
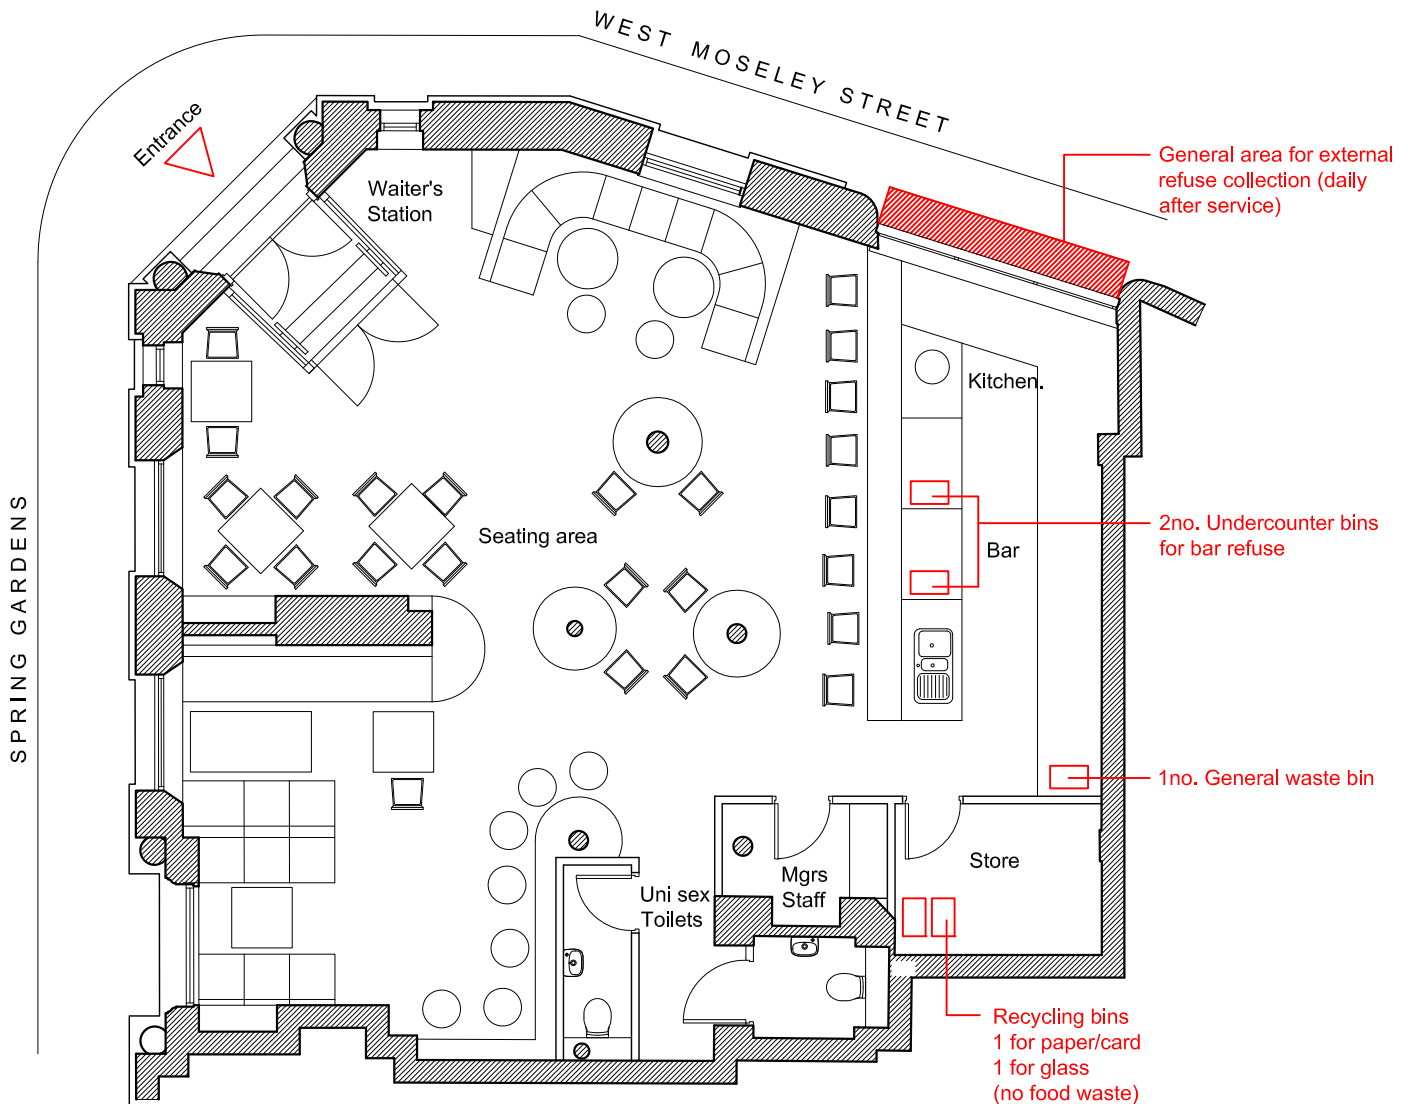


All dimensions are to be checked on site, any discrepancies are to be reported to the Architect before work commences. Do not scale from this drawing.

This drawing is to be read in conjunction with all relevant consultants and specialists drawings / documents, any discrepancies are to be reported to the Architect before the affected work commences.

All structural components shown are indicative only. Details / calculations of structural members are to be provided by the Structural Engineer.

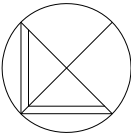

 NORTH	Project, location Blinker, Northspring		Up North Architects Up North Architects Ltd. Plane Tree House, Oldham St, Manchester UK M1 1JG COMPANY NO. 10437056 TEL: 0161 237 1871 E-MAIL: mail@upnortharchitects.com				
	RIBA Workstage Stage 0 Feasibility						
	Drawing Purpose Planning		Client Berger		Drawing Title Refuse strategy		
	This drawing copyright 2021 by Up North Architects Ltd. and is licensed to the client for the purposes related to the RIBA work stage above only		Job No. M857	Drawing no. 006	Revision -	Scale 1:100 @ A3	Date July 2021