

THIS DRAWING (OR ANY PART THEREOF) MAY NOT BE COPIED, TRANSMITTED OR DISCLOSED TO ANY THIRD PARTY OR UNAUTHORISED PERSON WITHOUT THE PRIOR WRITTEN PERMISSION OF GILLING DOD ARCHITECTS.

THIS DRAWING IS TO BE READ IN CONJUNCTION WITH ALL OTHER RELEVANT DRAWINGS PREPARED BY CONSULTANTS AND SUB-CONTRACTORS.

REPORT ANY DISCREPANCIES TO THE ARCHITECT OR REPRESENTATIVES THEREOF.

© ALL RIGHTS RESERVED. NO PART OF THIS DRAWING MAY BE REPRODUCED OR TRANSMITTED IN ANY FORM OR BY ANY MEANS WITHOUT THE WRITTEN PERMISSIONS OF THE COPYRIGHT HOLDER


ONCE PRINTED AND DISTRIBUTED THIS DOCUMENT IS ASSUMED UNCONTROLLED

DO NOT SCALE FROM THIS DRAWING. WORK ONLY TO PRINTED DIMENSIONS.

1 05_20-ZZ-9011_Section 11
1 : 200




2 05_20-ZZ-9012_Section 12
1 : 200

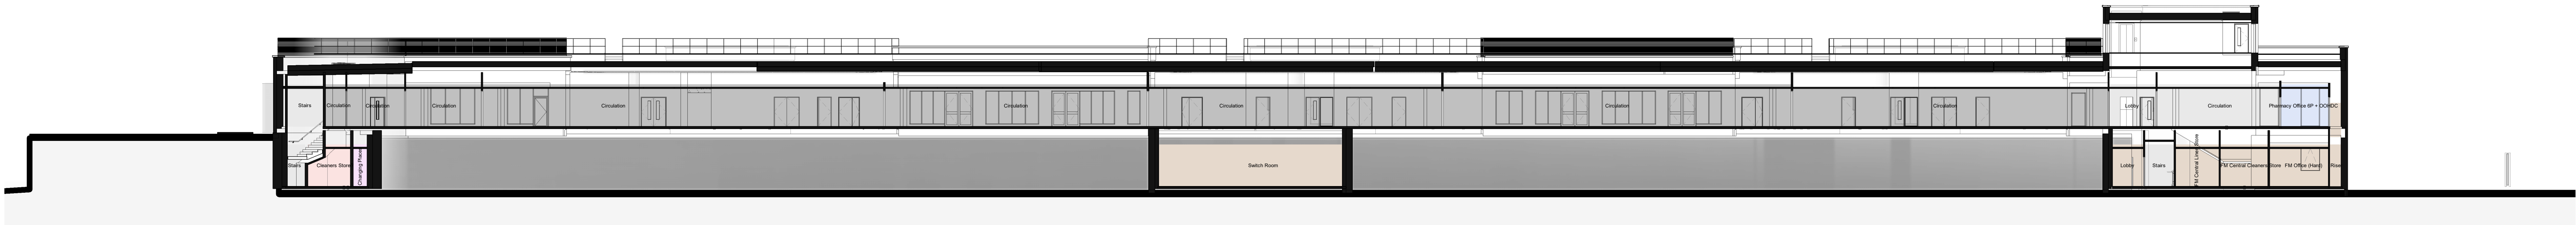


3 05_20-ZZ-9013_Section 13
1 : 200




4 05_20-ZZ-9014_Section 14
1 : 200

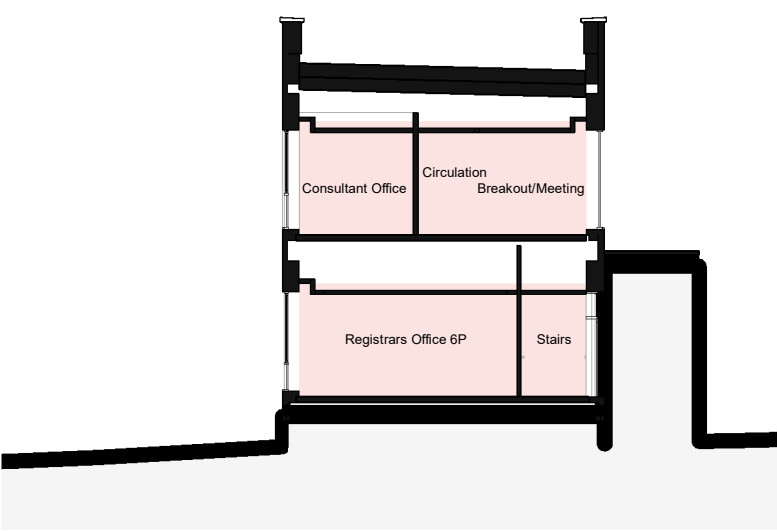


5 05_20-ZZ-9015_Section 15
1 : 200

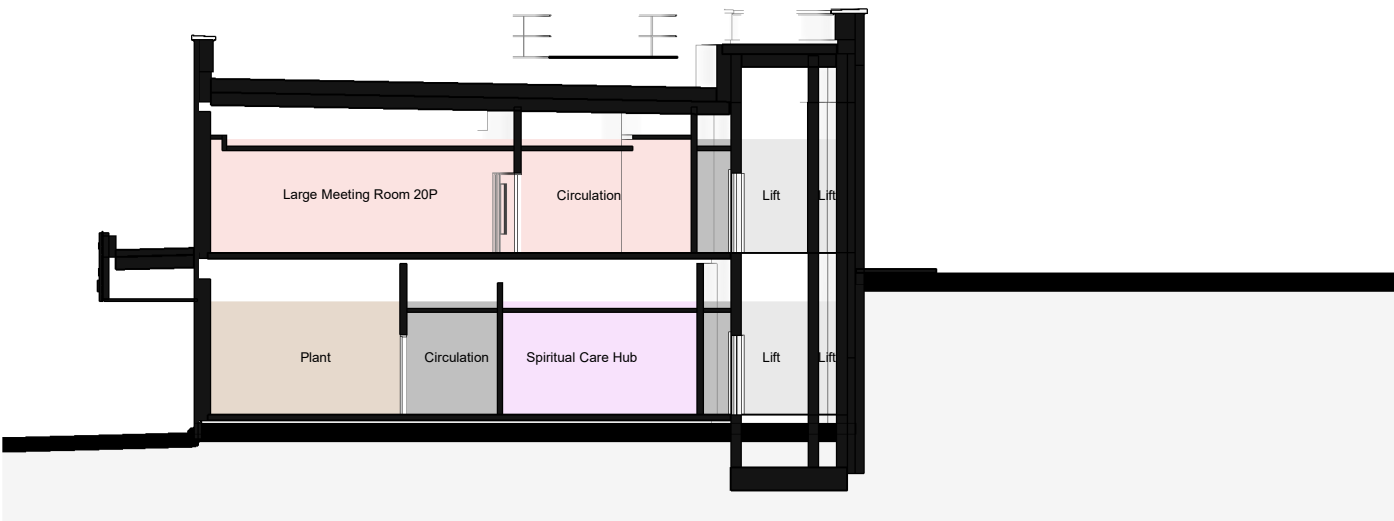


6 05_20-ZZ-9016_Section 16
1 : 200

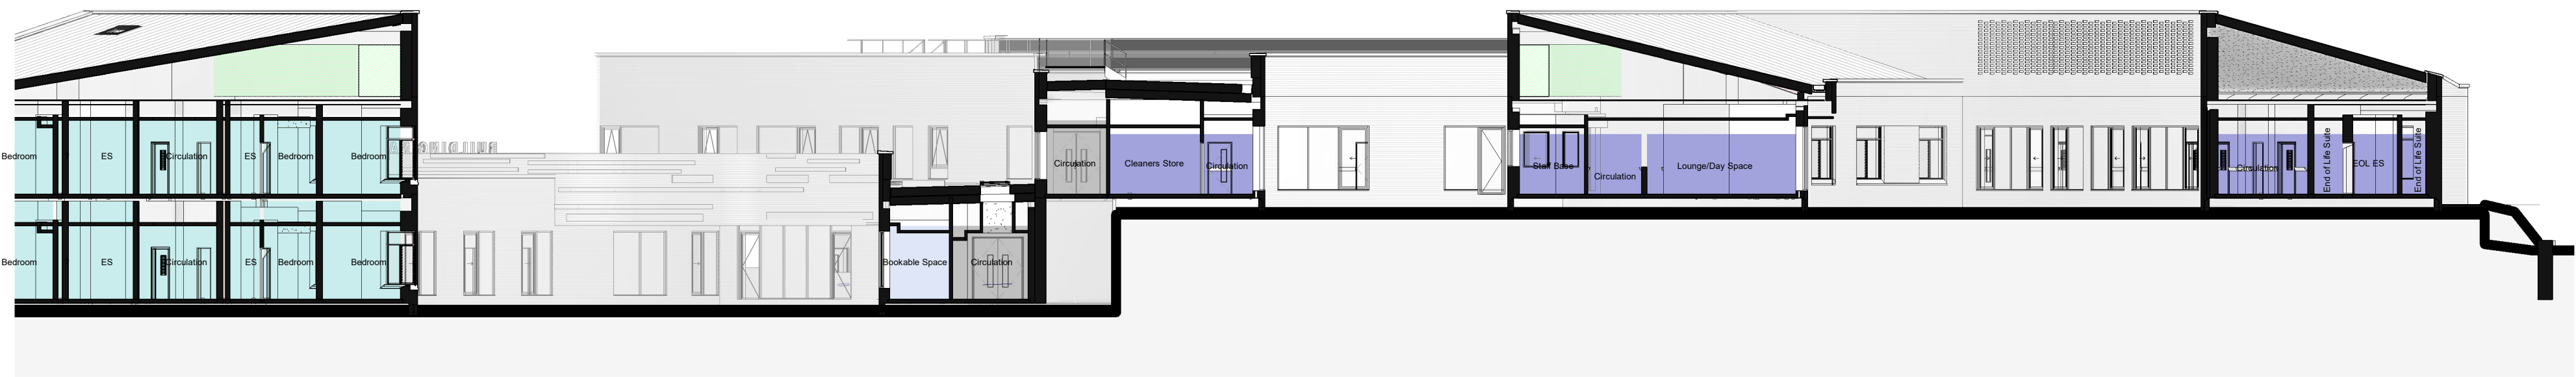




7 05_20-ZZ-9017_Section 17
1 : 200

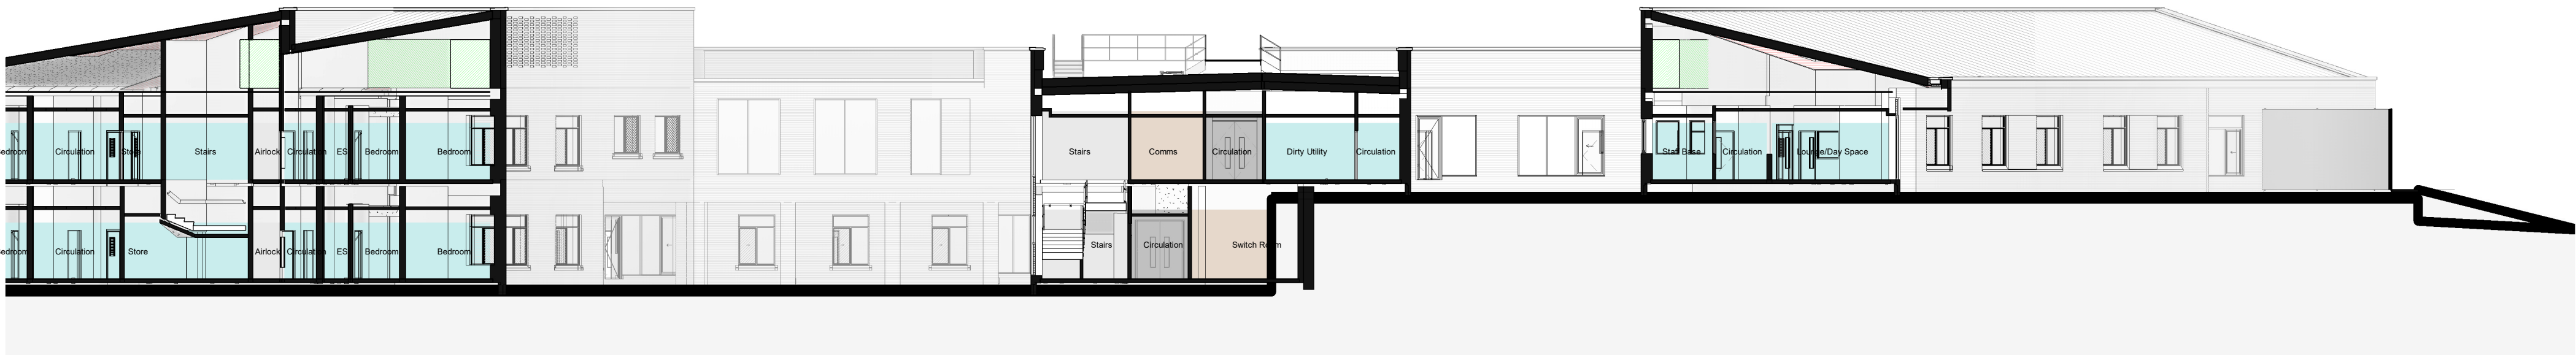


8 05_20-ZZ-9018_Section 18
1 : 200

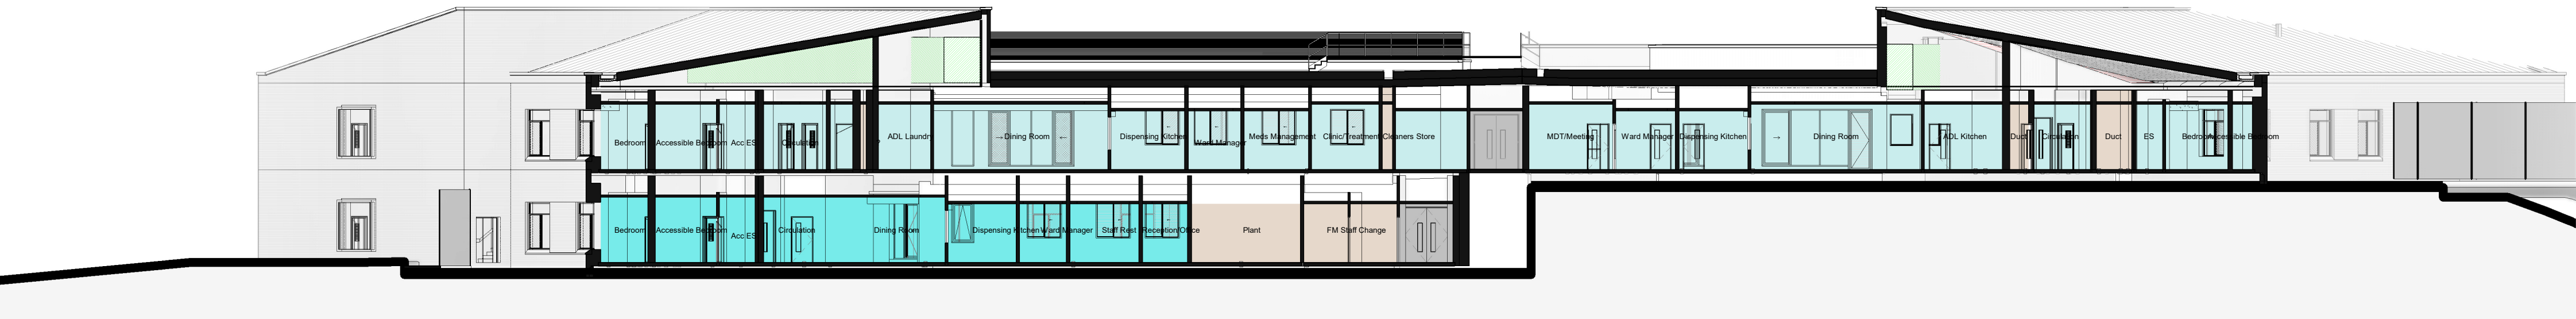

9 05_20-ZZ-9019_Section 19
1 : 200

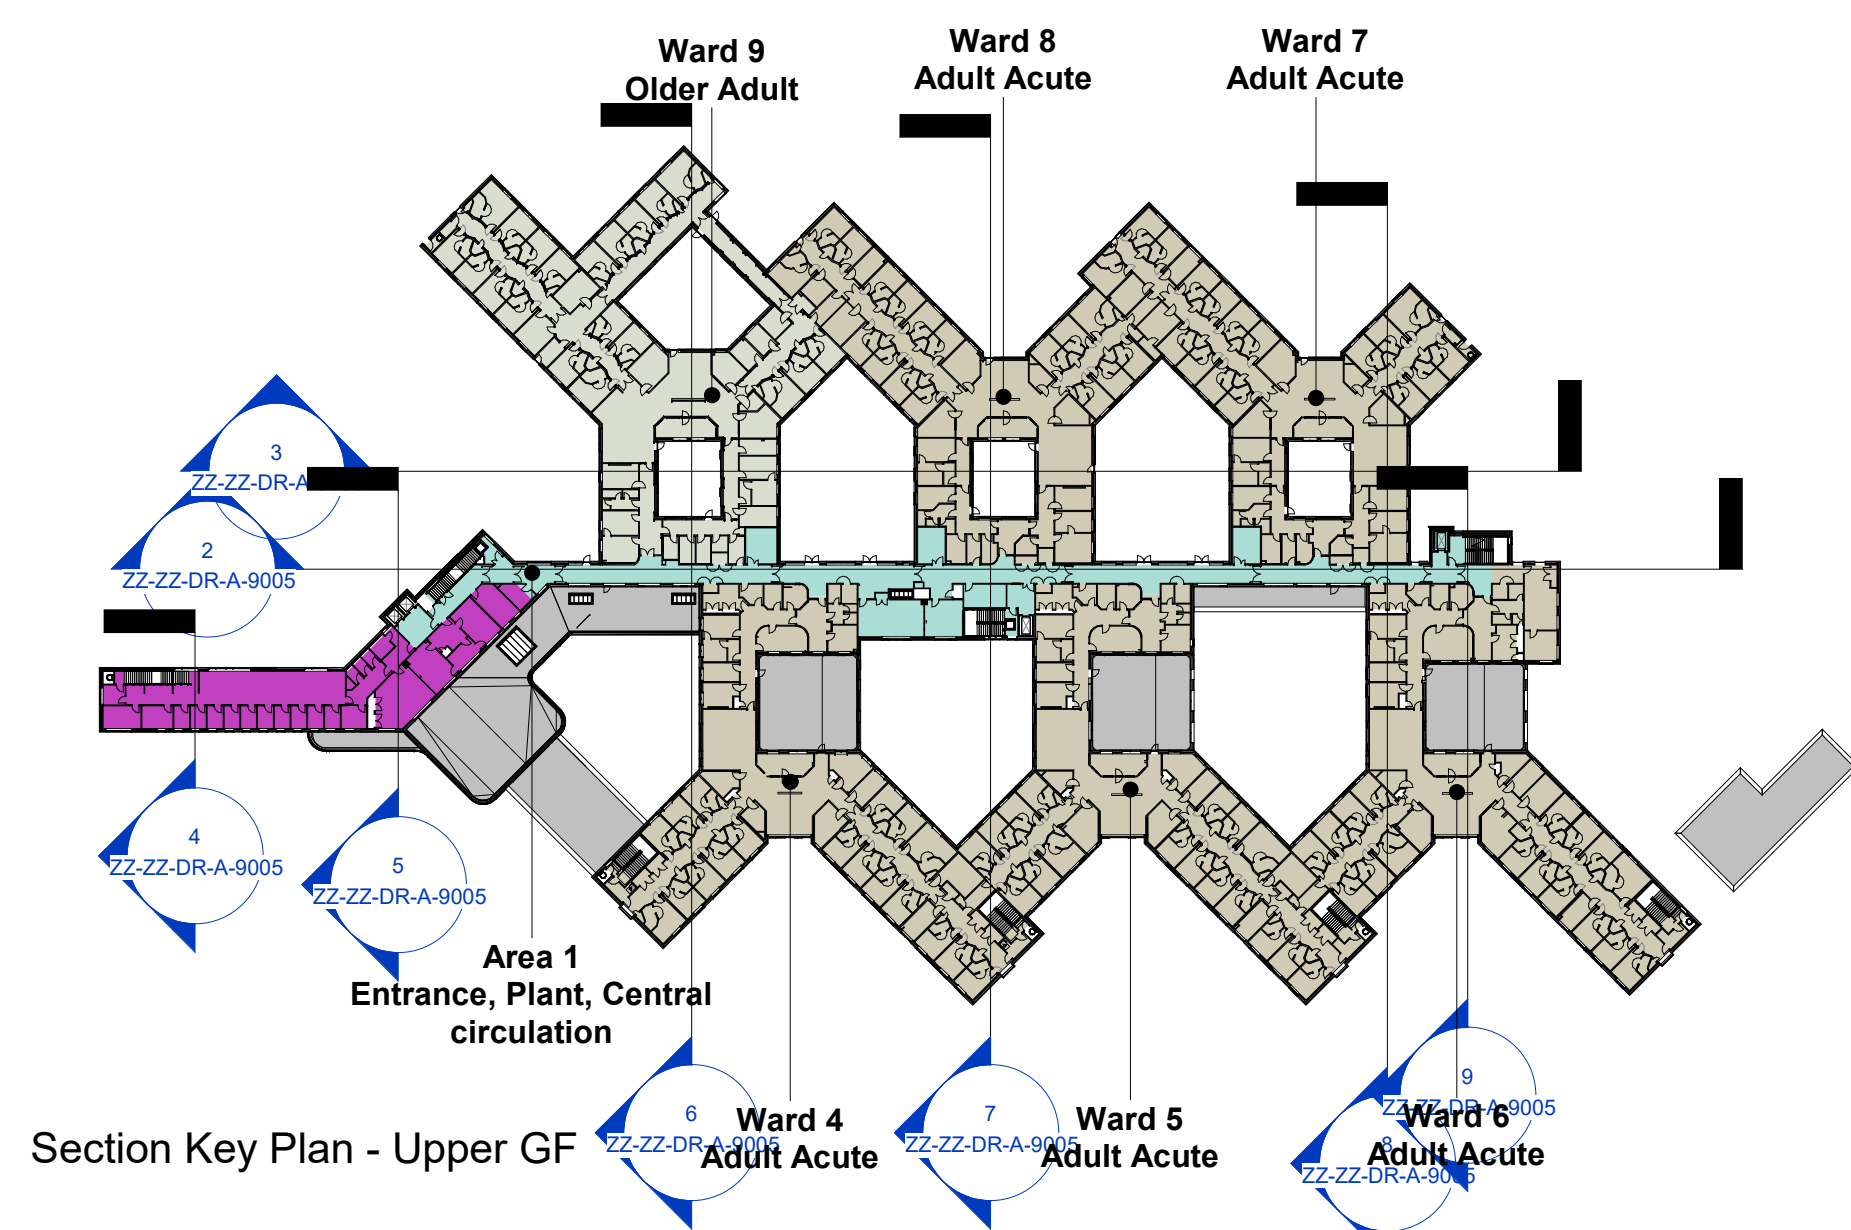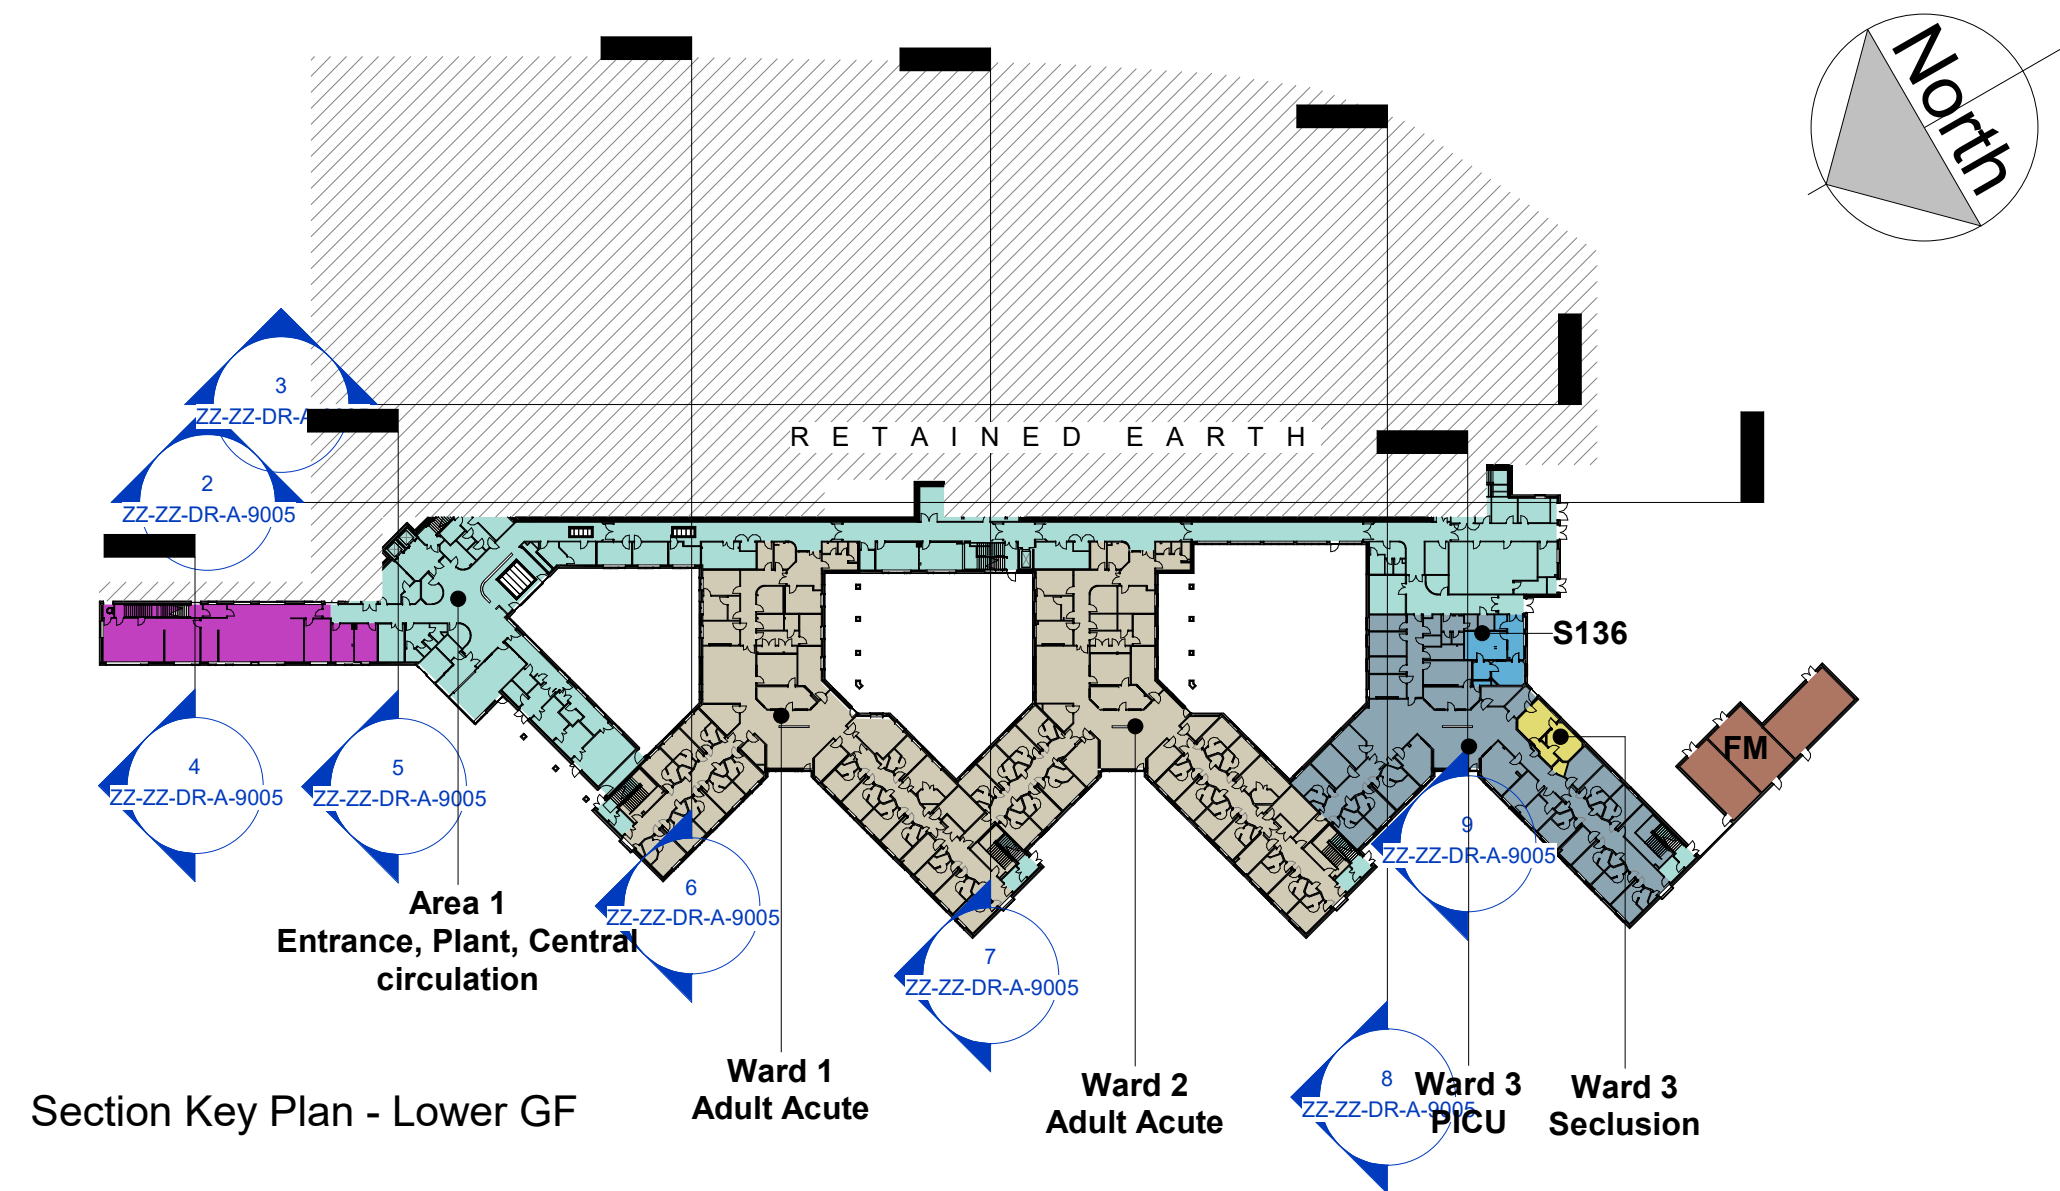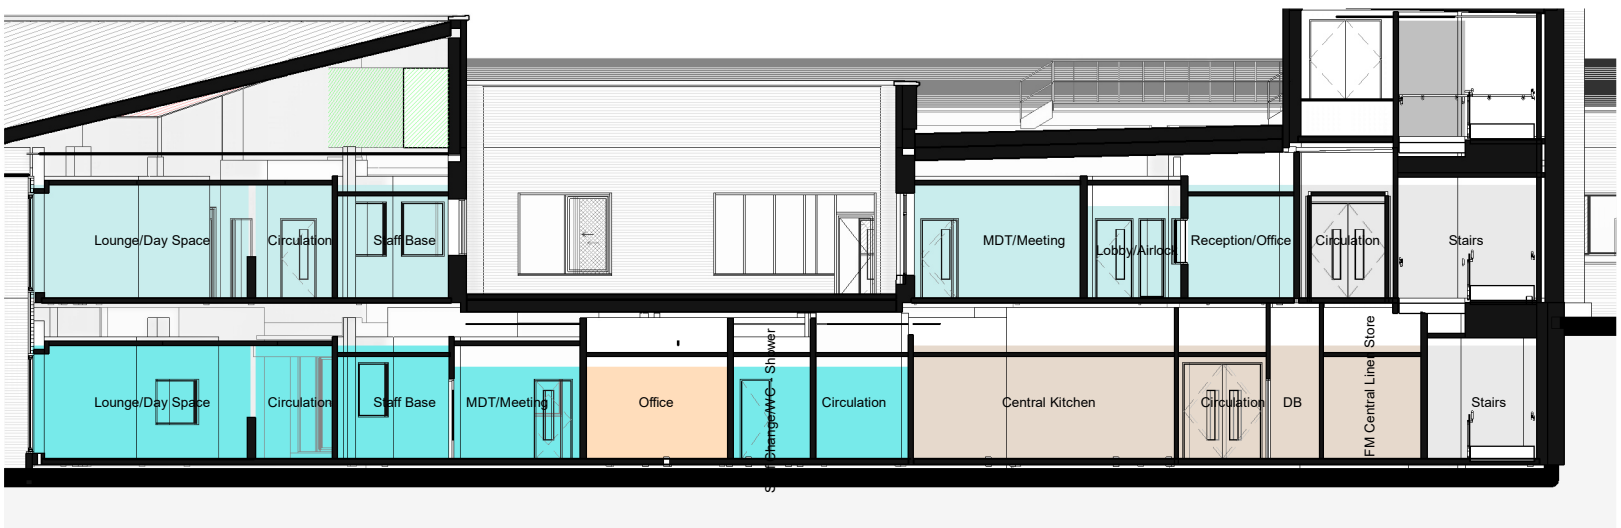

P02	GP	Issued for Stage 4	10/1/2021
P01	KH	Issued for Planning	28/09/20
Rev	By	Description	Date

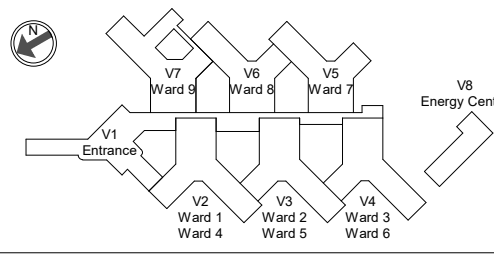

gilling dod
architects

The Cruck Barn, Duxbury Park, Chorley, Lancashire. PR7 4AT
t: 01257 260070 f: 01257 260071

Client Name:

NHS
Greater Manchester
Mental Health
NHS Foundation Trust

PSCP:

IHP
Integrated Health Projects by
VINEL and WALSLEY

Site Name:
Land at Trust HQ building, North Manchester
General Hospital

Project Name:
New Park House

Drawing Title:
Planning - Proposed Building Sections (1/200)

Project No:
8360

Sheet Size:
A0

Scale:
As indicated

Purpose of Issue:
Planning

Drawn by:
KW

Checked by:
RG

Approved by:
AA

Revision:
P02

Suitability:
For Information

Status:
S2

Drawing Number:
NMGNPB-GDA-ZZ-ZZ-DR-A-9005