


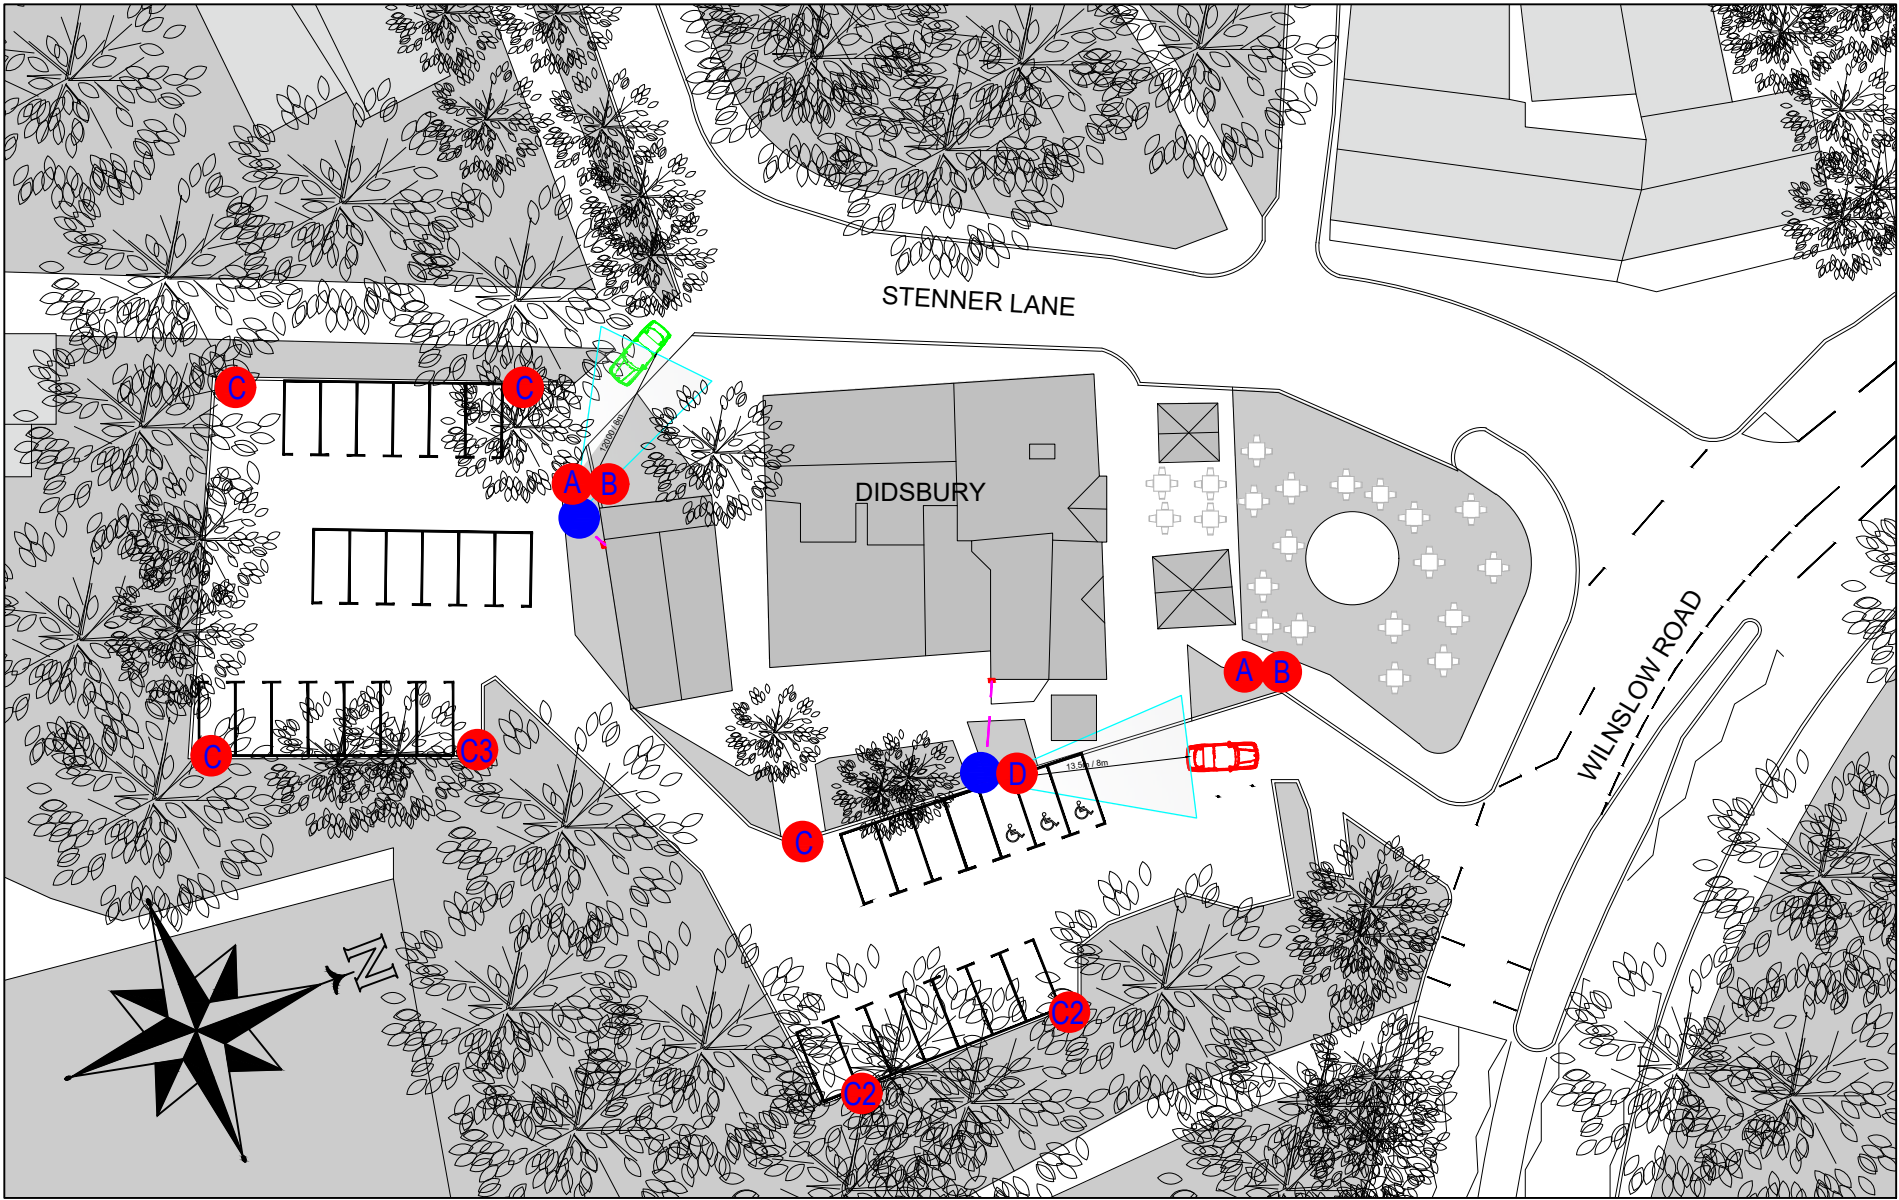

 SIGNAGE       CAMERA

|    | SIGN DESCRIPTION | SIGN LOCATION | QUANTITY | SIGN SIZE            |
|----|------------------|---------------|----------|----------------------|
| A  | MBESPBP          | NEW 2m POST   | 2        | 700mm X 900mm X 5mm  |
| B  | DISC             | NEW 2m POST   | 2        | 700mm X 450mm X 5mm  |
| C1 | MBPBP            | EXISTING POST | 4        | 750mm X 1200mm X 5mm |
| C2 | MBPBP            | WALL MOUNT    | 2        | 750mm X 1200mm X 5mm |
| C3 | MBPBP            | NEW 3.5m POST | 1        | 750mm X 1200mm X 5mm |
| D  | MBDPBP           | EXISTING POST | 1        | 450mm X 500mm X 5mm  |




KEY NUMBER - A  
LOCATION - CAR PARK  
SIGN DESCRIPTION - MBESPBP  
SIGN SIZE - 700mm X 900mm X 5mm  
QUANTITY OF SIGN - 2  
SCALE - 1:15



KEY NUMBER - B  
LOCATION - CAR PARK  
SIGN DESCRIPTION - DISC  
SIGN SIZE - 750mm X 450mm X 5mm  
QUANTITY OF SIGN - 2  
SCALE - 1:10



KEY NUMBER - C1/2/3  
LOCATION - CAR PARK  
SIGN DESCRIPTION - MBPBP  
SIGN SIZE - 750mm X 1200mm X 5mm  
QUANTITY OF SIGN - 7  
SCALE - 1:10

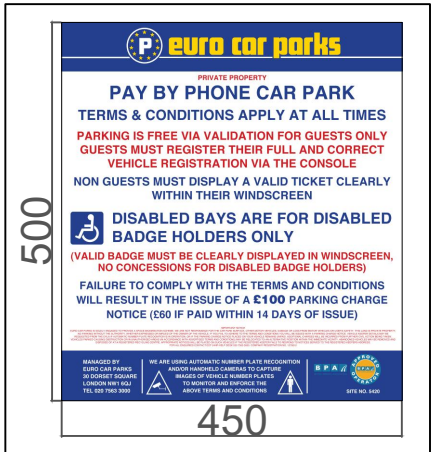

KEY NUMBER - D  
LOCATION - CAR PARK  
SIGN DESCRIPTION - MBDPBP  
SIGN SIZE - 450mm X 500mm X 5mm  
QUANTITY OF SIGN - 1  
SCALE - 1:10



Euro Car Parks Ltd  
30 Dorset Square  
London NW1 6QJ  
+44 (0)20 7563 3000

Registered in England &  
Wales, Registration No  
1270612

DRAWING NO.  
2649-DWG-SIG-02

SCALE AT.  
AS SHOWN

REVISION.

02

DRAWN.

VP

DATE.

09/06/2021

CHECKED.

SITE:

GREENE KING - DIDSBURY  
MANCHESTER - M20 2SG

| REV. | DESCRIPTION:         | BY: | DATE:      |
|------|----------------------|-----|------------|
| 01   | SIGNAGE SHEET LAYOUT | VP  | 09/06/2021 |
| 02   | SITE LAYOUT UPDATED  | VP  | 10/06/2021 |
|      |                      |     |            |
|      |                      |     |            |
|      |                      |     |            |