




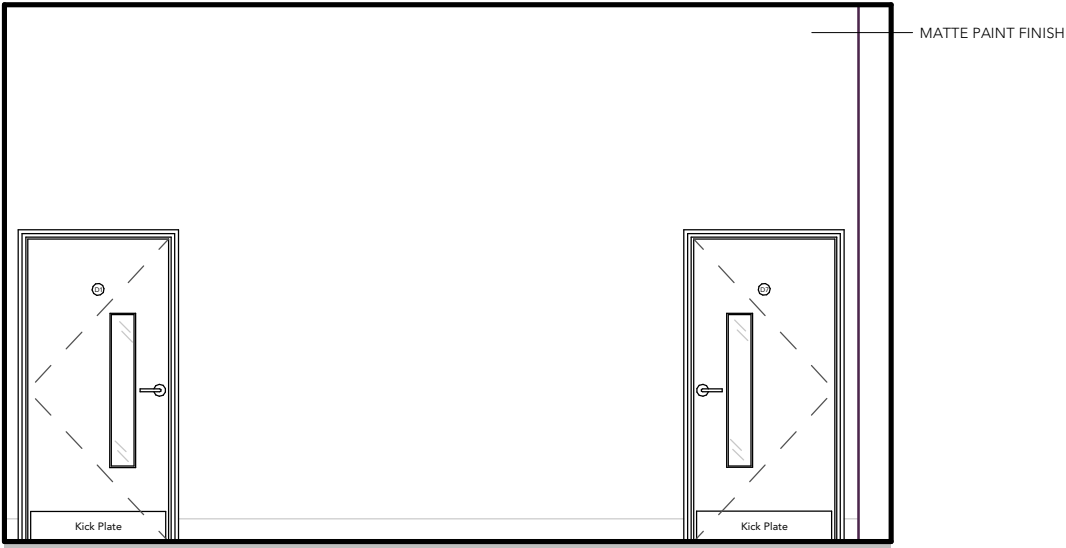


ELEVATION B - LECTURE/TEACHING SPACE 2

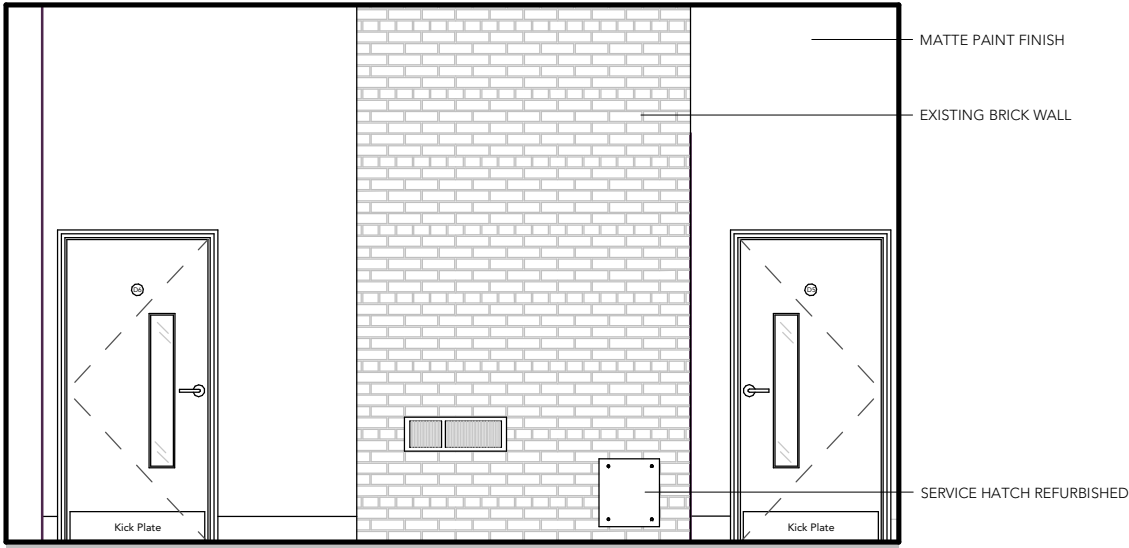

ELEVATION C - LECTURE/TEACHING SPACE 1

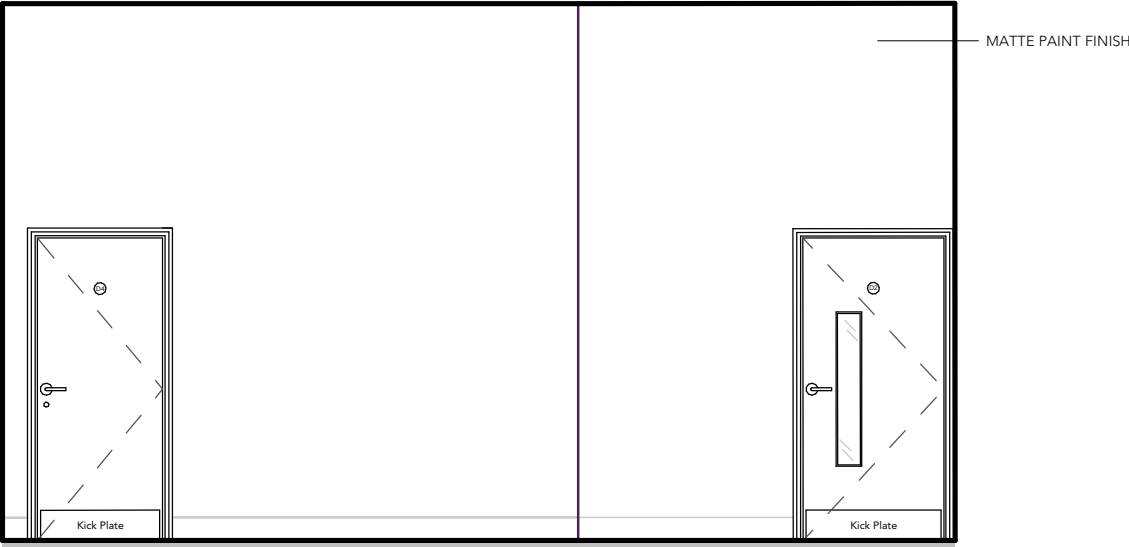


ELEVATION D - LOBBY AREA

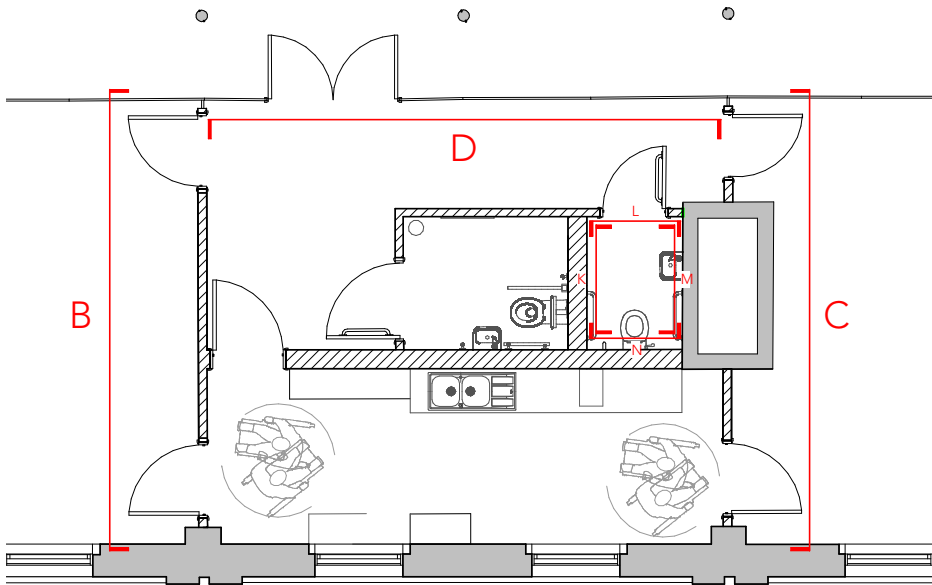


Key Plan


1 : 100

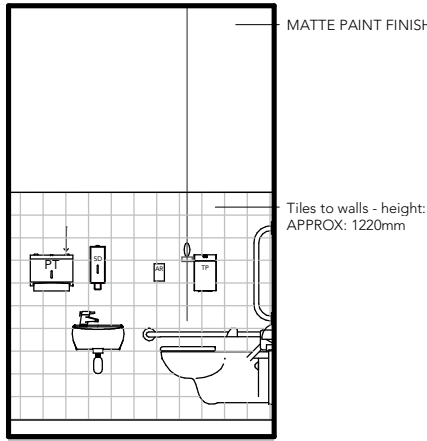


ELEVATION K -
AMBULANT WC

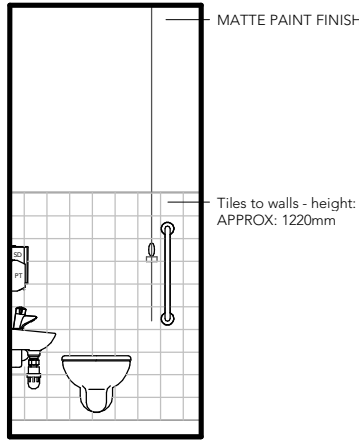

ELEVATION L -
AMBULANT WC

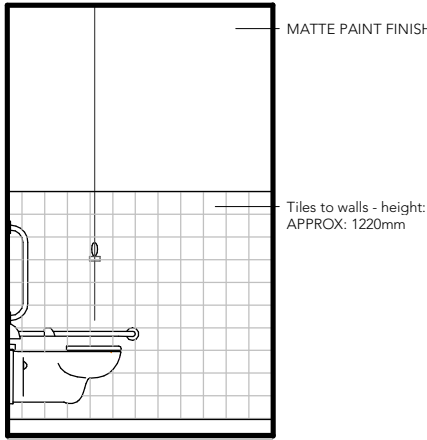


ELEVATION M -
AMBULANT WC

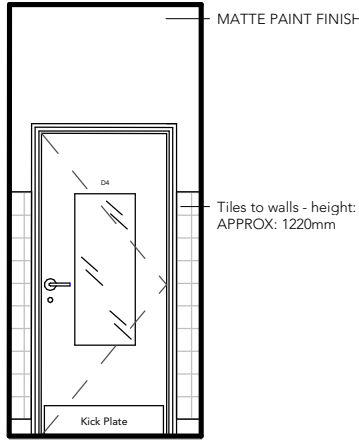

ELEVATION N -
AMBULANT WC

B
B

Note:
Do not scale from this drawing.
Dimensions are to be checked on site.
If in doubt please ask.

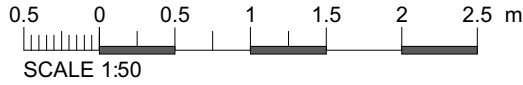


PROPOSED FINISHES

Finish Classrooms:


Matte White Paint on stud walls, existing brickwork left exposed. Dark grey carpet with underlay on floors.

Finish Ambulant WC:

Brushed stainless steel handrails and fittings, non slip mid-grey vinyl flooring, white speckled tiles and matte grey paint on walls.

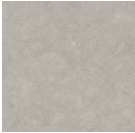

Example Vinyl Floor Finish

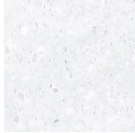

Example White Speckled Tiles

NOTE: Please refer to Design & Access statement for additional information regarding finishes in WCs and kitchen

A 22/11/21 Planning Issue

Rev Date Intls Details

© The moral rights of the author are hereby asserted.
This drawing and design is the sole property of Buttress Ltd and must not be reproduced without permission.
Buttress Ltd is Registered in England and Wales: 5363573

Buttress

41 Bengal St
Manchester
M4 6AF

T 0161 236 3303
E contact@buttress.net
W www.buttress.net

Project Title SIM LEARNING PLATFORM
Client SCIENCE & INDUSTRY MUSUEM
Location MANCHESTER

Drawing Title Proposed Internal Elevations B, C, D

Date 22/11/2021 11:19:01 Scale 1:50
Checked SA Orig Paper Size A3

Job No: 8778 Status PLANNING

Project: Origin: Zone: Level: Type: Disc: Number: Rev:

8778-BA-EX-01-DR-A-(05) 001-A