


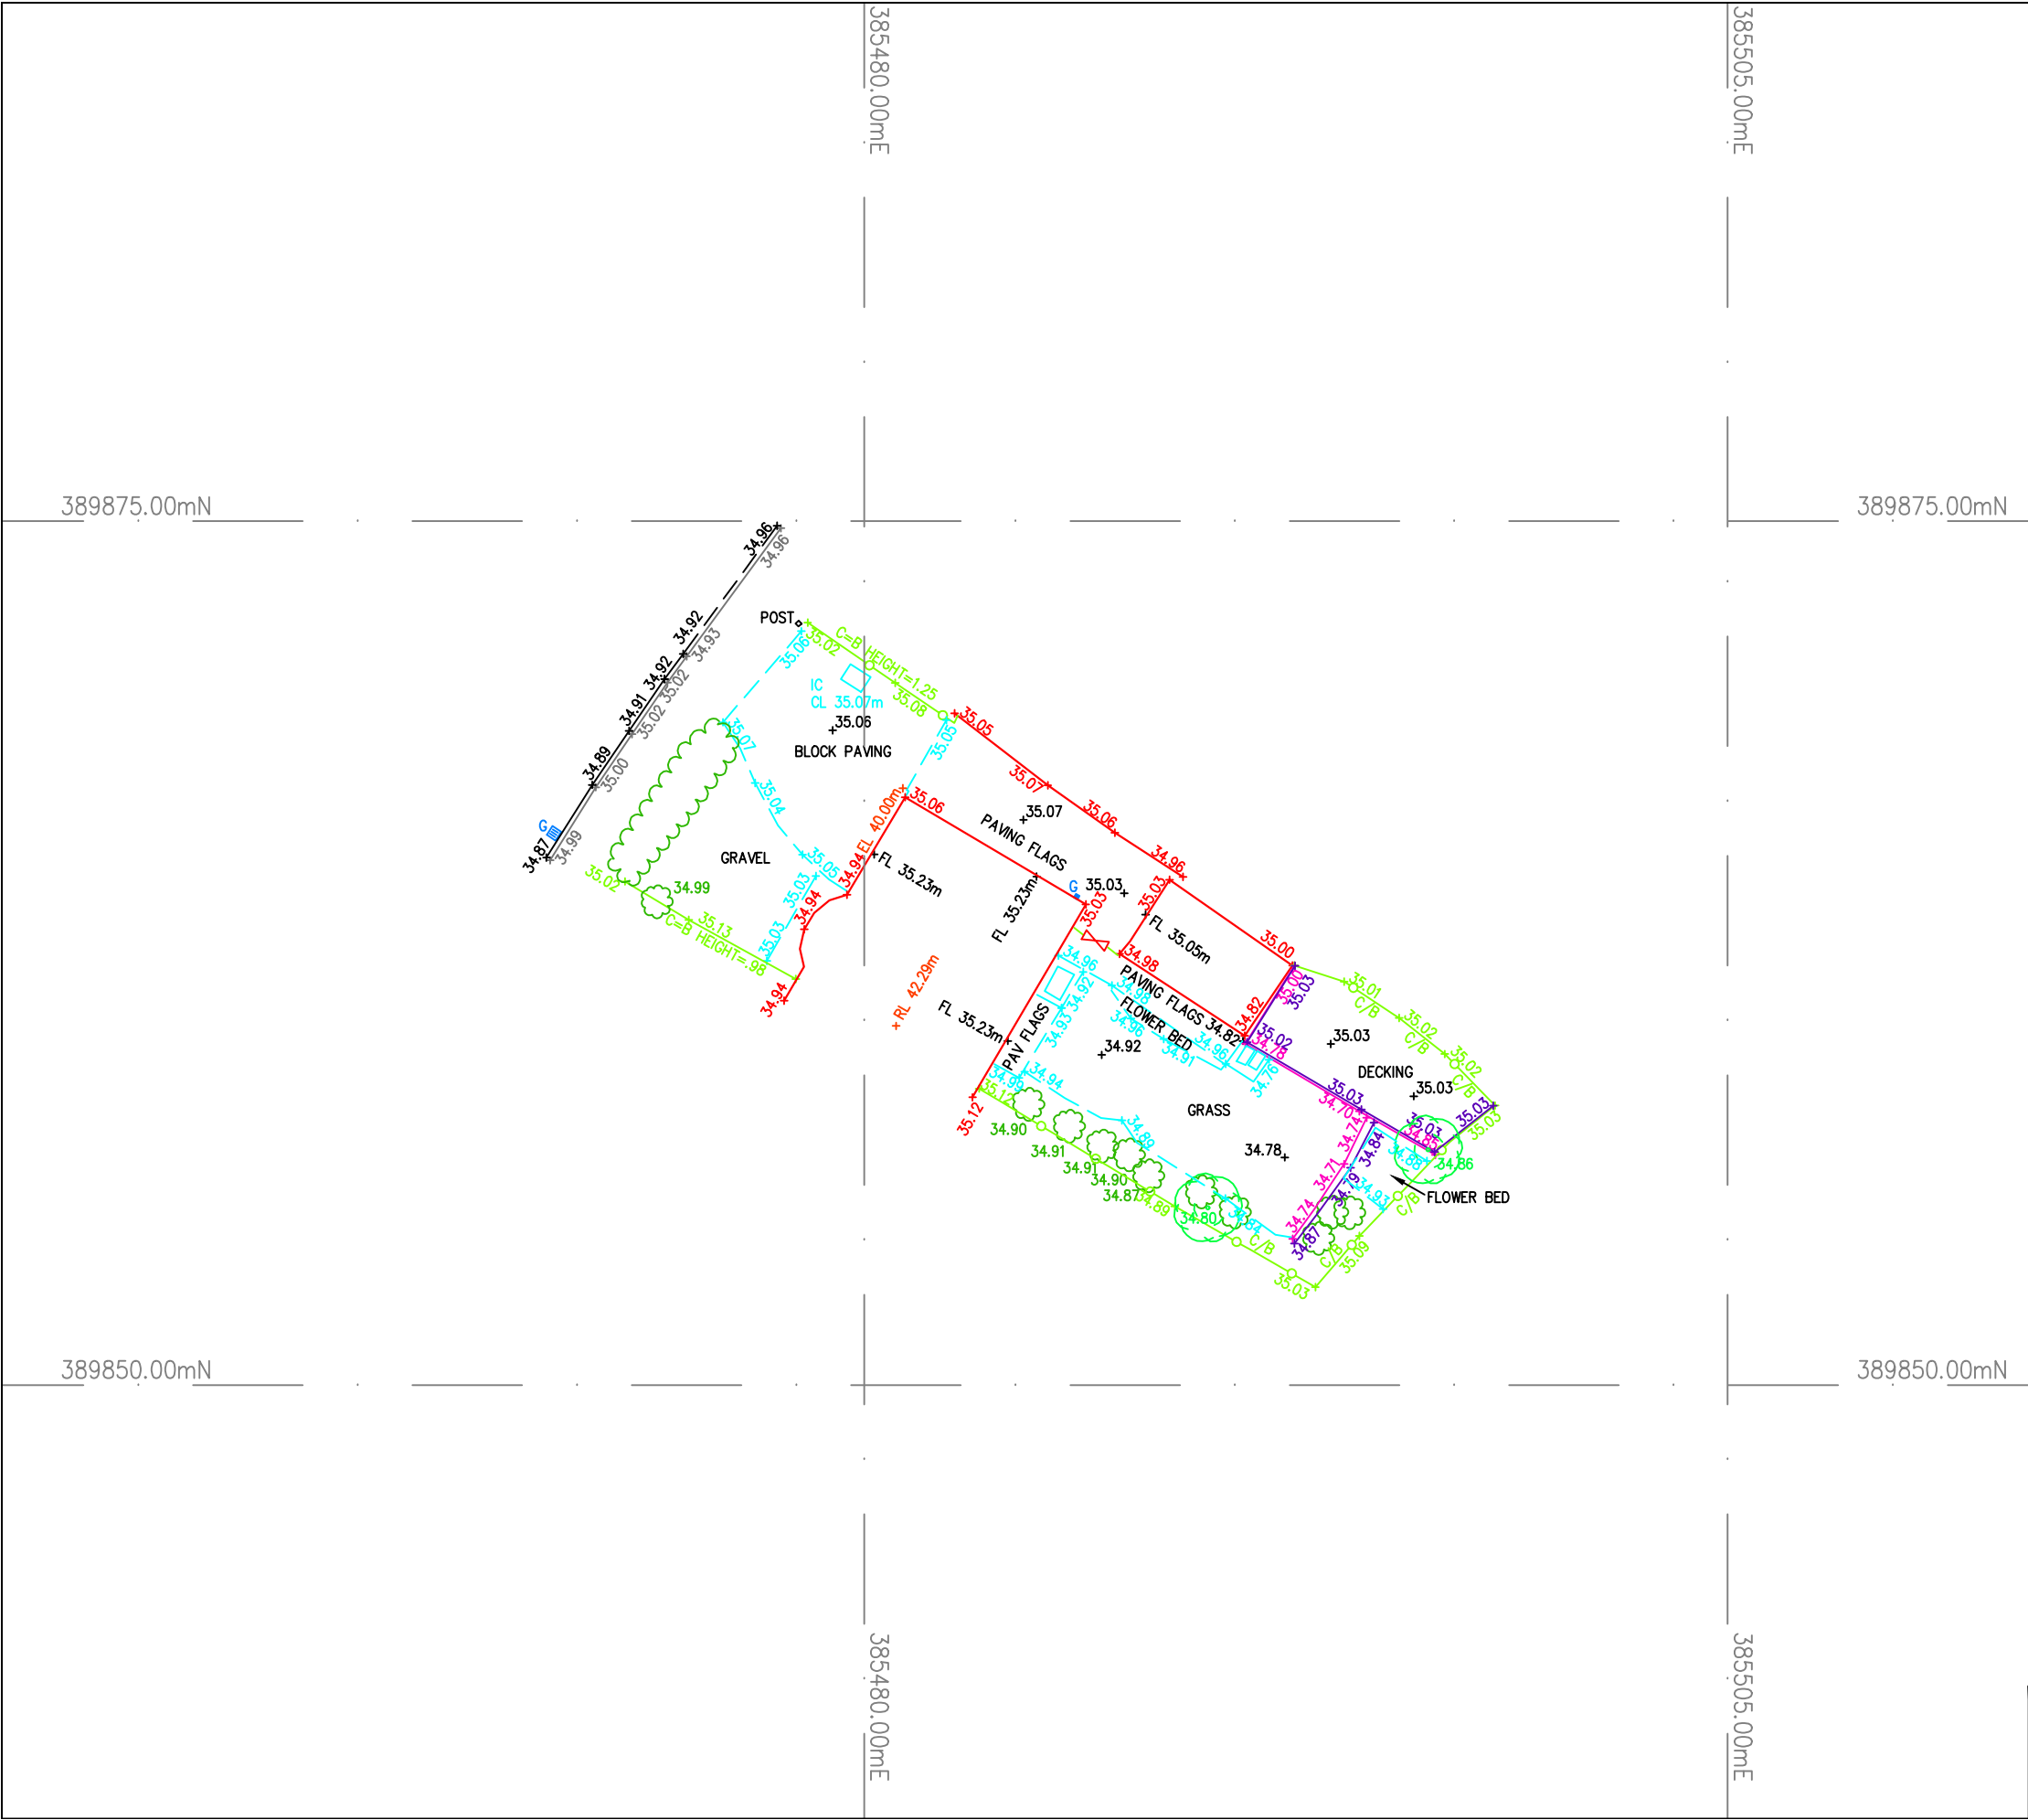

Site Grid North

Revision Information		
Rev	Date	Description

INFORMATION

1) Ordnance Survey co-ordinates and level are derived from OSTN15 and OSGM15, transformed from WGS84.

2) Only services located during the site survey are shown on this plan. Further investigation may be required to ascertain the full extent of the site services.

3) Copyright of this drawing remains the property of PM Surveys UK Ltd. Do not scale from this drawing. In the event of any discrepancy, refer query to PM Surveys UK Ltd.

NOTES

PM Surveys UK Ltd
Unit 3, Queensferry Industrial Estate
Pentre
Flintshire, CH5 2DJ
Tel: 01244 952477
Email: info@pmsurveys.co.uk

Client Info

Bricks and Pieces Ltd
Suite 301, Third Floor
Broadstone Mill
Broadstone Road
Stockport

Tel:
Email: ani.mistry@bricksandpieces.co.uk

Project

Morningside Drive
Didsbury

Project No PMS21303	Sheet: A3 Scale: 1:200	Surveyed By: AR
		Drawn By: JW
		Approved By: PM
Dwg PMS21303	Issued: 26/11/21	