
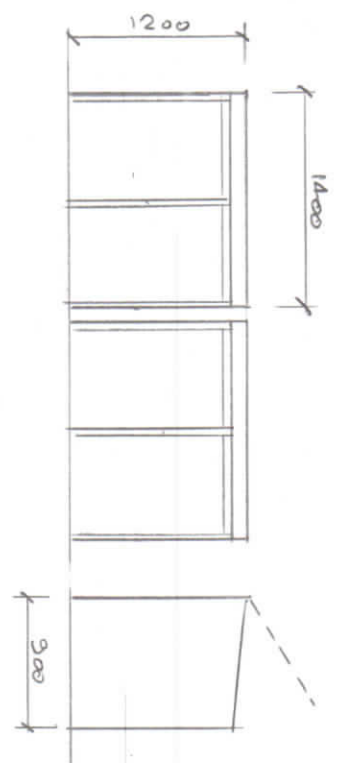


Thompson Designs
Tel 0161 705 1458 Mob 07884 318634

Sheet 4
Proposed Plans
57 Milford Drive
Manchester M19 2RY
Scale 1:100 @ A3 Date September 2021

Rev 3

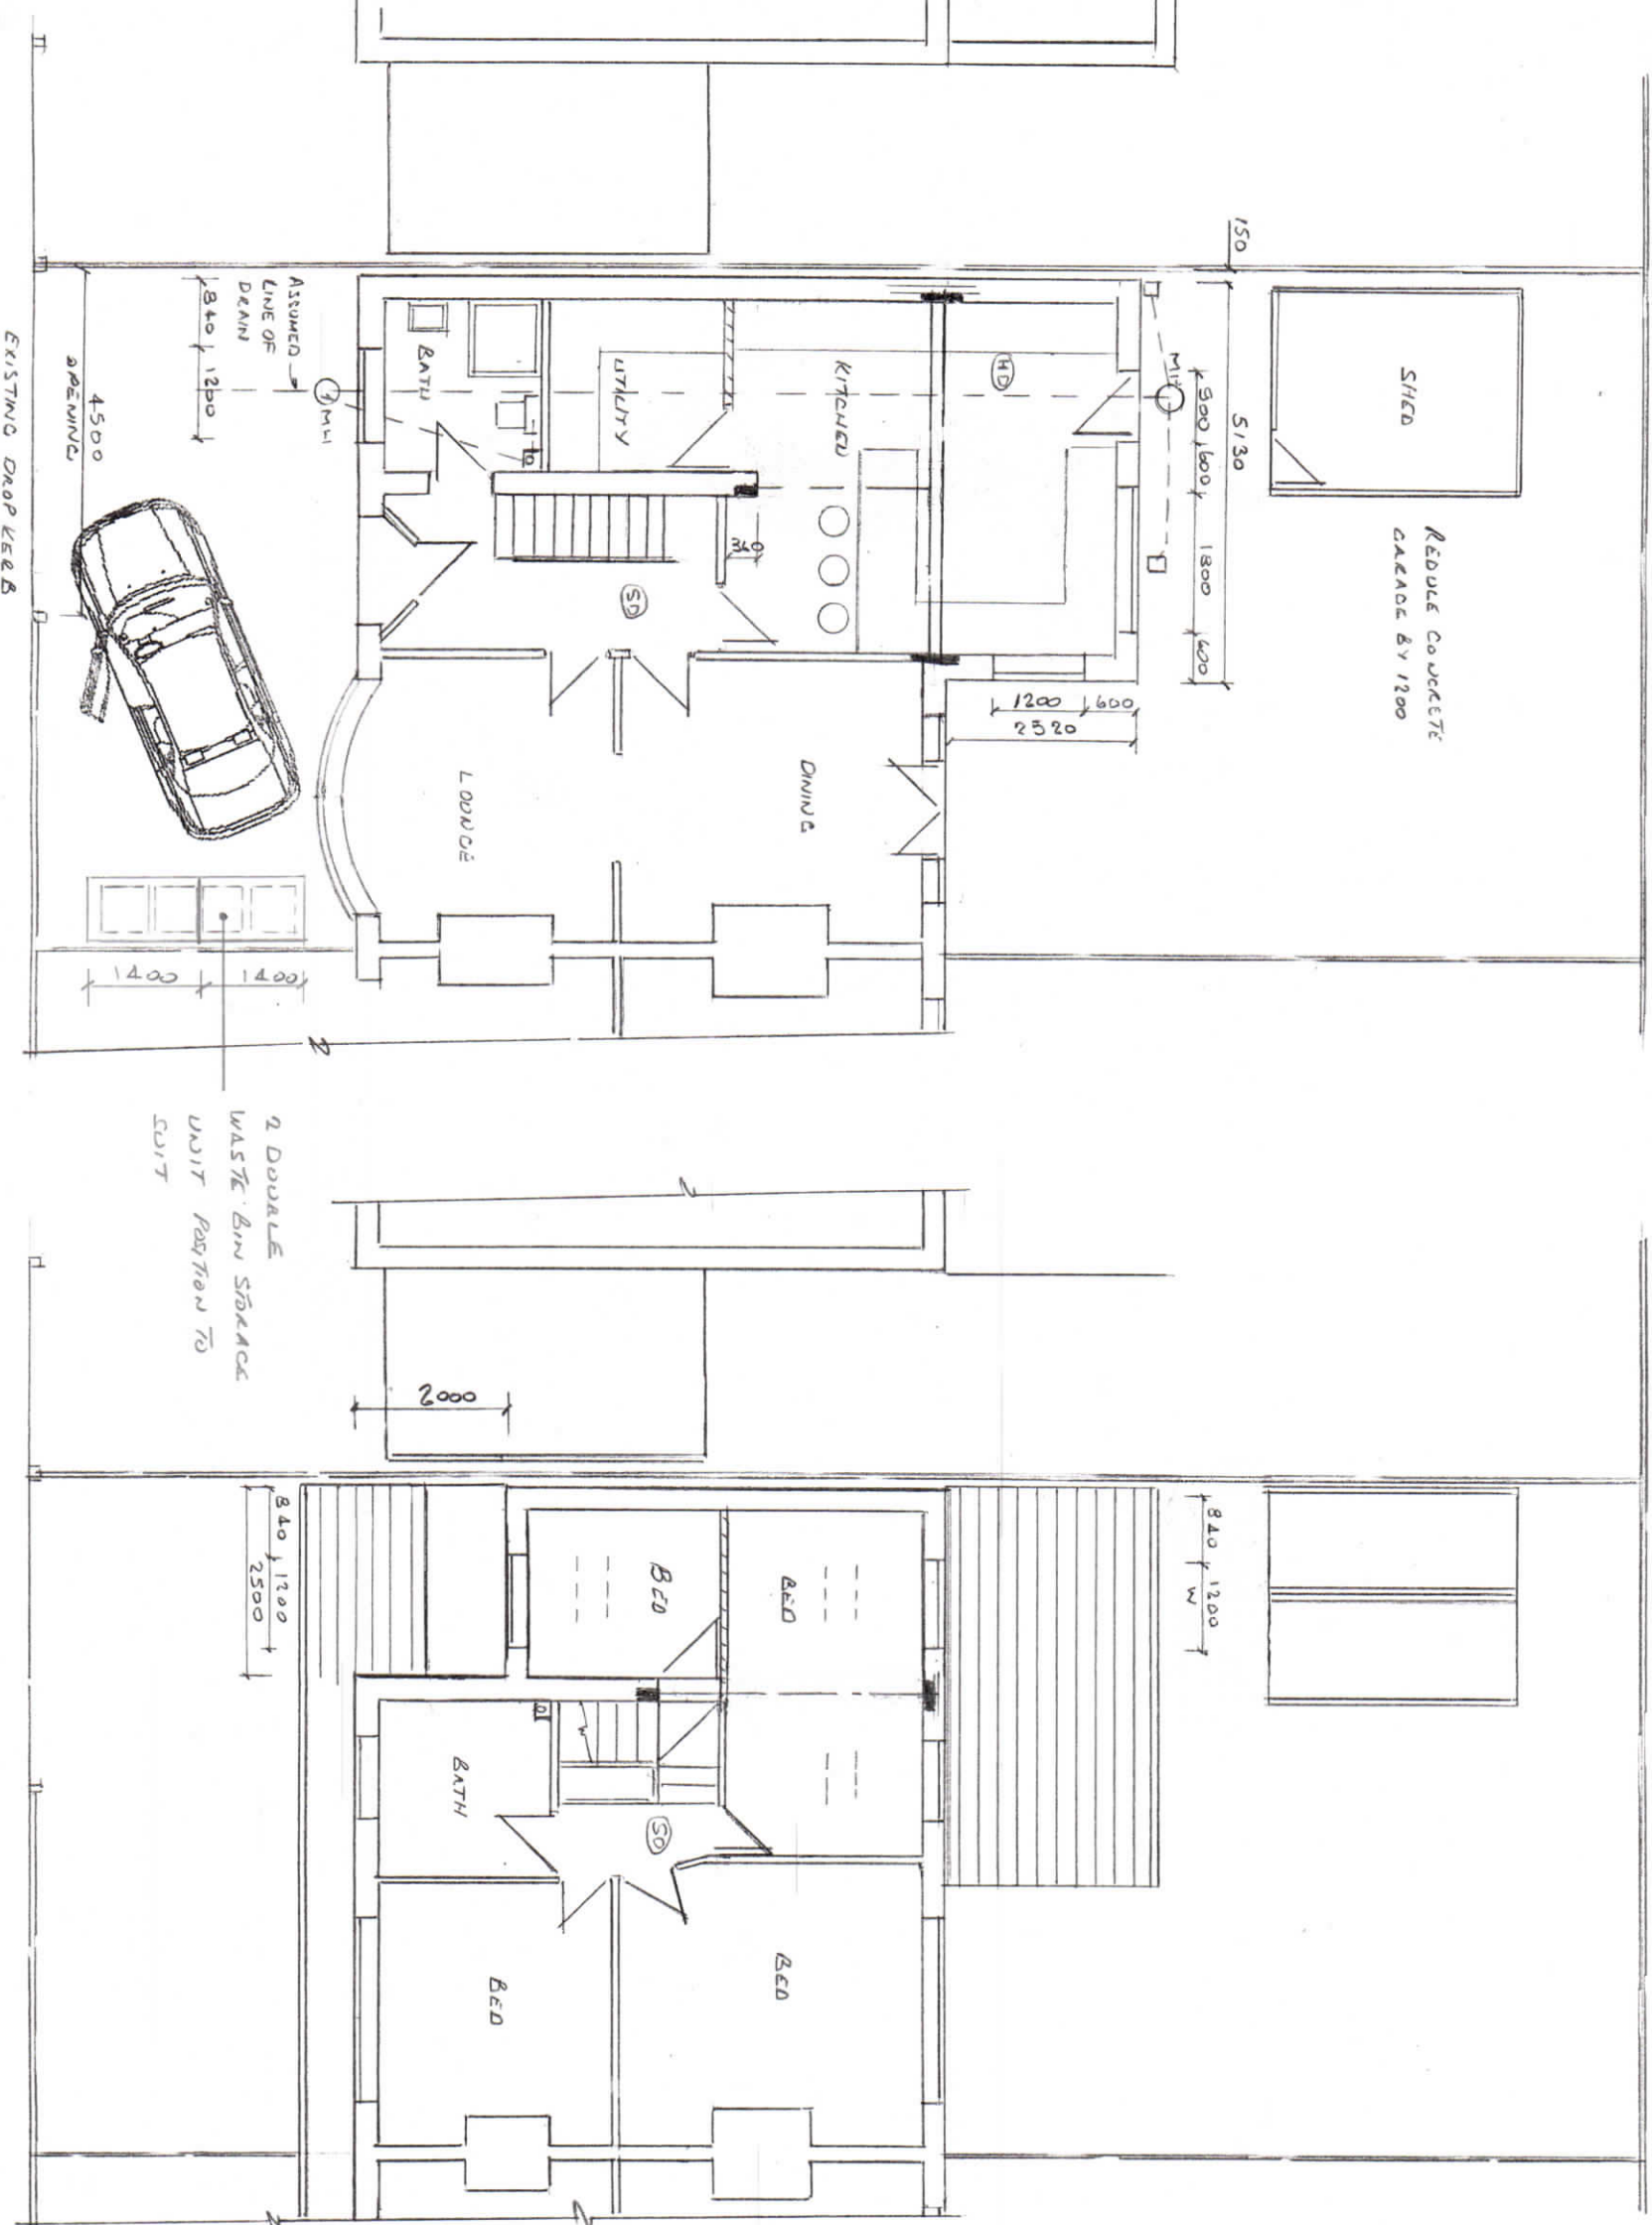