


SIGN TYPE 05 - PROPOSED REPLACEMENT PROJECTING SIGN - STATIC ILLUMINATED

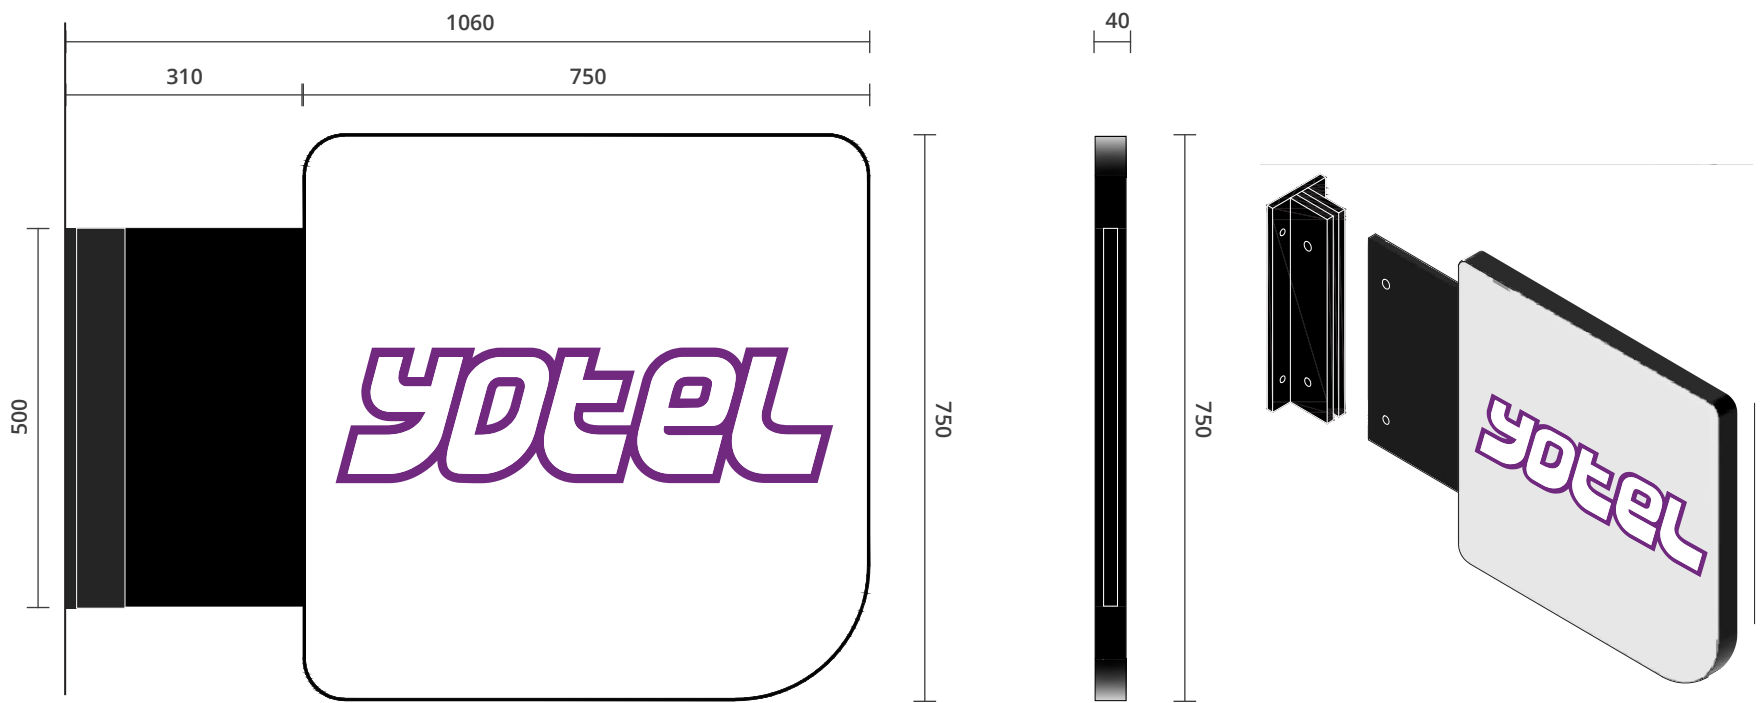

PROPOSED SIGNAGE DETAIL 1:10

SIDE PROFILE 1:10 PROPOSED AXO VIEW

SIGN 05 - REPLACEMENT WALL MOUNTED PROJECTING SIGN - STATIC ILLUMINATED

Built up Aluminium & Acrylic double sided projecting sign unit to be face illuminated via static internal LED arrays. Units to have facing white translucent opal acrylic with Overlaid Vinyl and Yotel logo detail

FIXING:
Unit mounted to existing external pier substrate with clamping bracket as per visual.

DIMENSIONS:
1060 x 750mm - 40mm Deep. Installation base height 3769mm from external ground datum, position above awning canopies



ILLUMINATION:
Static - Internal GE TETRA MAX LEDS MODULES designed for attenuated Max output of 450 cd/m² at the face using ILP PLG 05 recommendations.

FONT:
Yotel Supplied Brand font / Logo.

COLOURS:
RAL9005 Black External cover and bracket / RAL 4008 logo detail / White translucent opal Acrylic / Light grey vinyl overlays



PROPOSED VISUAL

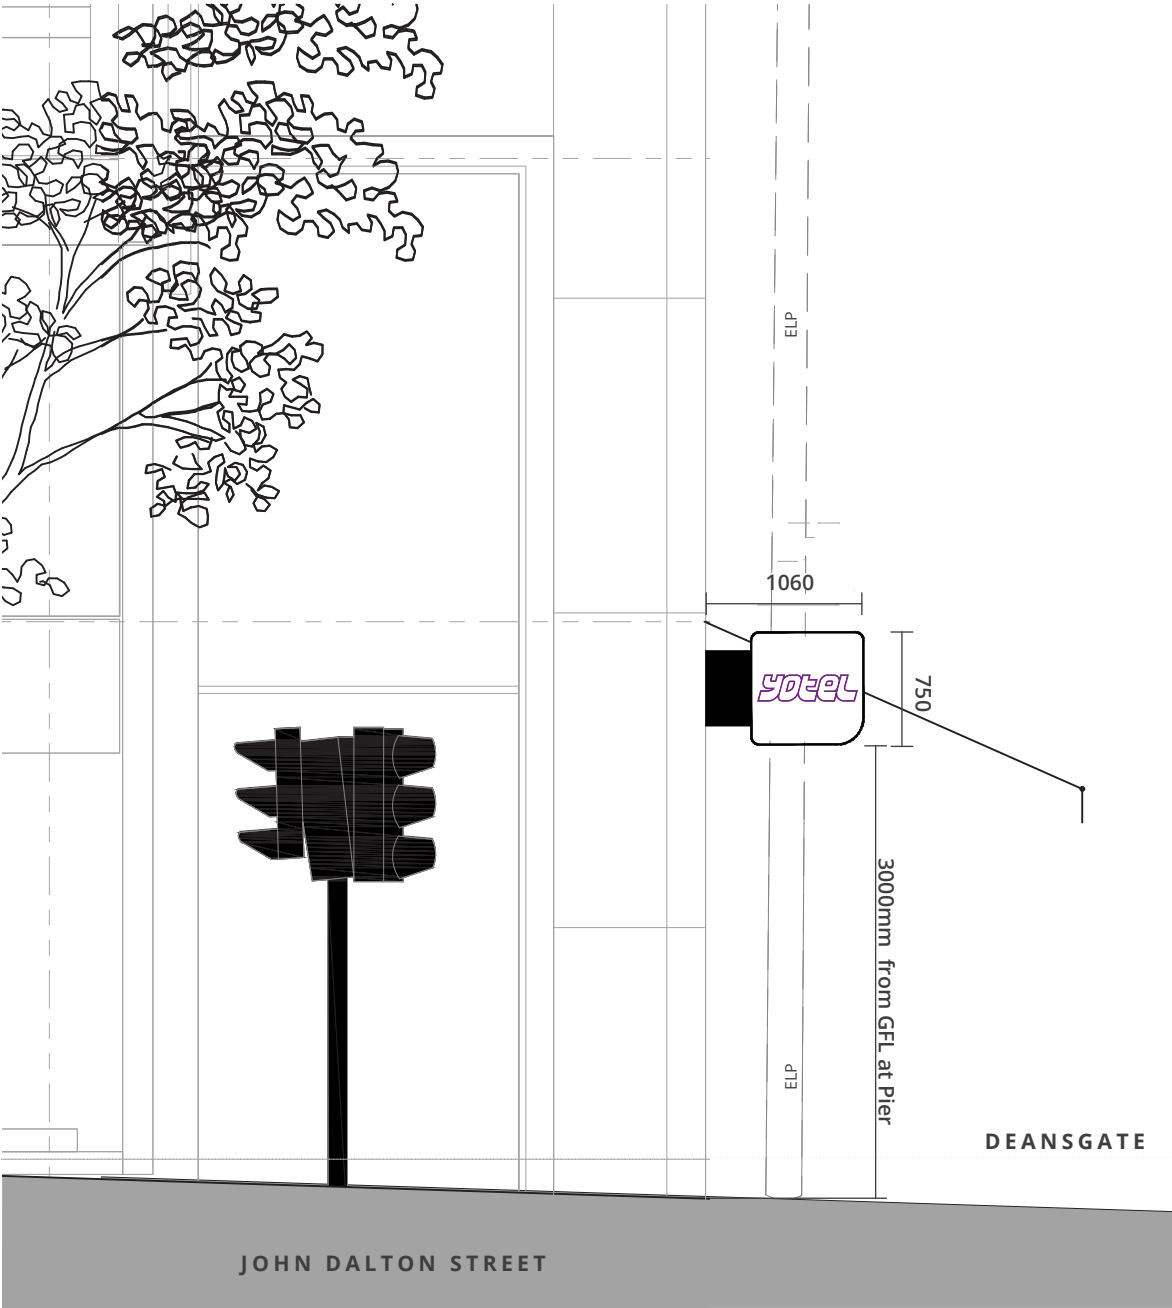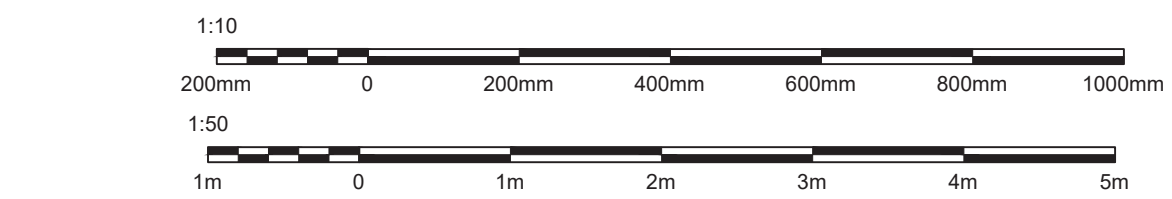

PROPOSED ELEVATION DETAIL 1:50

Notes:

Colour References:



FOR REVIEW

DO NOT MANUFACTURE
FROM THIS DOCUMENT

Drawing No:

10377-0009

Revision:

P04

Start Date: 29/09/2021

Rev. Date: 07/01/2022

Drawn By: DK

Checked By: DW / LW

Client:

YOTEL

Project:

YOTEL MANCHESTER