
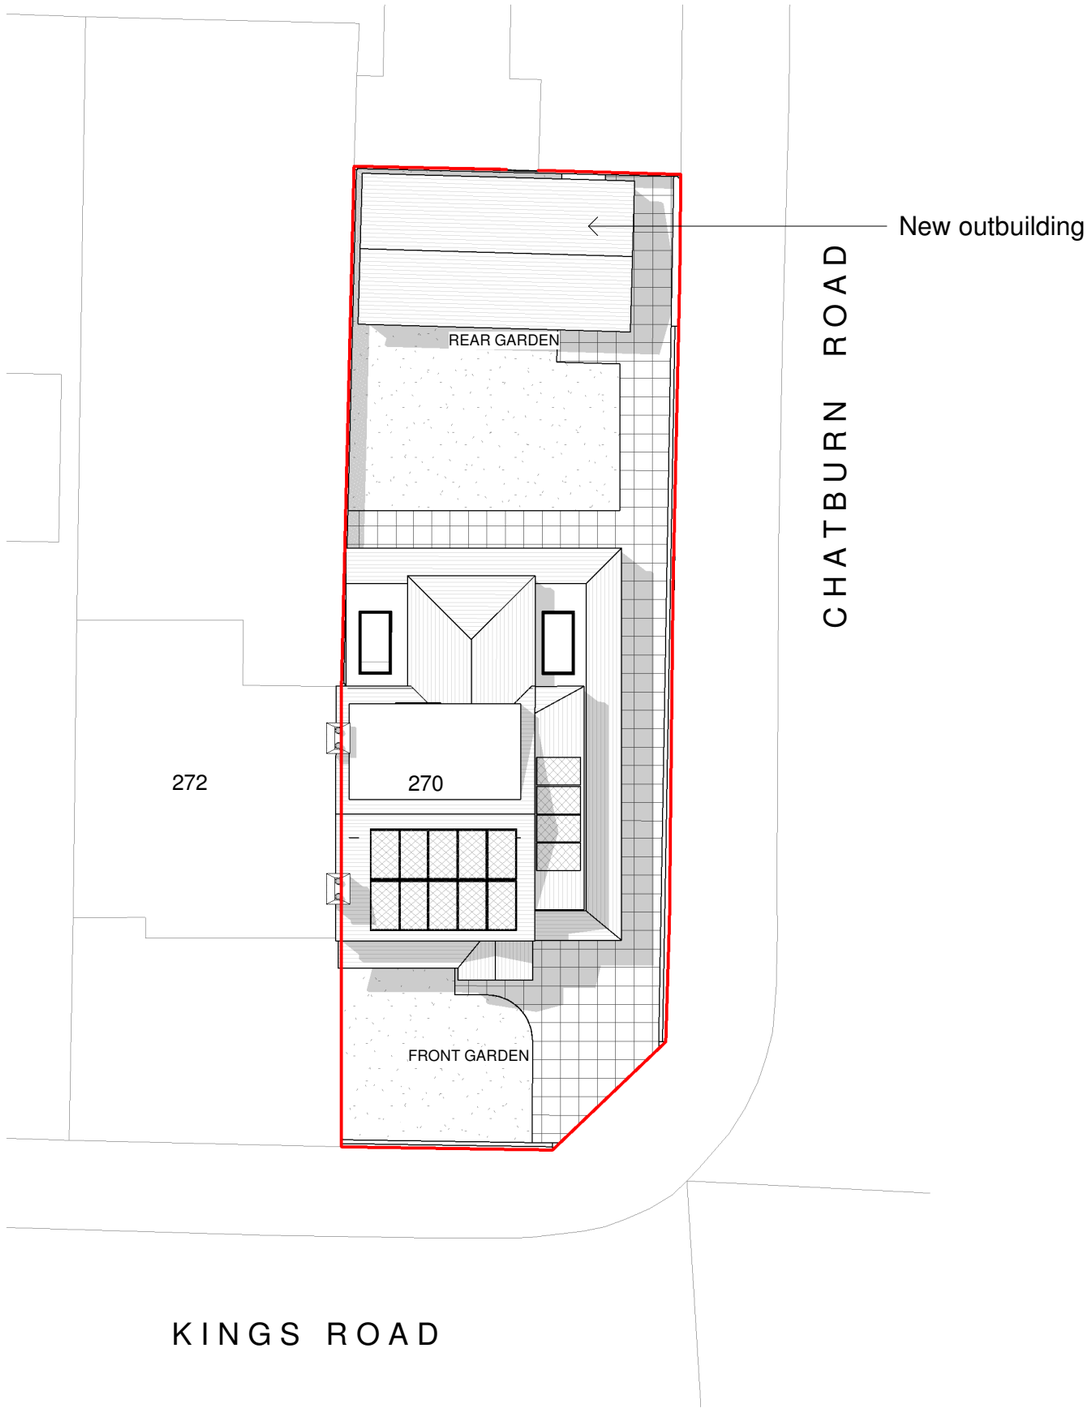


1 Proposed Site Plan
1 : 200

0 2 4 6 8m
1:200

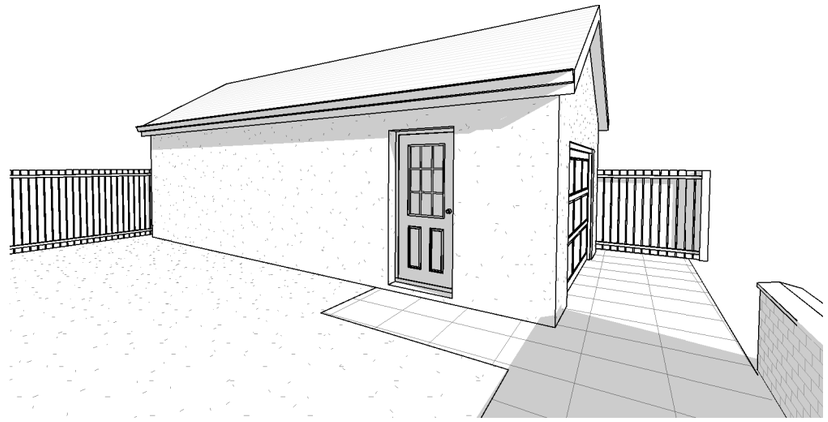

2 Proposed Outbuilding

RIBA Chartered Practice

General Notes

The Architect shall have no responsibility for any use made of this document other than for that which it was prepared and issued.
All dimensions should be checked on site. Do not scale from this drawing. To be read in conjunction with all other Consultant's drawings. The Architect to be immediately notified of any discrepancies.

Copyright on this drawing retained by the Architect.

LEGEND

Site Boundary

No.	Date	Dwn	Chk	App	Revision or reason for issue
B	22/10/21	HG	SH		Amended Layout
A	21/10/21	HG	SH		Amended Layout
-	18/10/21	HG	SH		Initial Issue

Client
Qais Ahmed

create it studios Architects & Designers
Create It Studios (NW) Ltd
Universal Square
Devonshire Street North
Manchester M12 6JH
0161 974 6165
www.createitstudios.co.uk
info@createitstudios.co.uk

Project Title
270 Kings Rd, Manchester M21 0XQ

Scale / North Point
1 : 200

Drawing Title
Site Plan and 3D View

Drawing Number
A1311(02)001

Revision
B

Drawing Status
Preliminary