



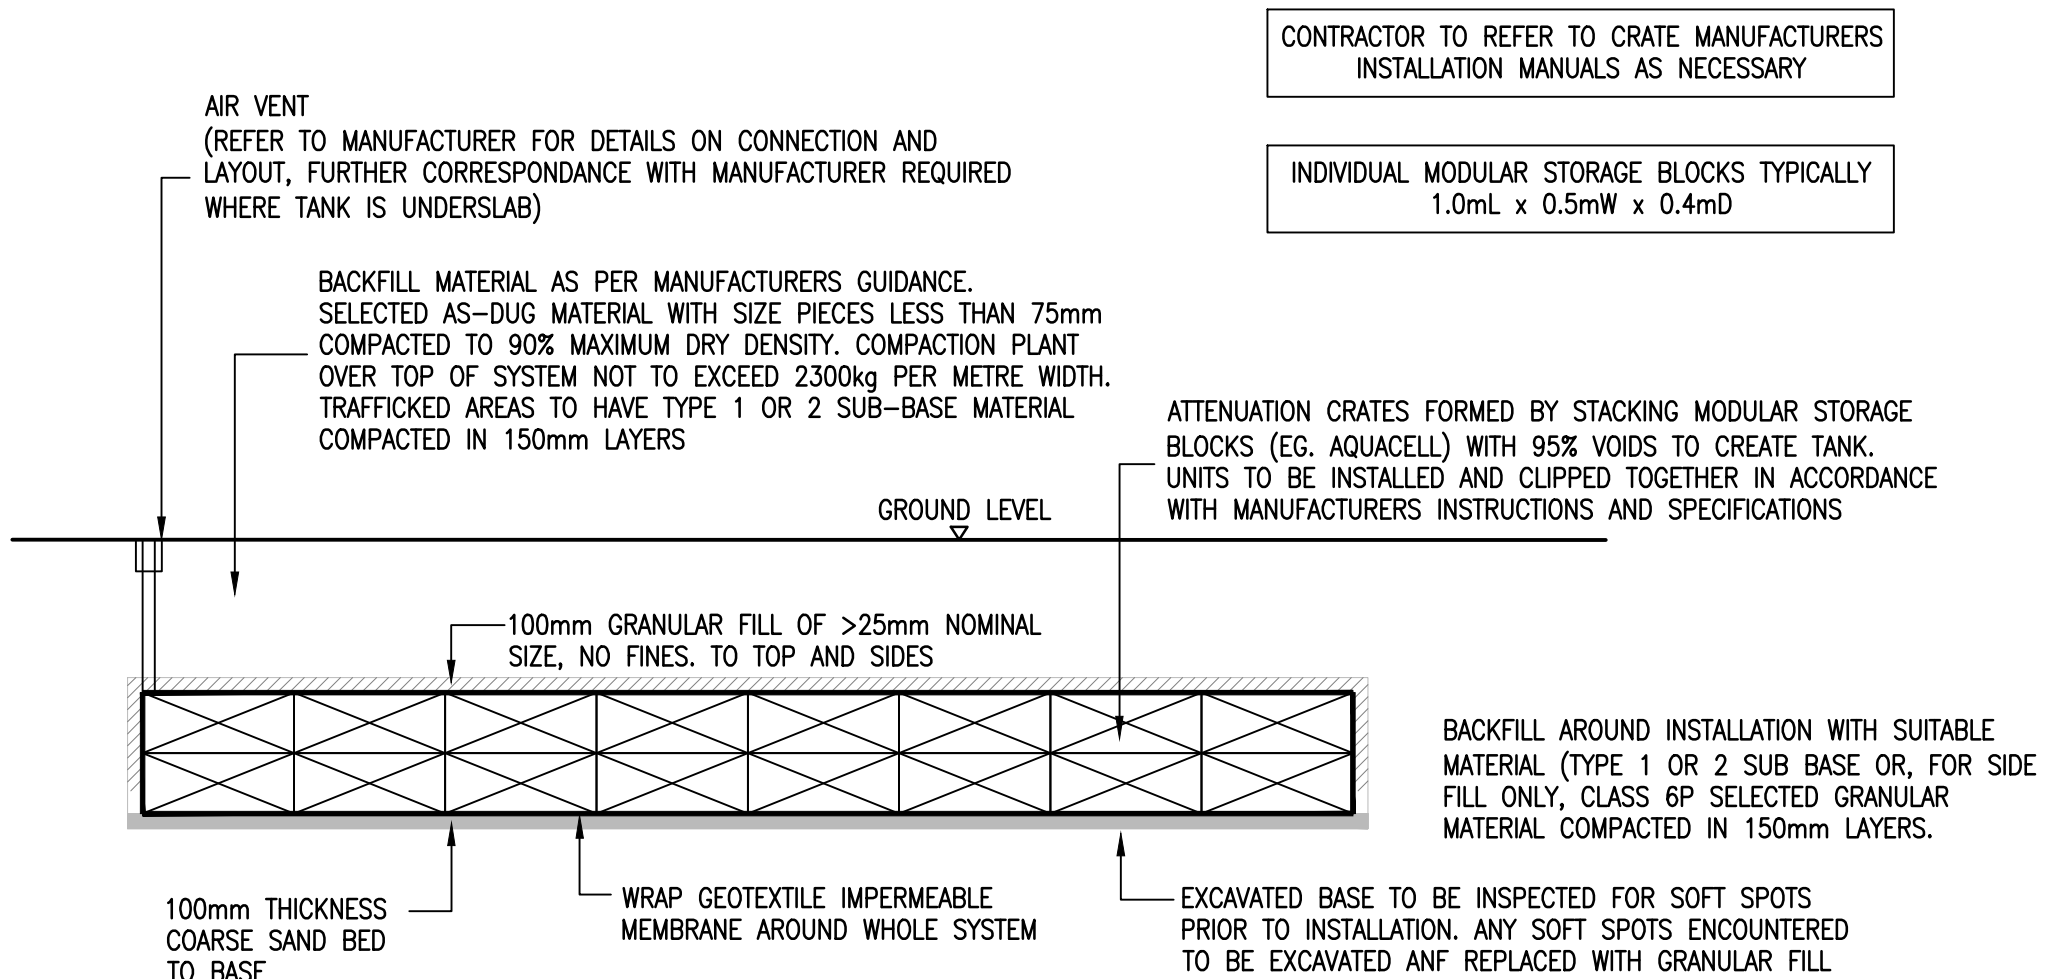

TYPICAL SECTION THROUGH ATTENUATION CRATES
SCALE 1:50

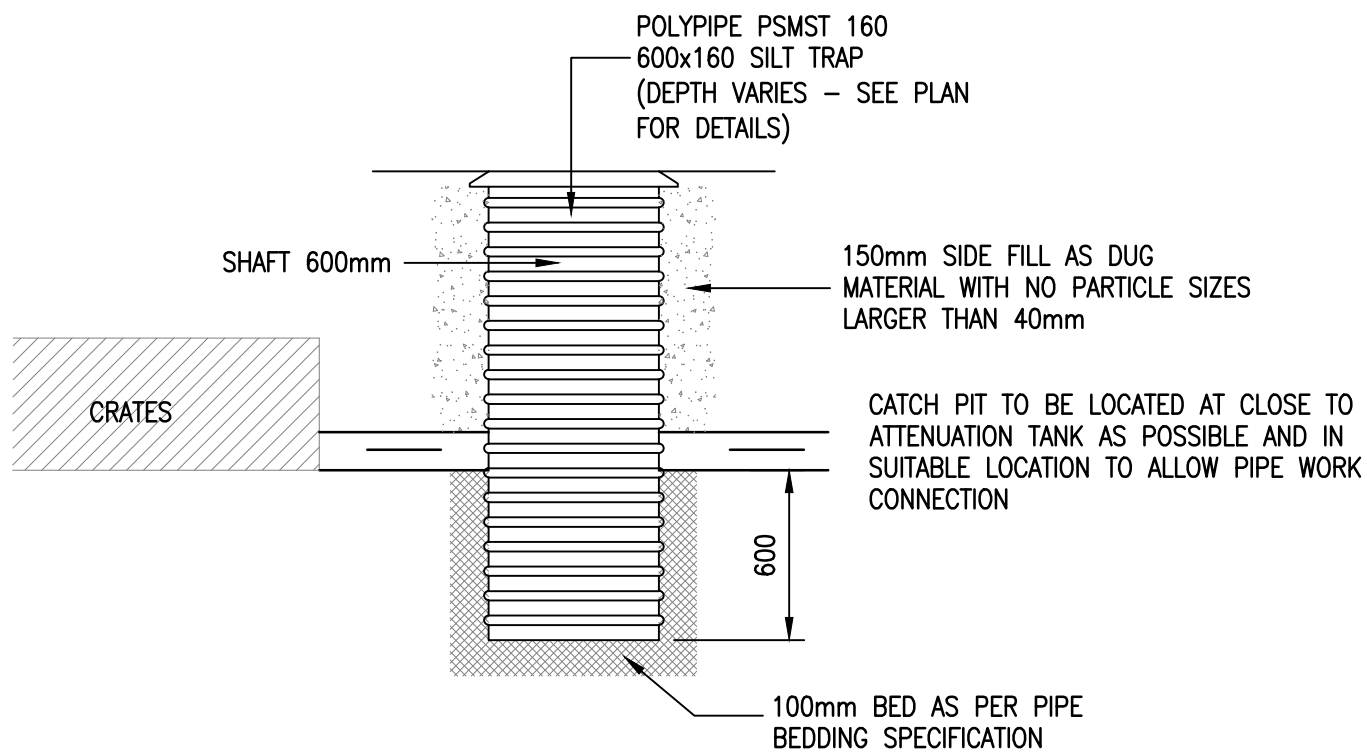

CATCH PIT DETAIL
SCALE 1:20

P01	GP	First Issue		18.17.2021
Rev	By	Description		Date
Revision Schedule				
Status	P01	Purpose of Issue Information		
Designed By GP		Approved By EC	Drawn By GP	
Project No. 2255			Sheet No. C-0003	
Scale (@ A3) 1:20		DATE 17/12/2021	Rev P01	

Client	Private	Status	P01	Purpose of Issue		Information
PROJECT	Ducie St, Manchester	Designed By	GP	Approved By	EC	Drawn By
TITLE	Proposed Attenuation Tank and Catchpit Detail	Project No.		2255		
		Scale (@ A3)		1:20	DATE	17/12/2021
				Rev	P01	