
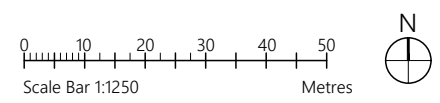


Ownership boundaries and title overlay drawings are produced using all reasonable endeavour and AGBCAD Services cannot be held responsible for any discrepancy of accuracy or scale of drawings supplied to them

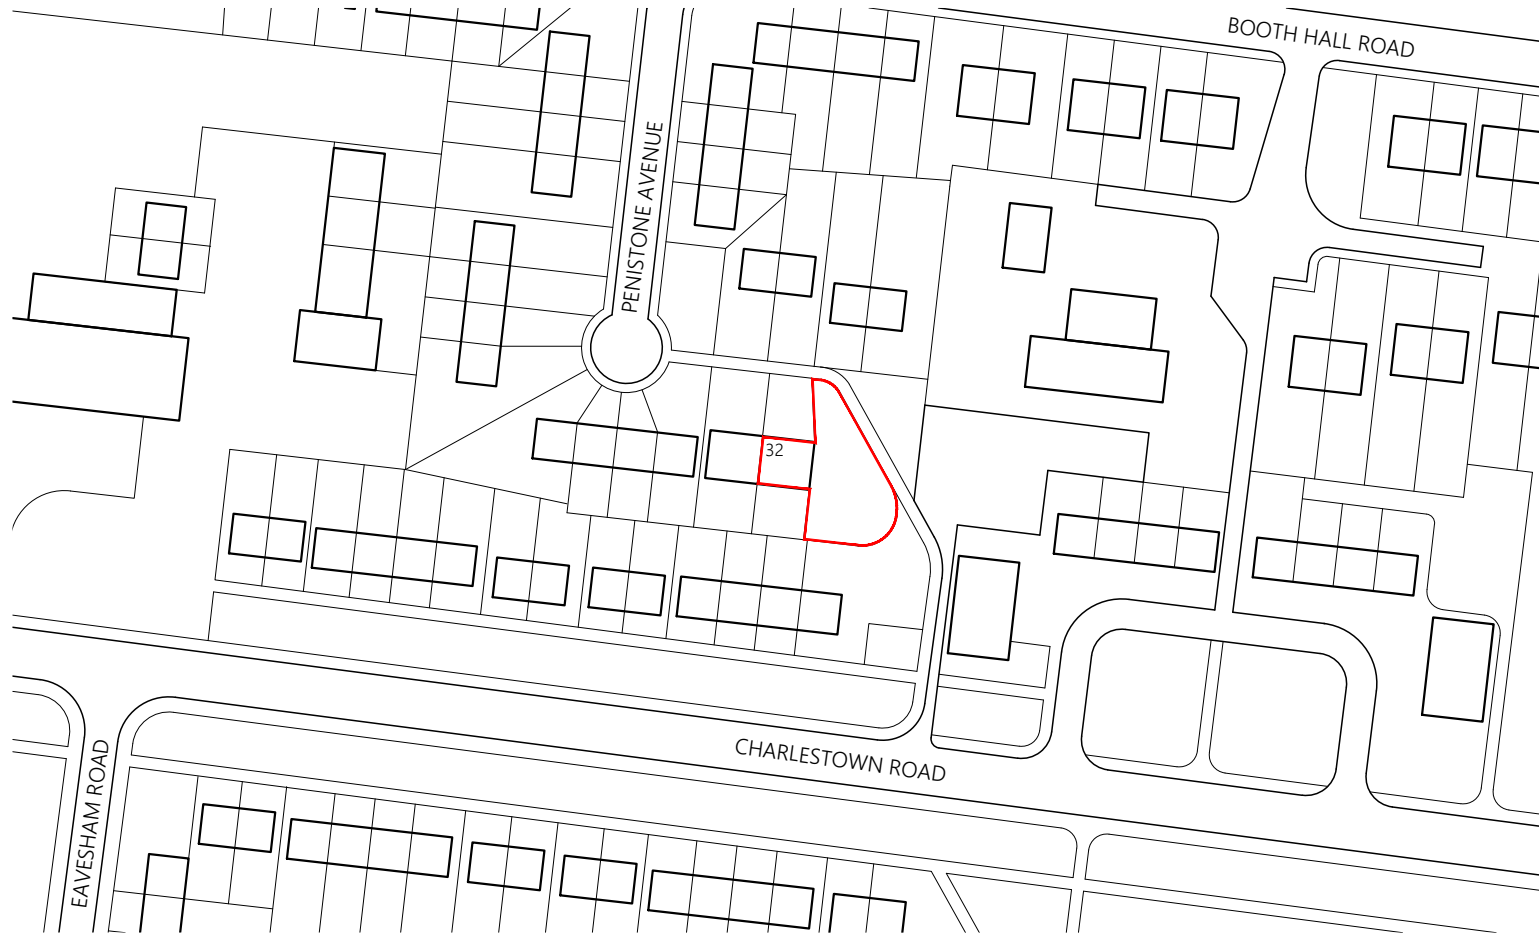

DRAWING	32 Penistone Avenue M9 7BN		
DWG No.	2115-001	REV	
SCALE	1:1250@A4	DATE	Oct '21
	website: www.agbcad.co.uk		
	email: info@agbcad.co.uk		
	telephone: 07912 090 125		
	DO NOT SCALE FROM THIS DRAWING		