


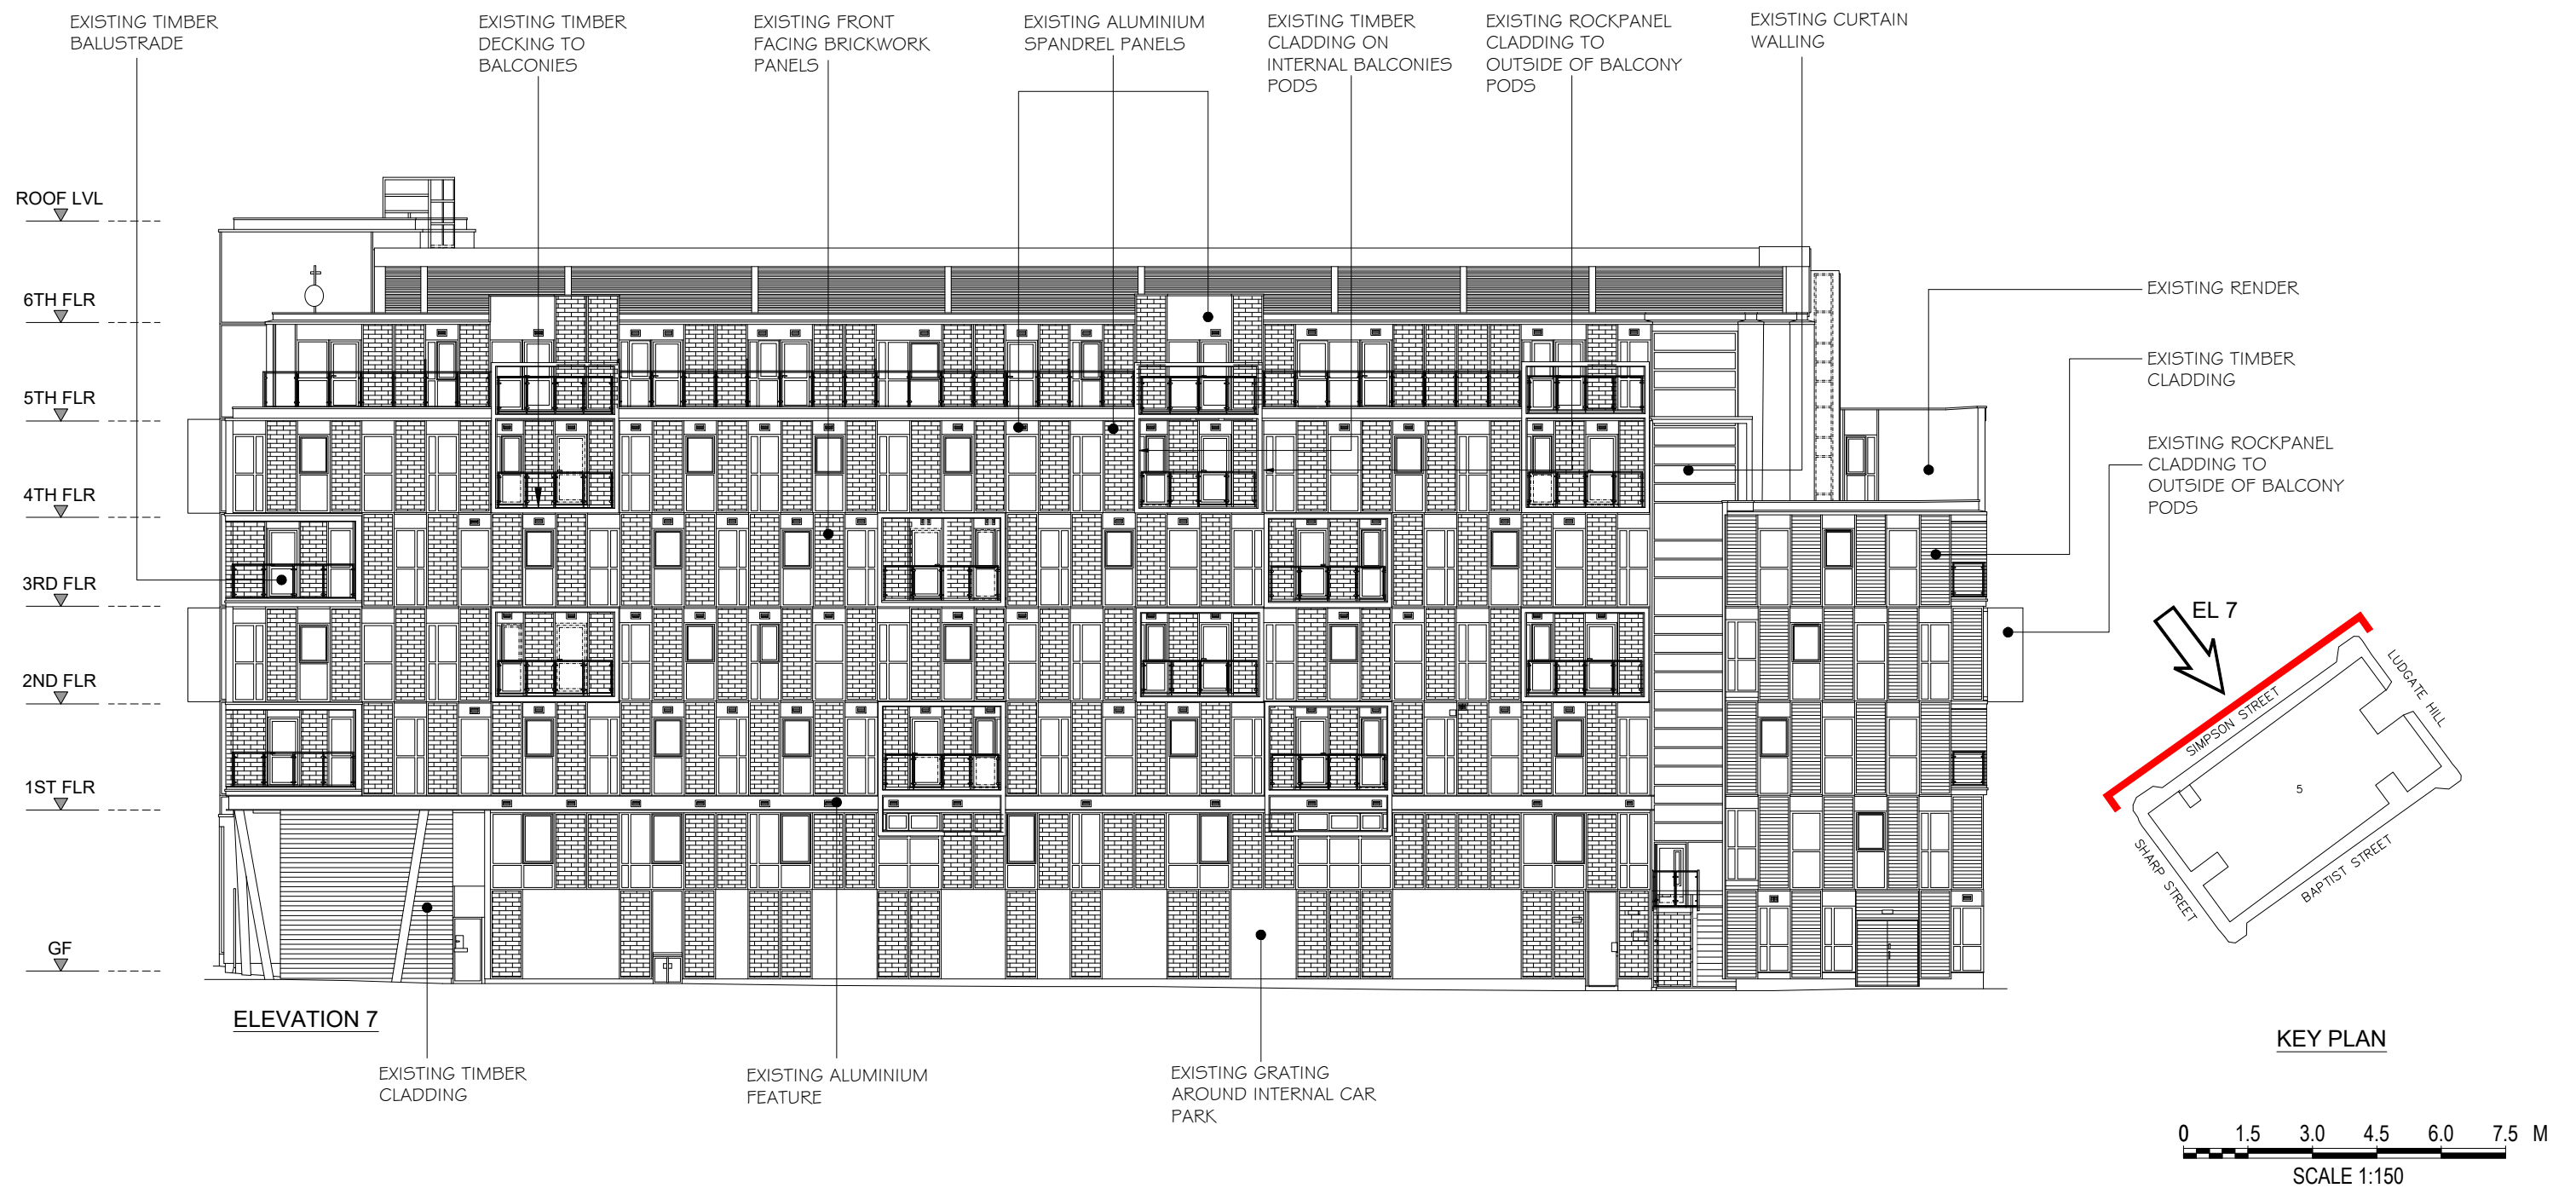

	PROJECT TITLE: SKYLINE CHAMBERS LUDGATE HILL MANCHESTER M4 4TG	DRAWING TITLE: EXISTING ELEVATIONS	REVISIONS:	BY:	DRAWING DATE:	DRAWN BY:	DRAWING STATUS: PLANNING
			P1 - ISSUED FOR PLANNING - 20 OCT 2021	JK	SEP 2021	J KRAUZE	
					Autocad generated drawing		
					AutoCAD - 2020		
					SCALE @ A3: 1:200	Please do not scale drawing. If in doubt ask	
					DRAWING NUMBER: FRC2885-PL07		REVISION: P1