
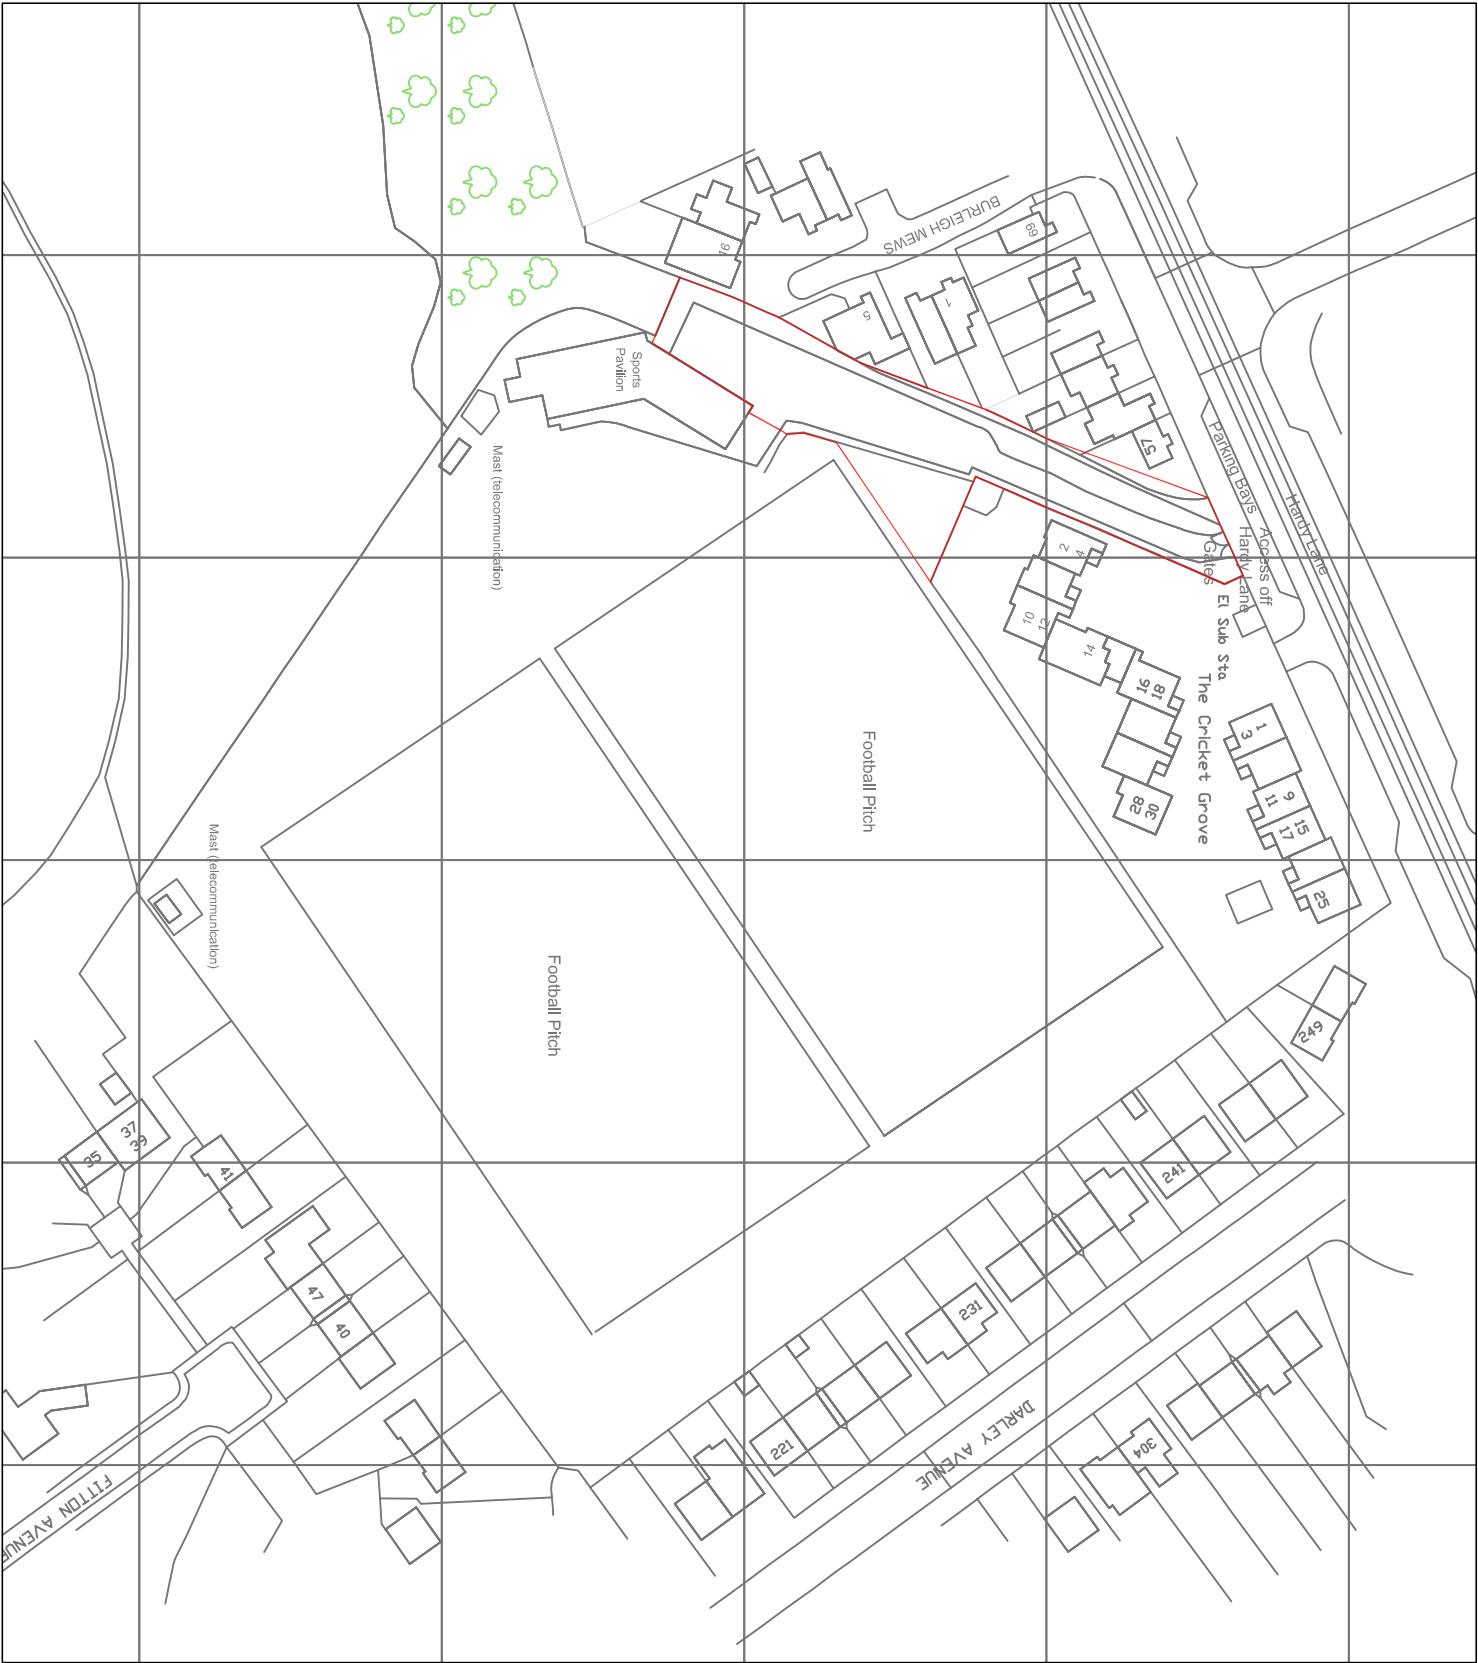


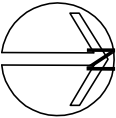

GENERAL NOTES © THIS DRAWING IS COPYRIGHT OF BHATT ARCHITECTS LTD AND MAY NOT BE REPRODUCED, COPIED OR ALTERED WITHOUT PRIOR PERMISSION. NO WORKS ARE TO BE SET OUT FROM THESE DRAWINGS. DO NOT SCALE. USE FIGURED DIMENSIONS ONLY. ALL DIMENSIONS ARE TO BE CHECKED ON SITE. ANY DISCREPANCIES, OMISSIONS, ERRORS OR CONFLICTS BETWEEN THE DRAWINGS AND ANY PREVIOUS AGREEMENTS, COMMENCES, SUBJECT TO SITE SURVEY AND ALL NECESSARY CONSENTS. THIS DRAWING IS TO BE READ WITH ALL OTHER RELEVANT DRAWINGS AND SPECIFICATIONS.			
			
Revision/Description	Drawn	Checked	Date
FIRST ISSUE: Issued for discussions	JB	JB	22/11/21
REV A: Issued for planning permission	JB	JB	29/11/21
REV B: Extent of red line boundary amended and issued for planning permission	JB	JB	09/12/21
REV C: Extent of red line boundary further amended and issued for planning permission	JB	JB	09/12/21
Project Proposed Portable Cabins COSH Before/After School Childcare Chorton Sports & Social Club Hardy Lane, Chorton M21 7BL			
Client COSH Ltd			
Architect Bhatt Architects Ltd Manchester			
Drawing Title Location Plan		Scale	1:1250@ A4
		Date	05/10/21
Job Reference/Drawing No. P125/P/01		Revision	C