


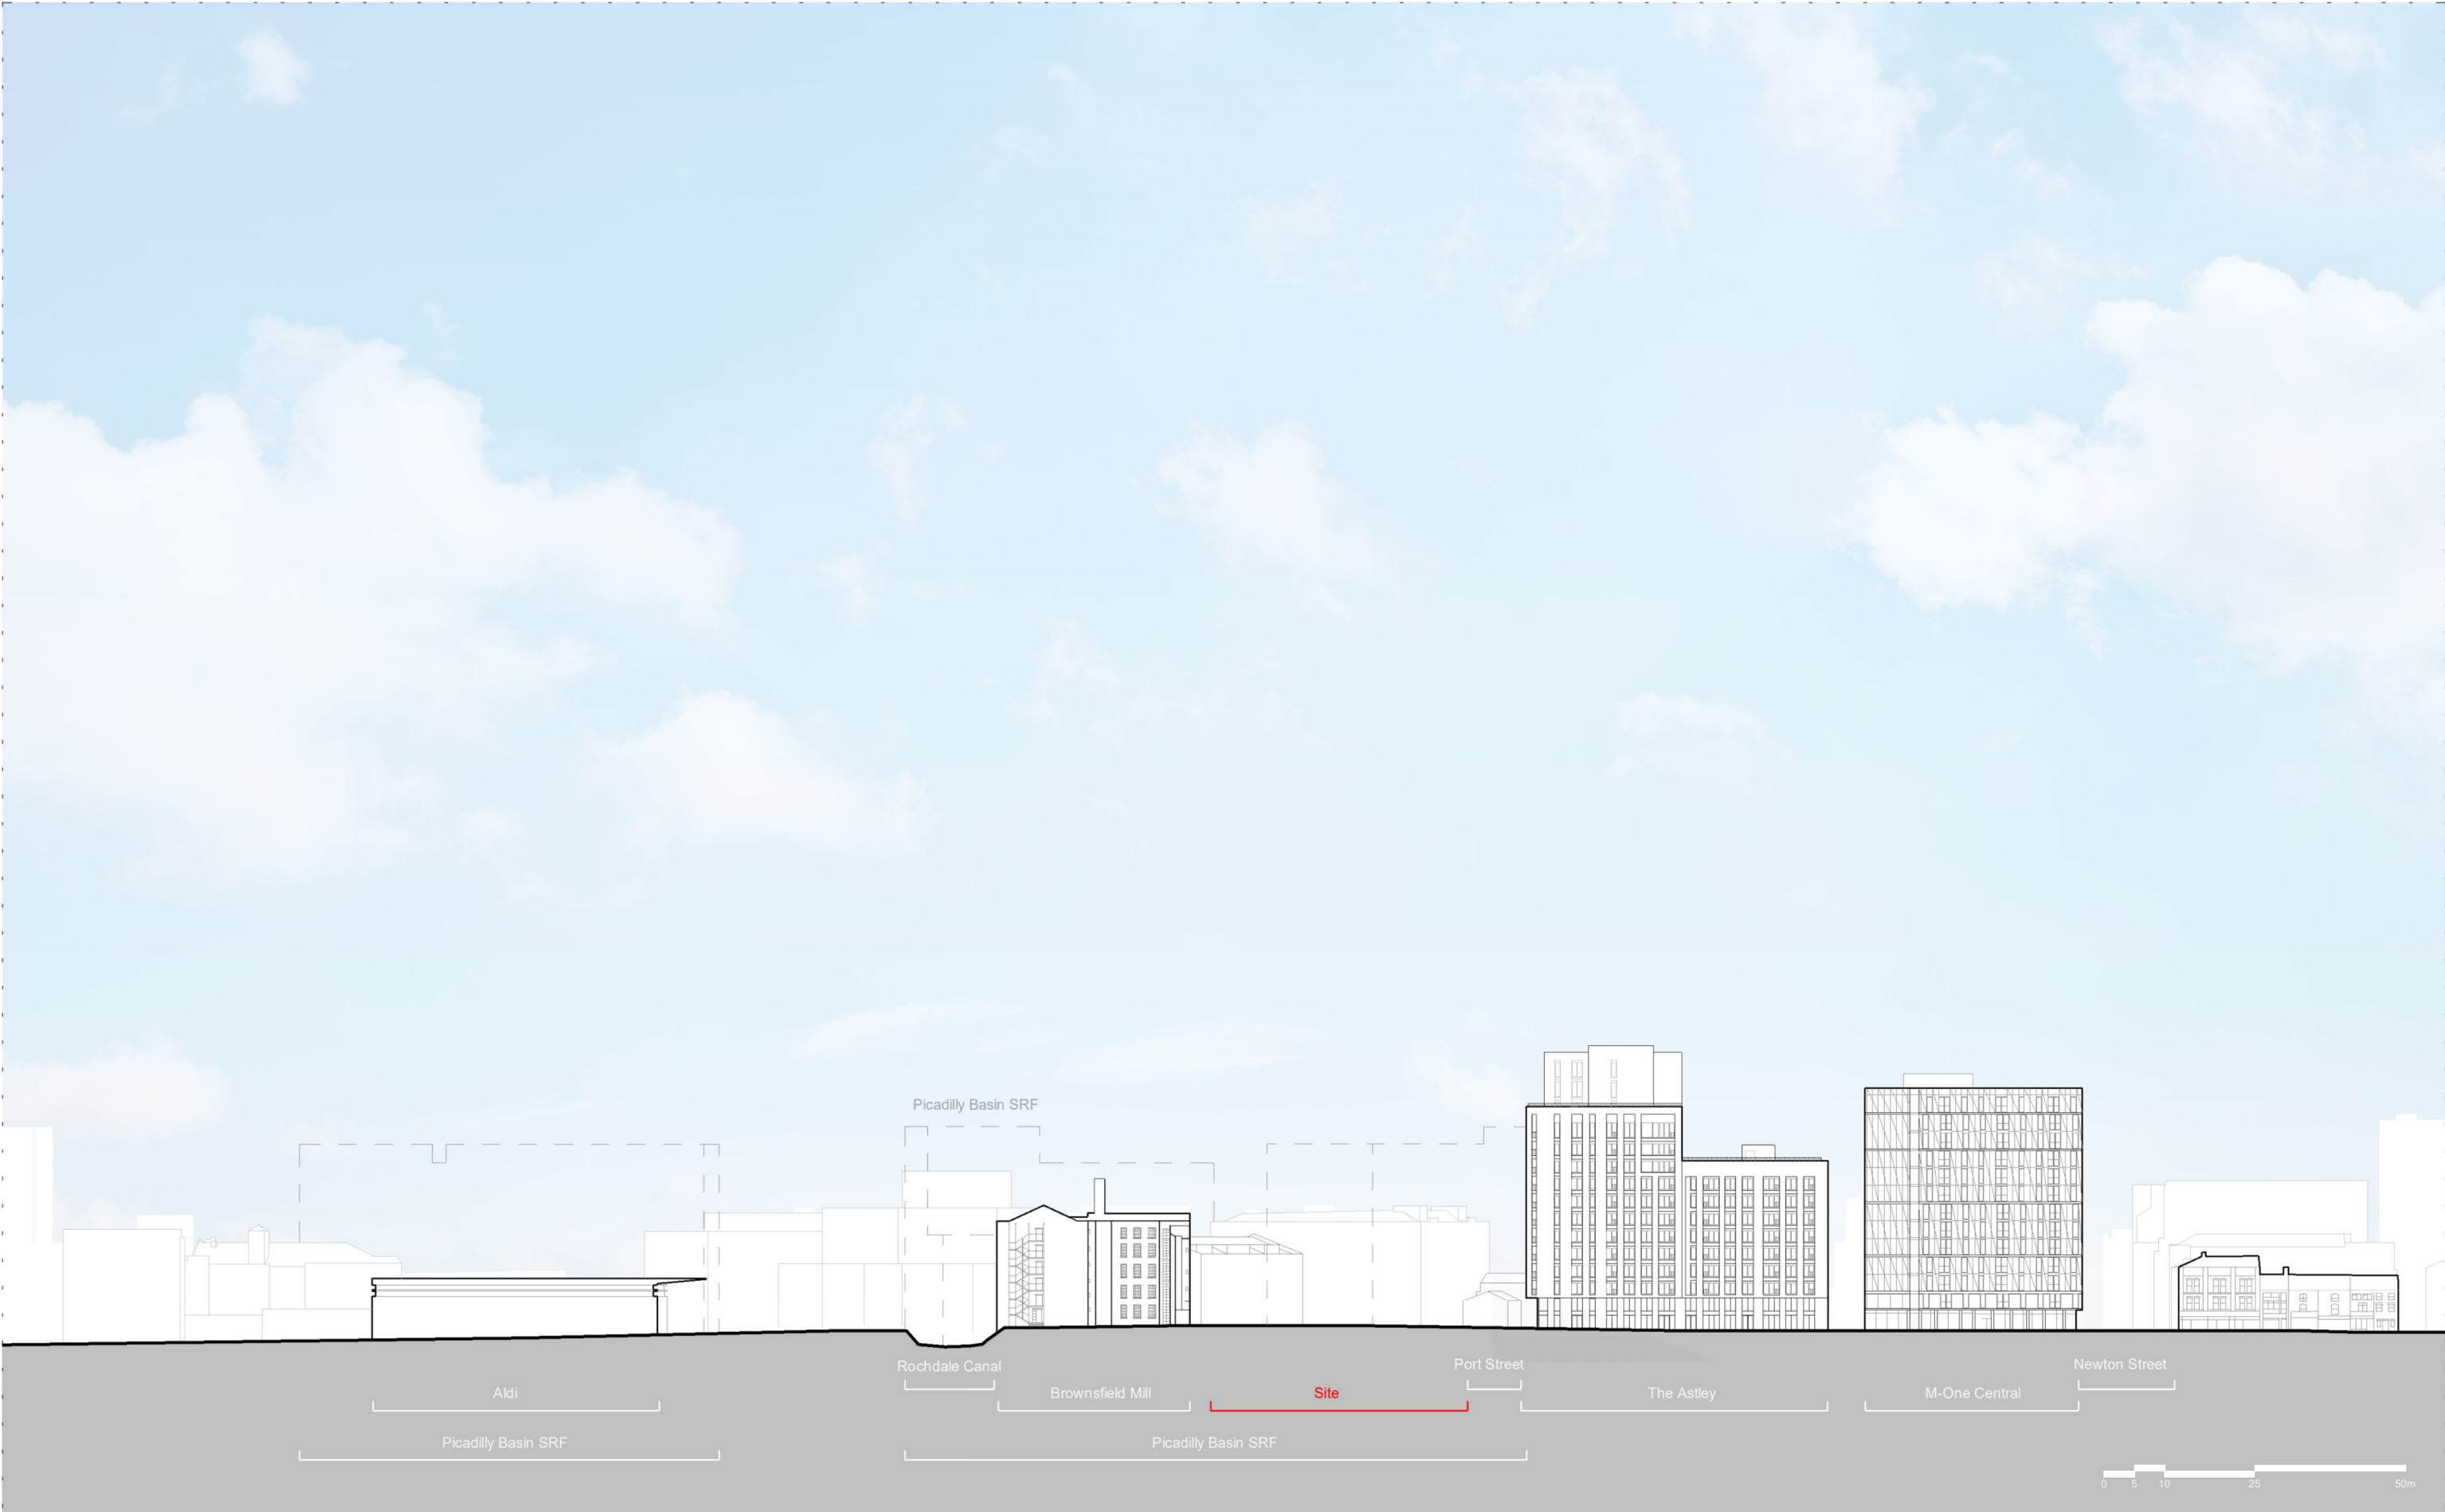

DO NOT SCALE OFF DRAWING REFER TO INDICATED DIMENSIONS ONLY.
DRAWING TO BE READ IN CONJUNCTION WITH SHP SPECIFICATION.
INDICATIVE DETAILS TO ILLUSTRATE VISUAL INTENT ONLY. ALL TO CONTRACTORS DESIGN.
ALL DETAILS TO BE COORDINATED WITH ADJACENT TRADES AND SE AND M+E ENGINEER DETAILS.
THE CONTRACTOR IS RESPONSIBLE FOR MEETING THE SPECIFIED PERFORMANCE CRITERIA.

Port Street	10376-SHP-Z0-A-B5D8-G100-XE-EE-001	
PLANNING ISSUE	December 2021	P01
Site Wide Existing Great Ancoats Street Elevation	10376	1:1000 @A3

simpsonhaugh
Manchester
+44 (0)161 835 2345
London
+44 (0)20 7549 4000