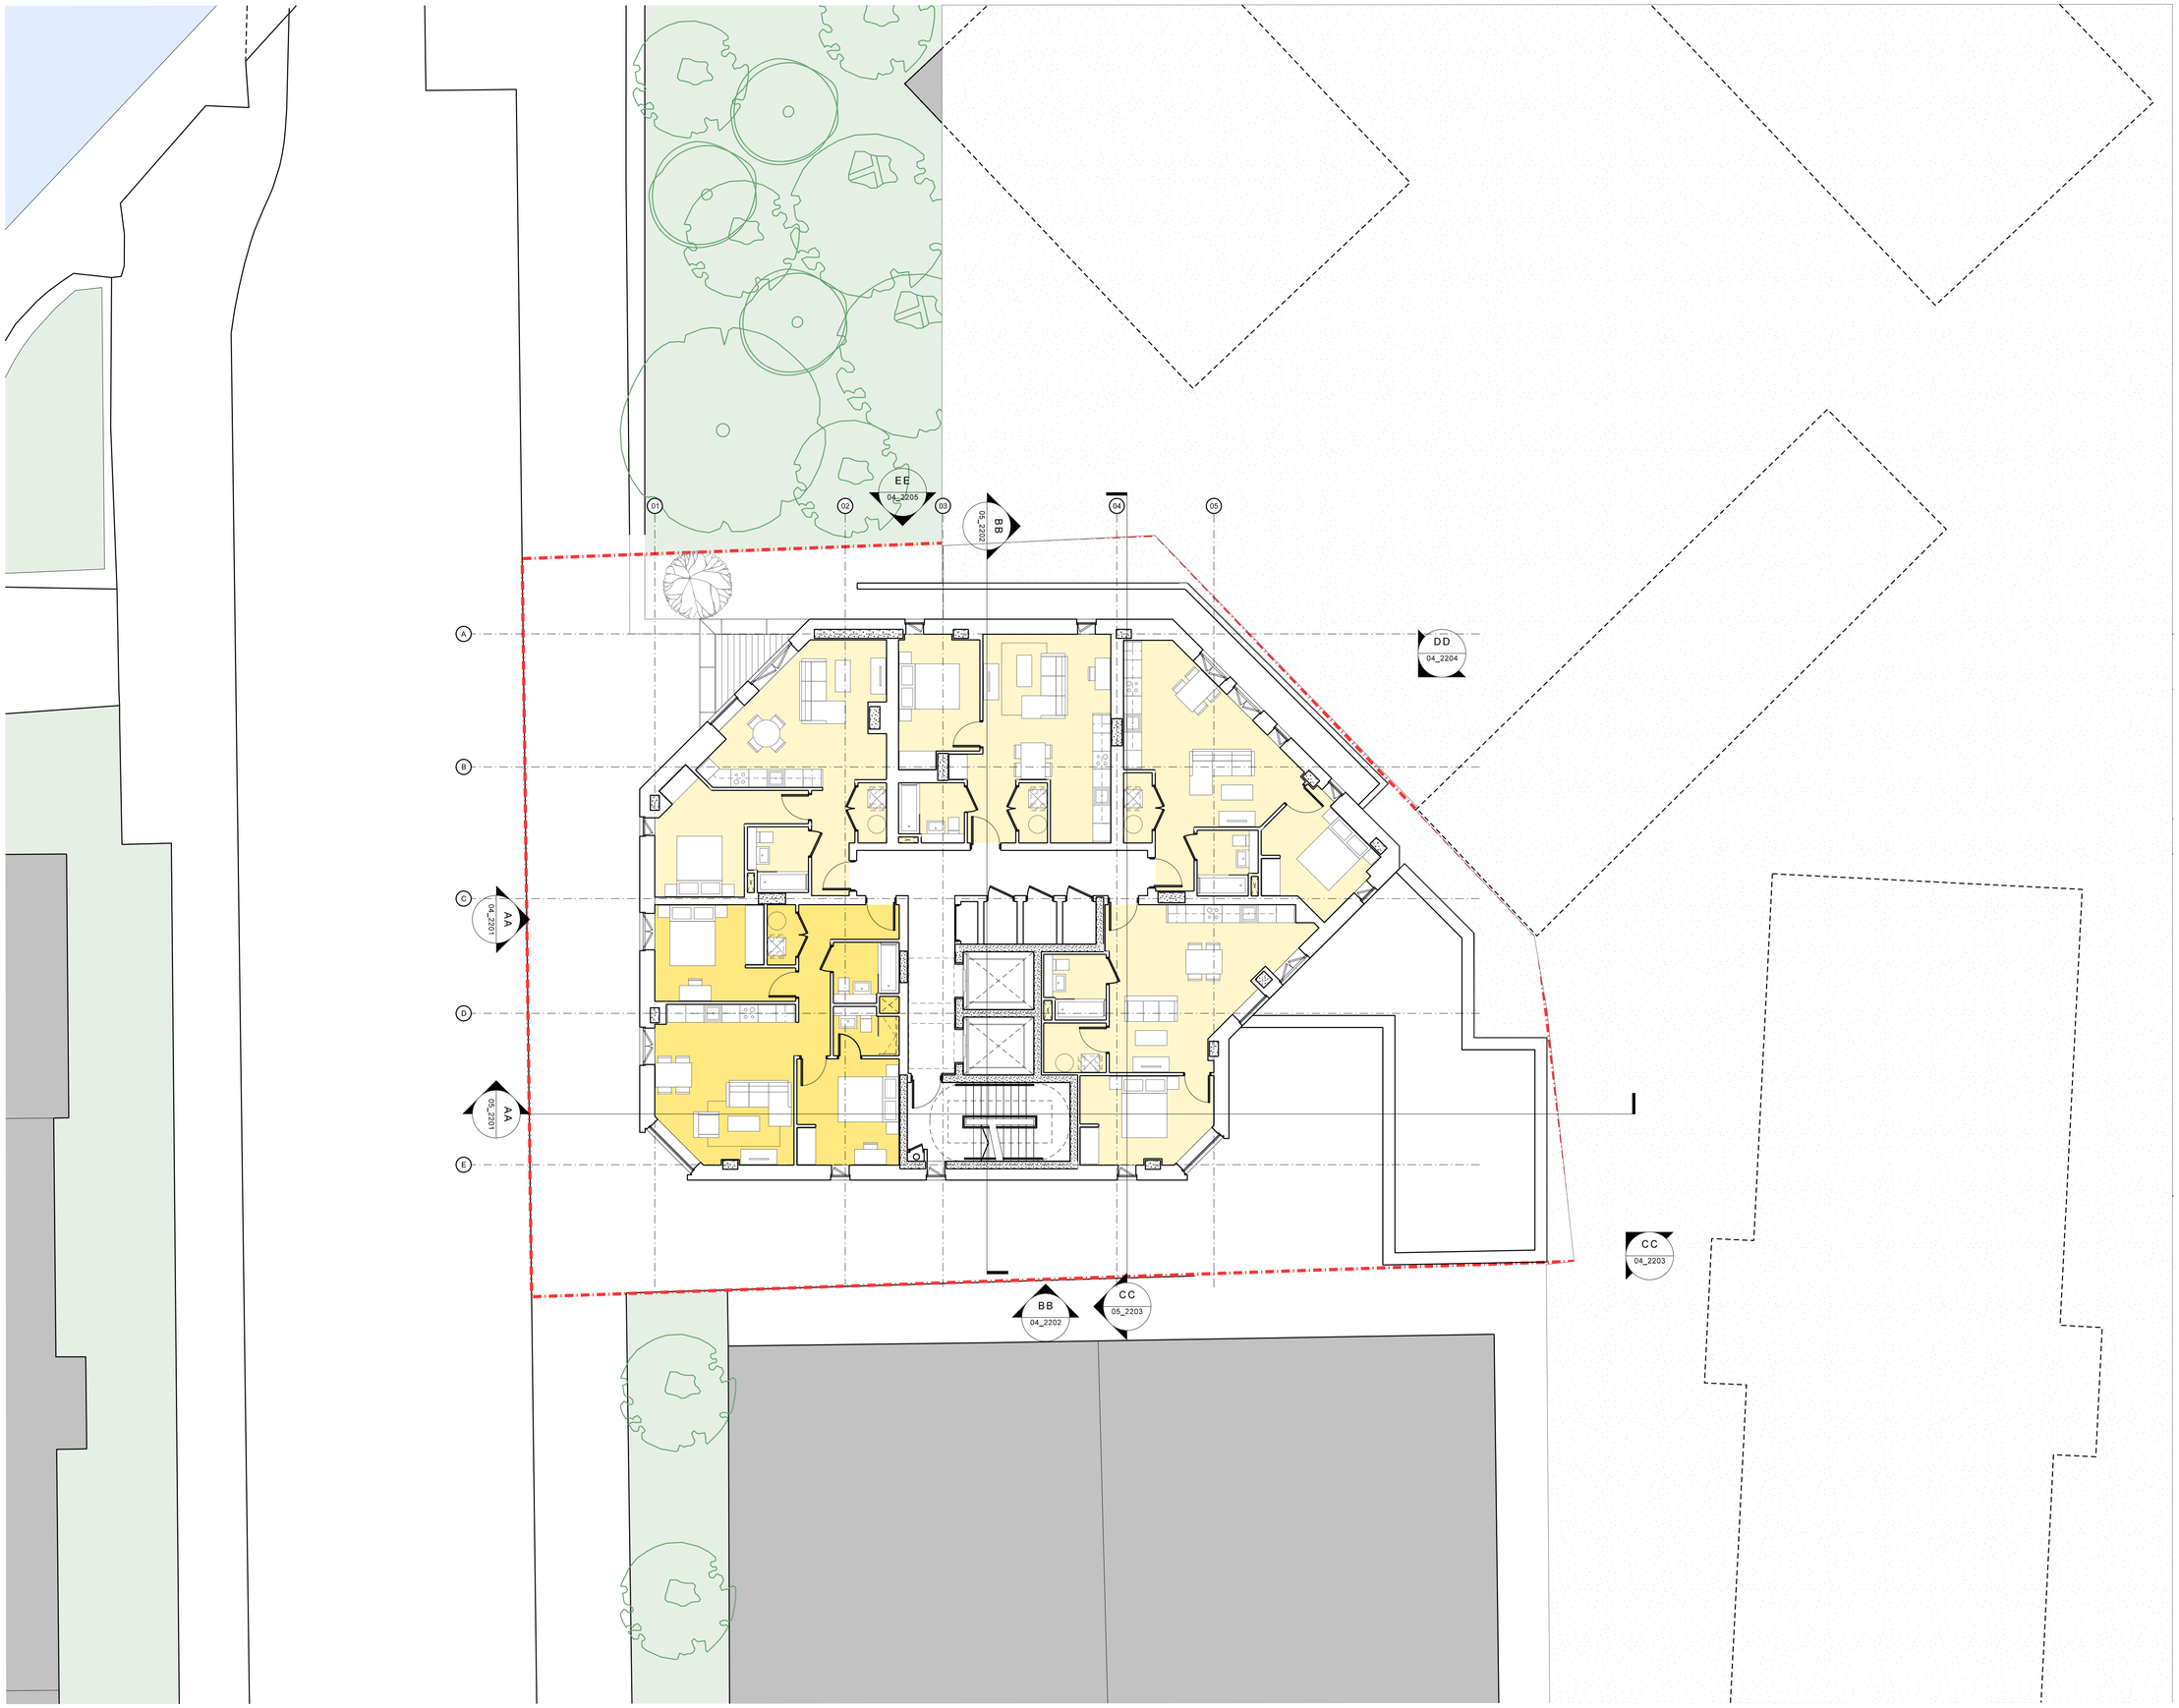


Copyright of this drawing is vested in 5plus Architects and it must not be copied or reproduced without written consent.
Figured dimensions only are to be taken from this drawing. Do not scale from this drawing.

All Contractors must visit the site and are responsible for taking and checking all dimensions relative to their work.
5plus Architects are to be advised of any variation between drawings and site conditions.

Electronic data/ drawings issued as 'read only' and should not be interrogated for measurement.
All dimensions and levels should be 'read only' from those values stated in text, on the drawings

CONSTRUCTION - It is considered that the proposed works are within the scope of a competent Contractor and as such no unusual hazards have been identified, refer to relevant Keyr Scheduler Designers Risk Assessment.

KEY PLAN:

- Application Boundary
- Studio
- One Bed Apartment
- Two Bed Apartment
- Two Bed Duplex
- Three Bed Duplex
- Reception
- Resident's Lounge
- Refuse / Cycle Store
- Plant Space
- Terrace

NOTE: Site and boundary Information based on survey 5220-SST-T provided by Geo UK ltd. 14/01/21.
Further detail for surrounding buildings based on Ordnance Survey data and leasehold information where access to survey private land was not permitted.

REV:	DATE:	DETAILS:
F	20/12/21	Tree added. Issued for planning.
E	16/06/21	Issued for planning.
D	01/06/21	Issued for information.
C	20/04/21	Issued for information.
B	05/03/21	Issued for information.
A	20/01/21	Issued for information.

5plus architects

Manchester, 0161 228 0211
Fourth Floor, The Hive, 47 Lever Street, Manchester M1 1FN

London, 0207 253 7644
The Leather Market, Weston Street, London SE1 3ER

5plusarchitects.com

PROJECT:
M1 Piccadilly
Store Street

TITLE:
Proposed General Arrangement Plans
2nd Floor

SCALE:	ORIGIN DATE:	DRAWN:	CHECKED:
1:100 @ A1	22/10/20	MS	PN

STATUS:
Planning

PROJECT	DRAWING NO:	REV:
05868_	B1_02_2202	F