




Ground Floor

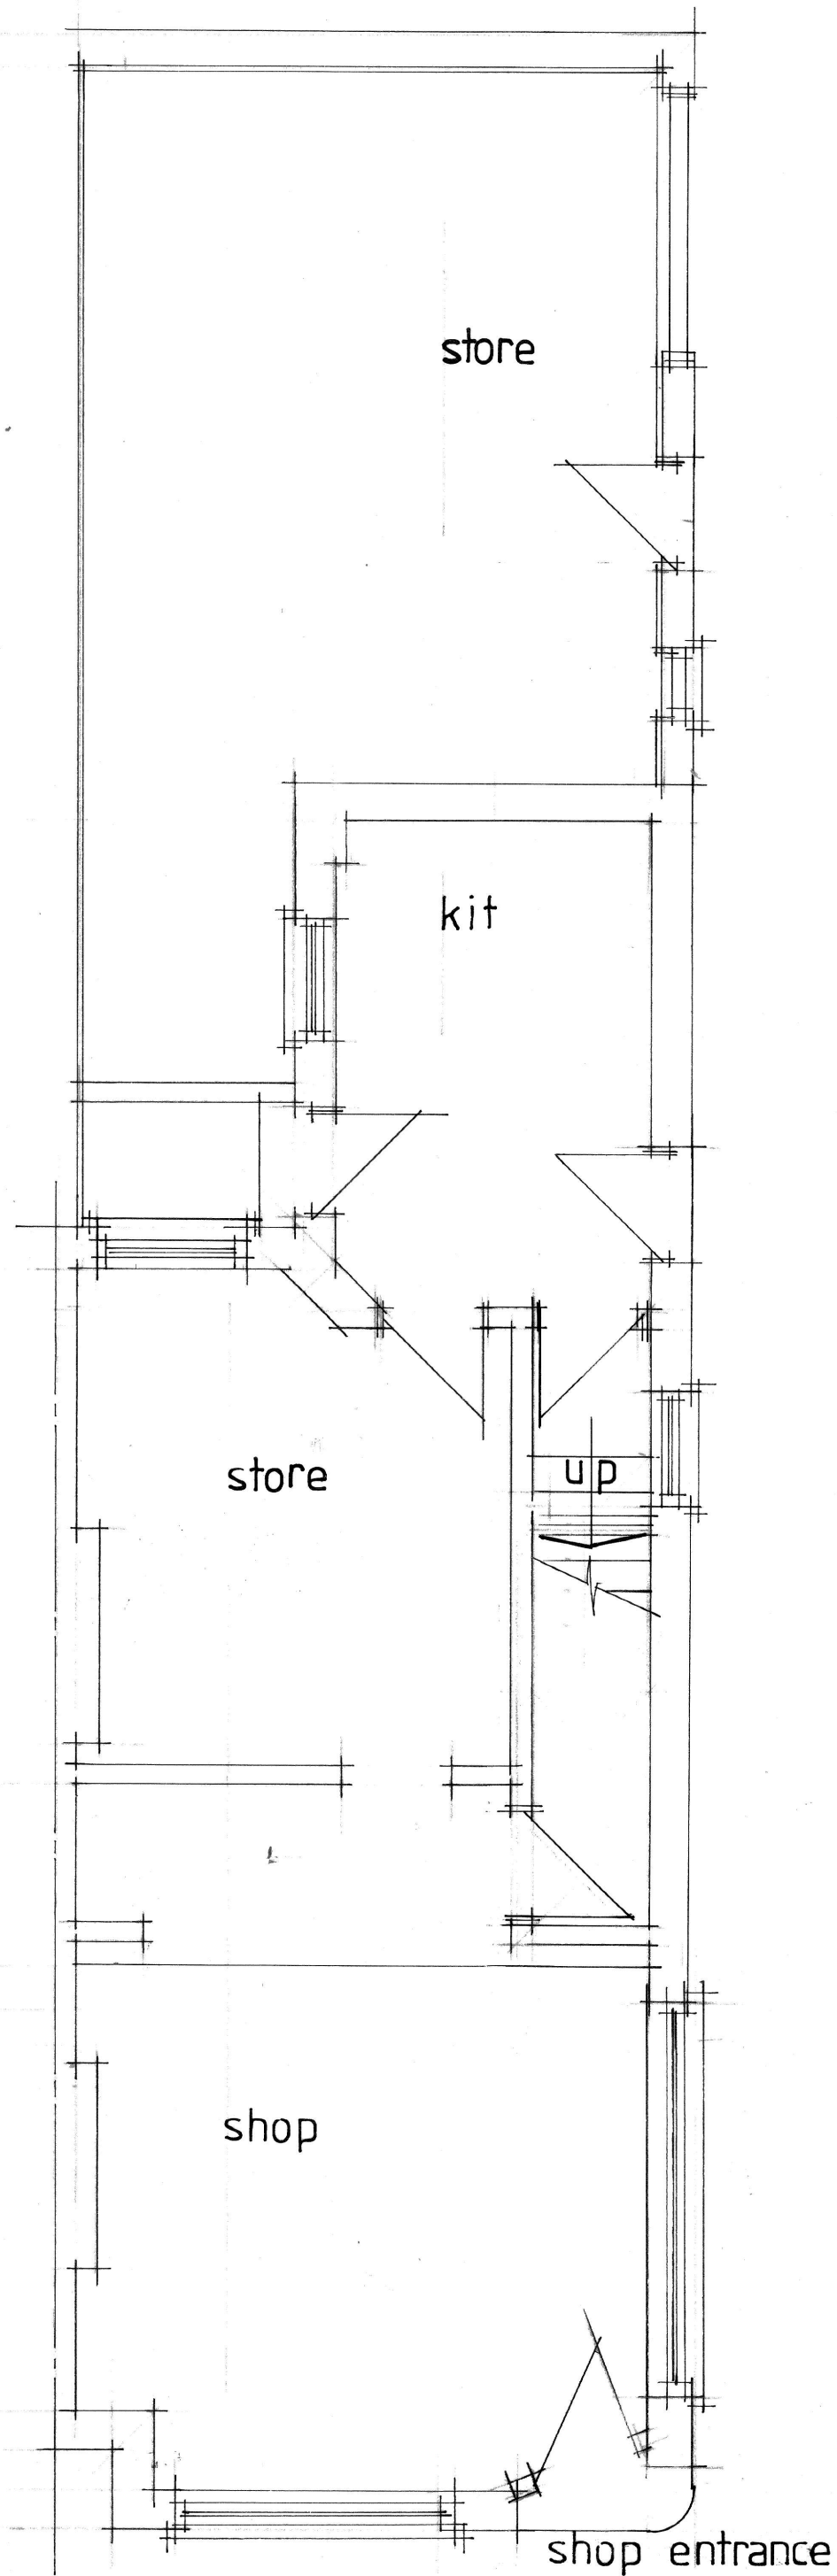

First Floor

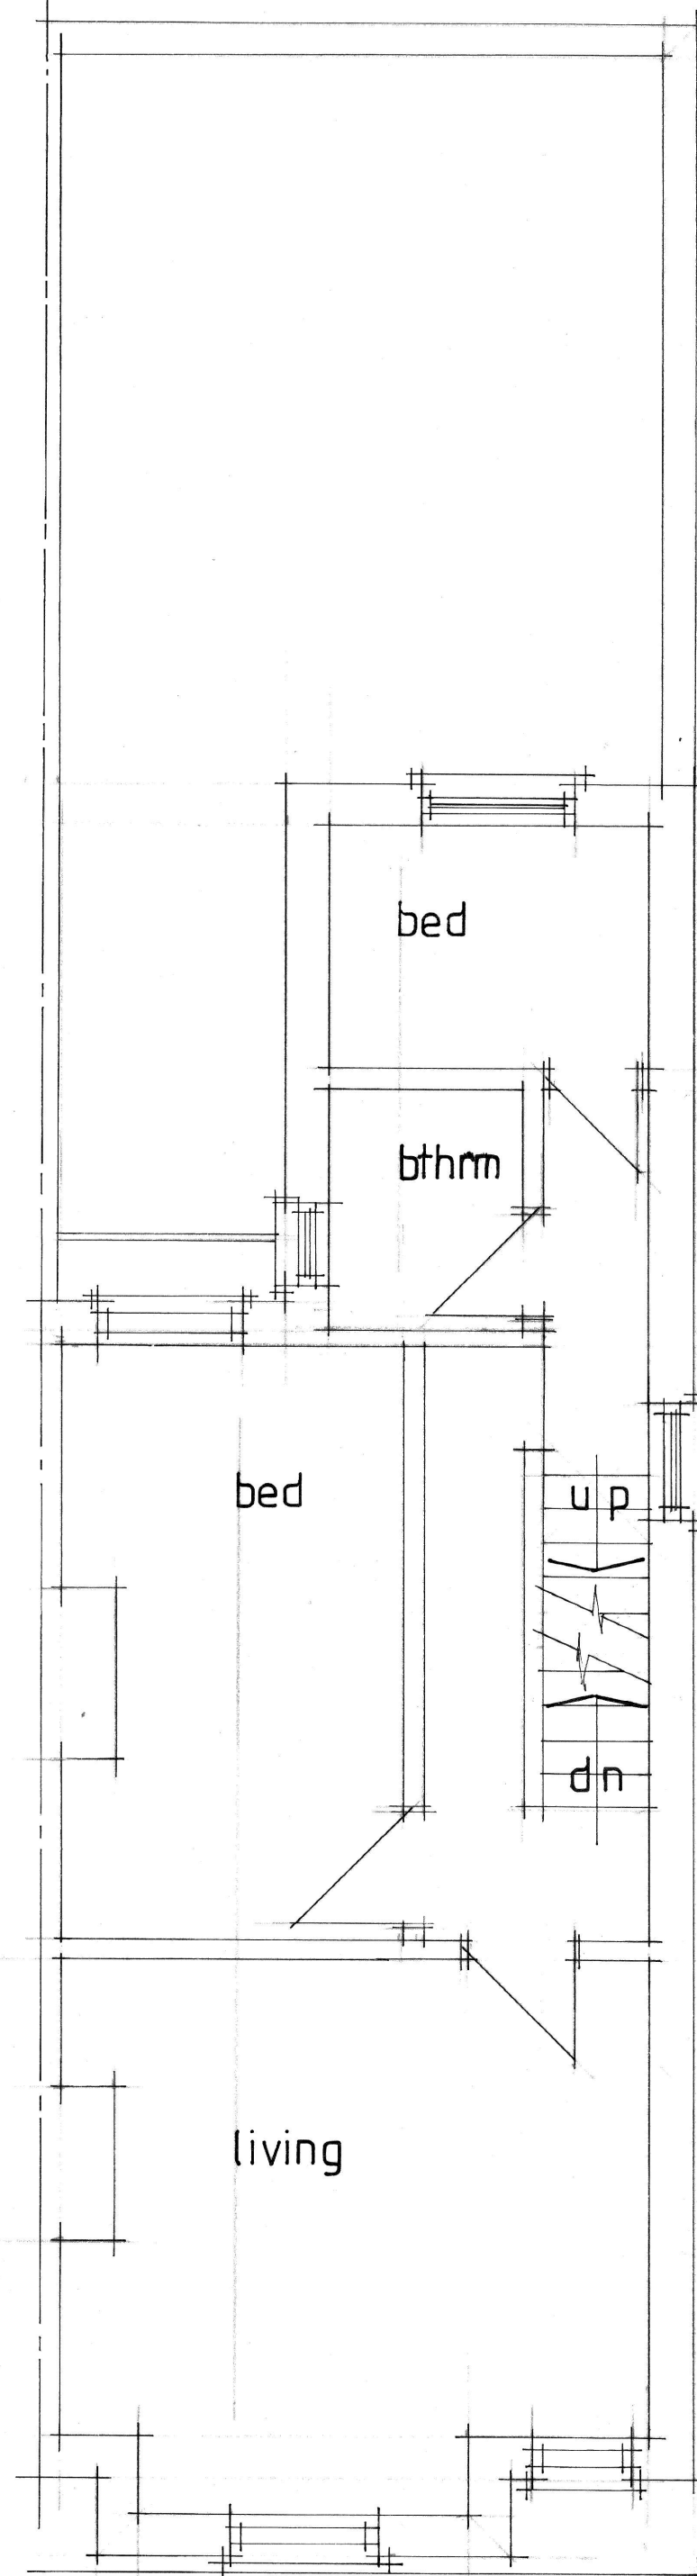

Second Floor

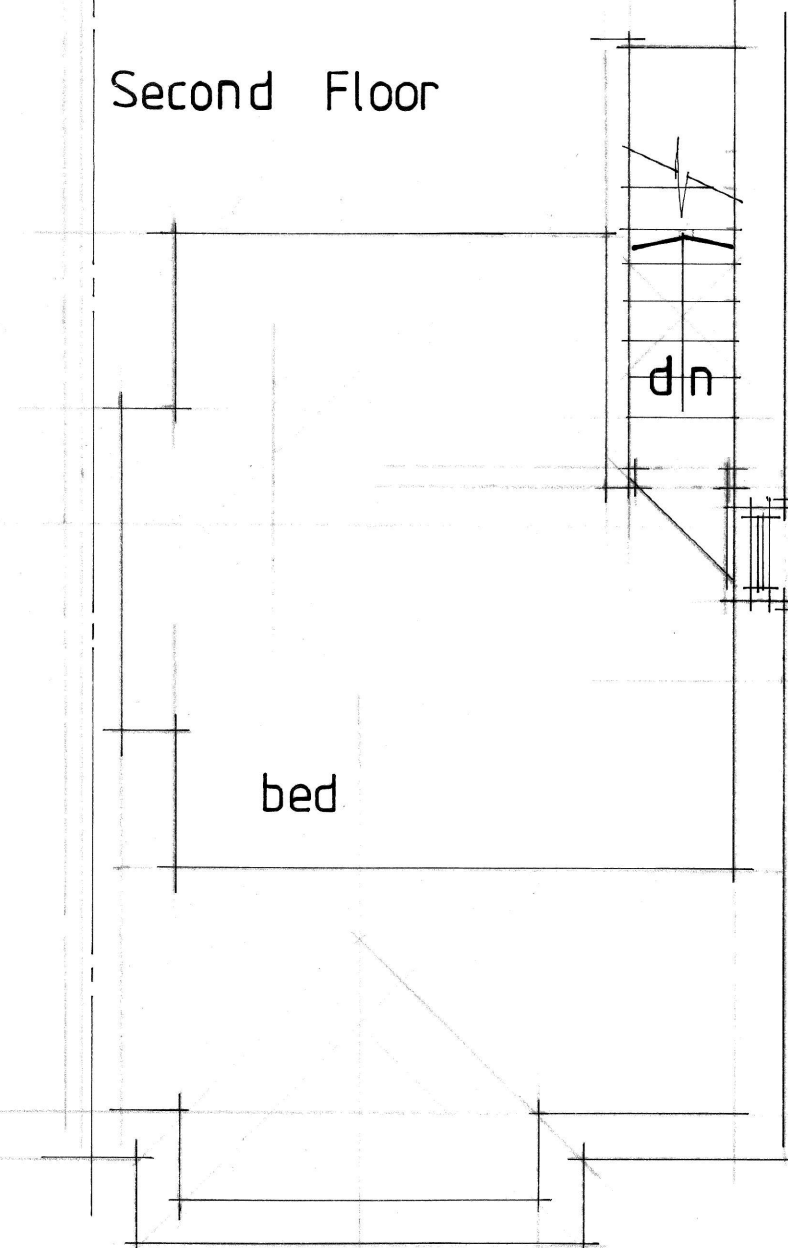

No:	Revision:	Date:	Initial:

ALPHA DESIGN	
11 GILDA CRESCENT ROAD ECCLES M30 9AG TELEPHONE :0161 707 5533	
Project:	48 Broadfield Road Moss Side Mcr
Title:	Floor Layouts (existing)
Scale: 1:50	Date: <i>SEP 20</i> Initial: <i>CDH</i>
Drg. No:	1