
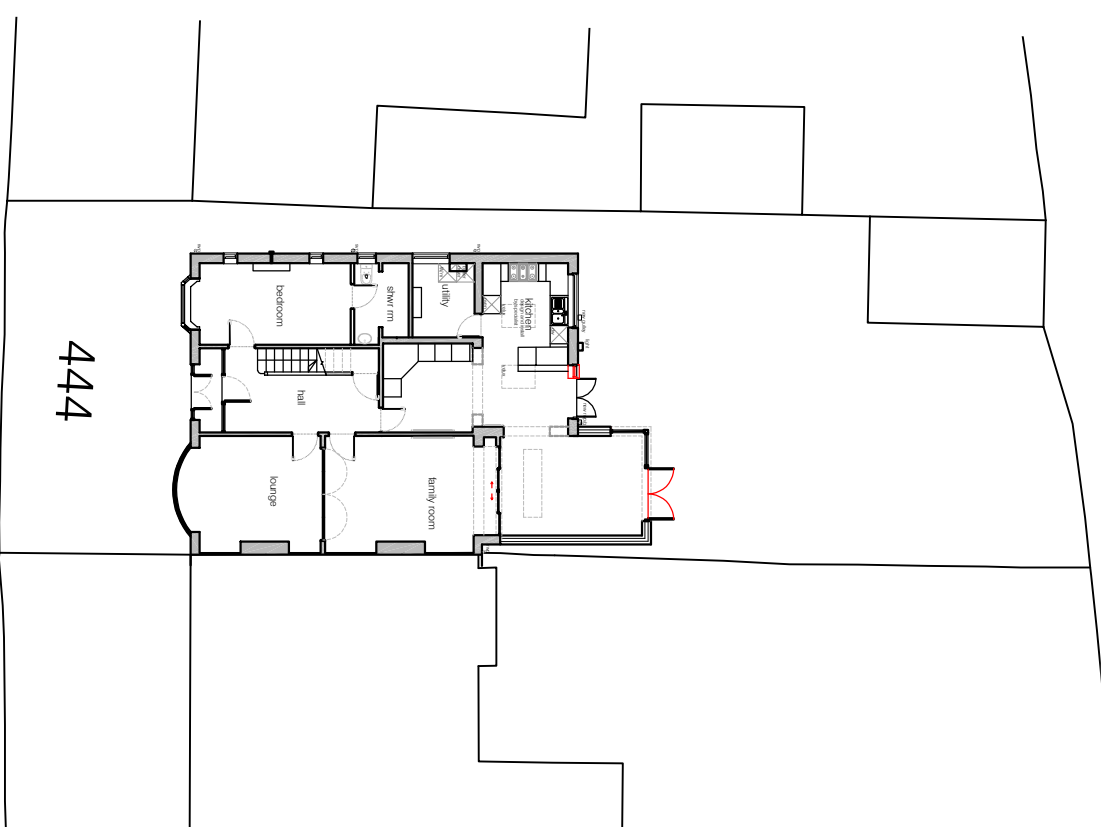
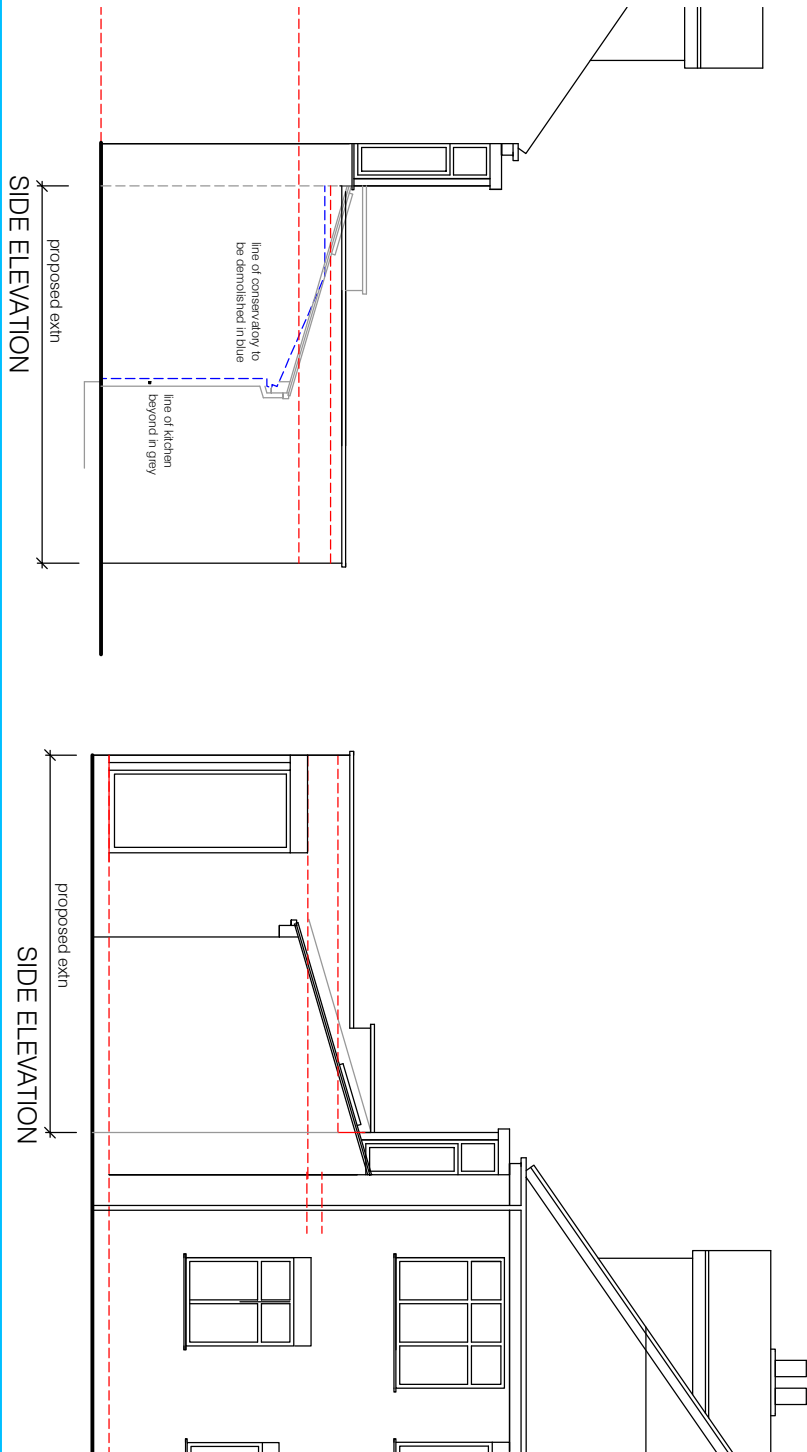
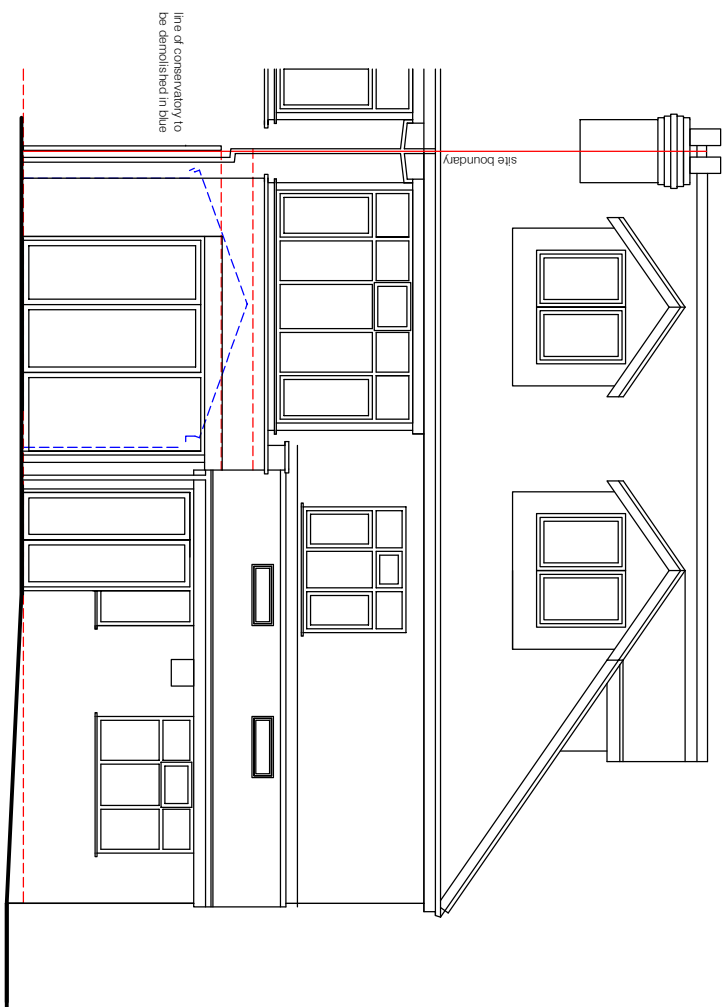


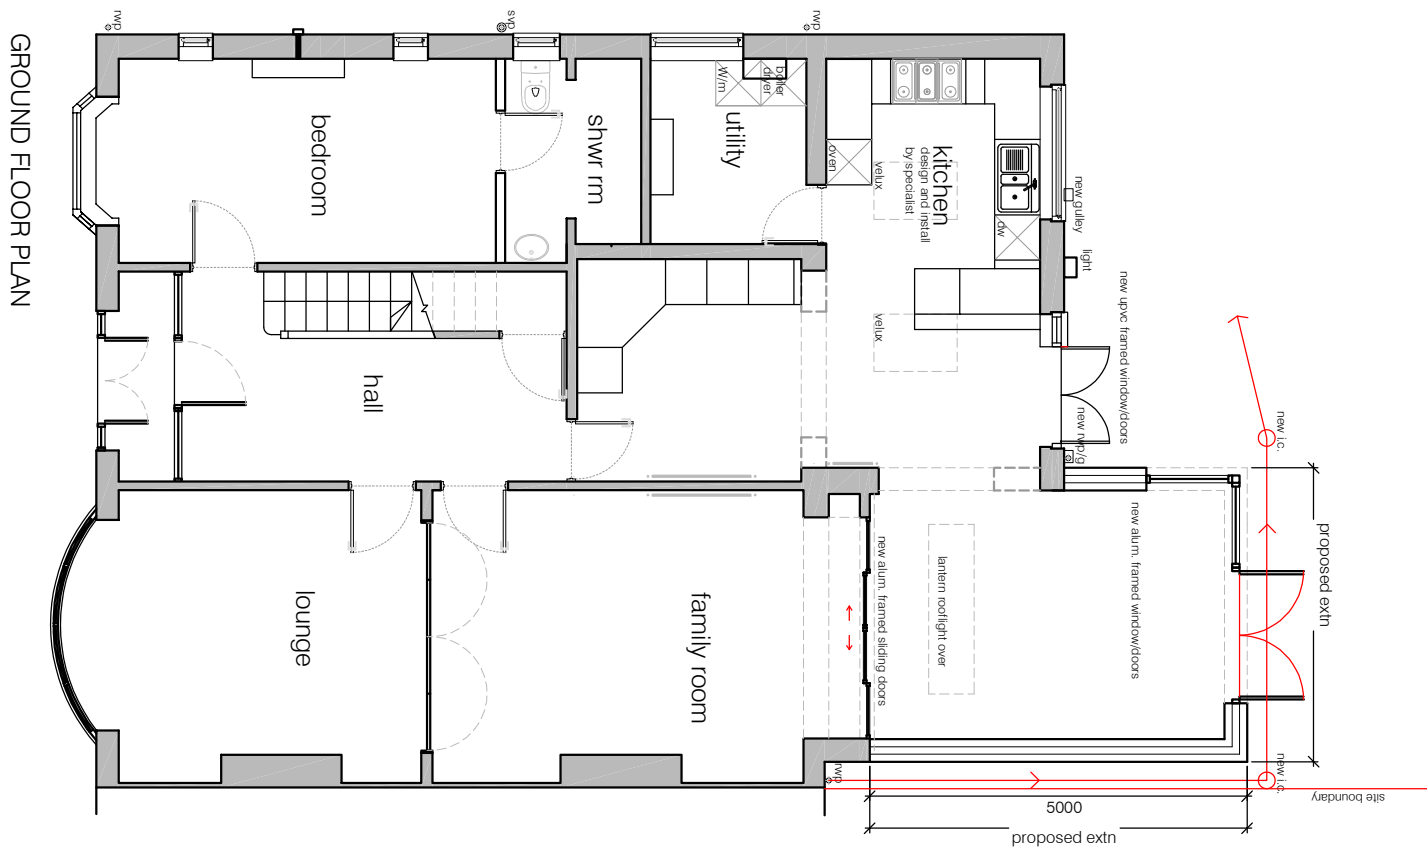

SITE PLAN 1 : 250

- = Proposed external materials:
- Grey GFRP/single ply fit roof system.
- Red multi facing brick to external walls
- White aluminium framed d/g windows/lantern
- Black upvc rainwater goods