


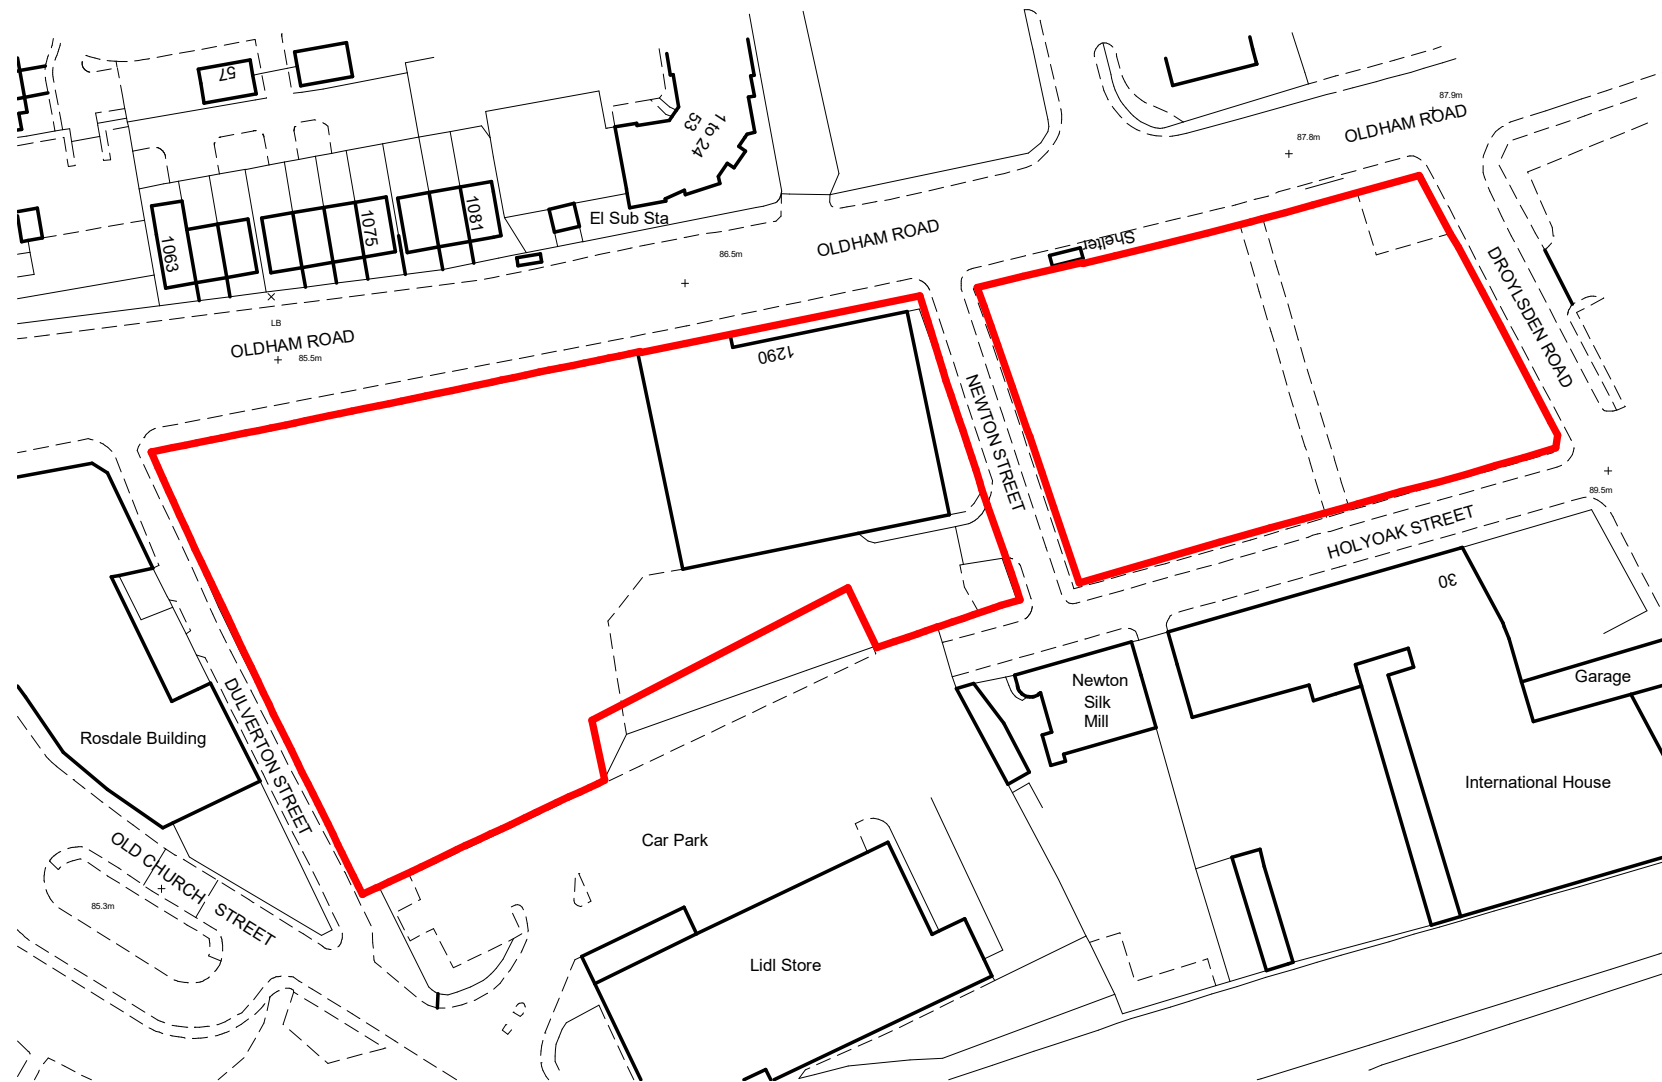

1 Location Plan
1 : 1250

CLIENT
One Manchester
STRUCTURAL ENGINEER
Curtins Consulting
SERVICES ENGINEER
PSD Limited
CONSULTANT
Wilkinson Cowan Partnership Ltd

NOTES:

DO NOT SCALE. FIGURED DIMENSIONS ONLY TO BE TAKEN FROM THIS DRAWING. CHECK DIMENSIONS ON SITE AND REPORT DISCREPANCIES TO THE ARCHITECT.

THIS DRAWING IS PROTECTED BY COPYRIGHT.

ALL AREAS HAVE BEEN MEASURED FROM CURRENT DRAWINGS. THEY MAY VARY BECAUSE OF (EG) SURVEY, DESIGN DEVELOPMENT, CONSTRUCTION TOLERANCES, STATUTORY REQUIREMENTS OR RE-DEFINITION OF THE AREAS TO BE MEASURED.

P1	16-01-2020	Issue for planning	JMG	AJL
No.	Date	Comments	Drawn	Chkd

Revisions

Issue Status
Preliminary

tp bennett
architecture
interiors
planning

Royal Mills Unit 2B 17 Redhill Street Manchester M4 5BA | UK +44 (0) 161 694 7700 www.tpbenett.com

Project
**Residential Development
Newton Heath
Manchester**

Drawing Title
Location Plan

Drawn	Date	Scale @ A3	Alt. Ref.
JMG	16/01/2020	1:1250	

tp bennett Project No.	Series	Zone	Drawing No.	Rev.
T8130	D	0	001	P1