
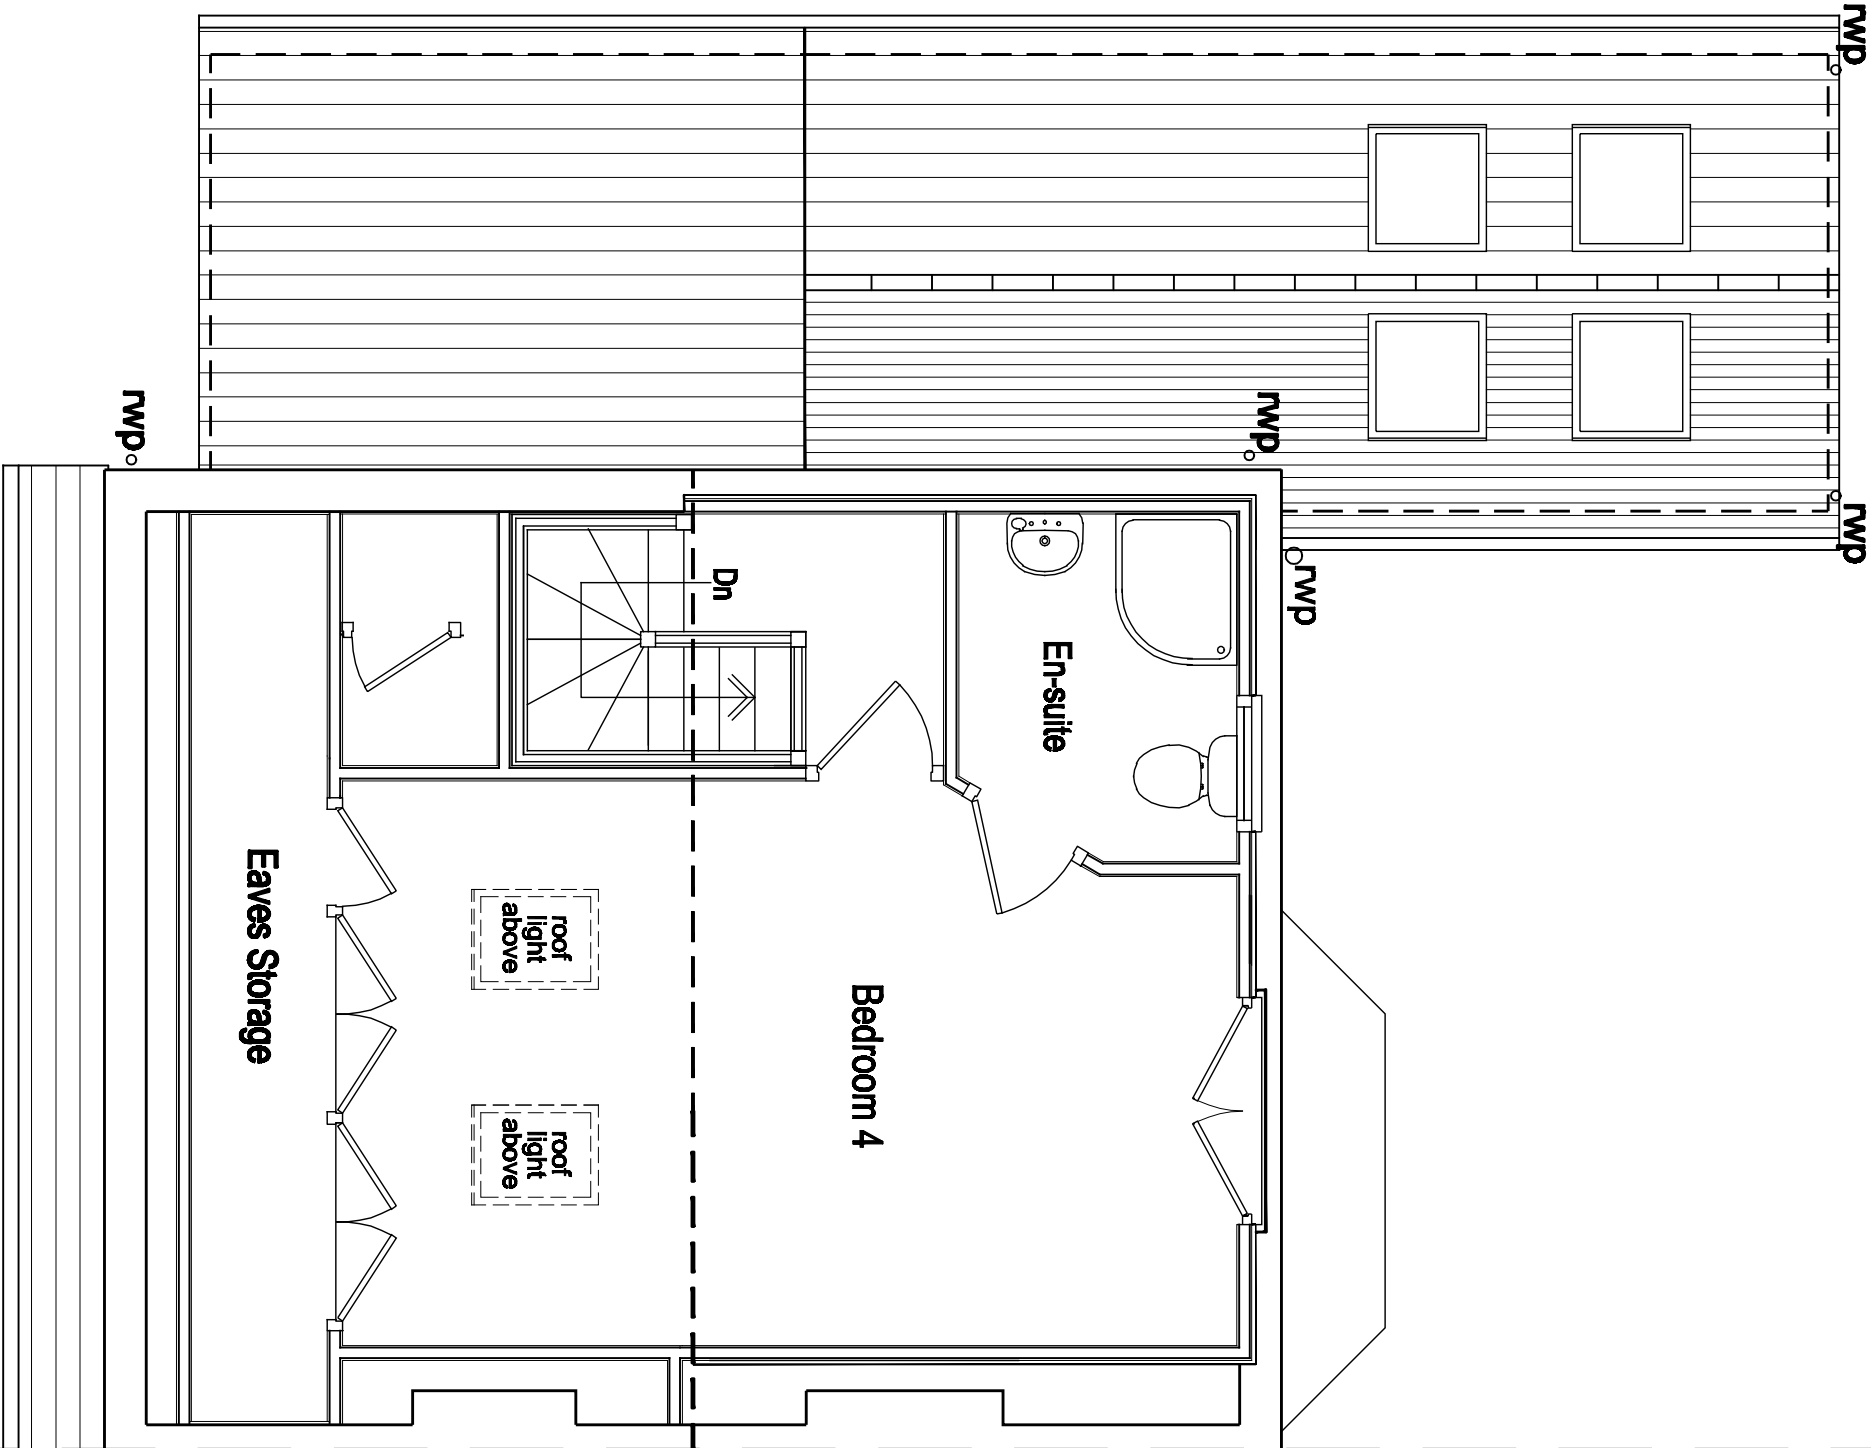


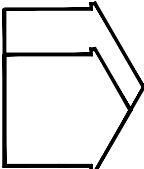

Proposed Roof Space Floor Plan

Rev	Description	Date								
	CLIENT		AUT/08/21/05	5 of 6						
 PLANNING										
							K. Thayer			
							PROJECT			
						Proposed Rodspace Works at:				
						28 Austin Drive, Didsbury, Manchester. M20 0EG				
	DRAWING									
PROPOSED ROOF SPACE										
FLOOR PLAN										