


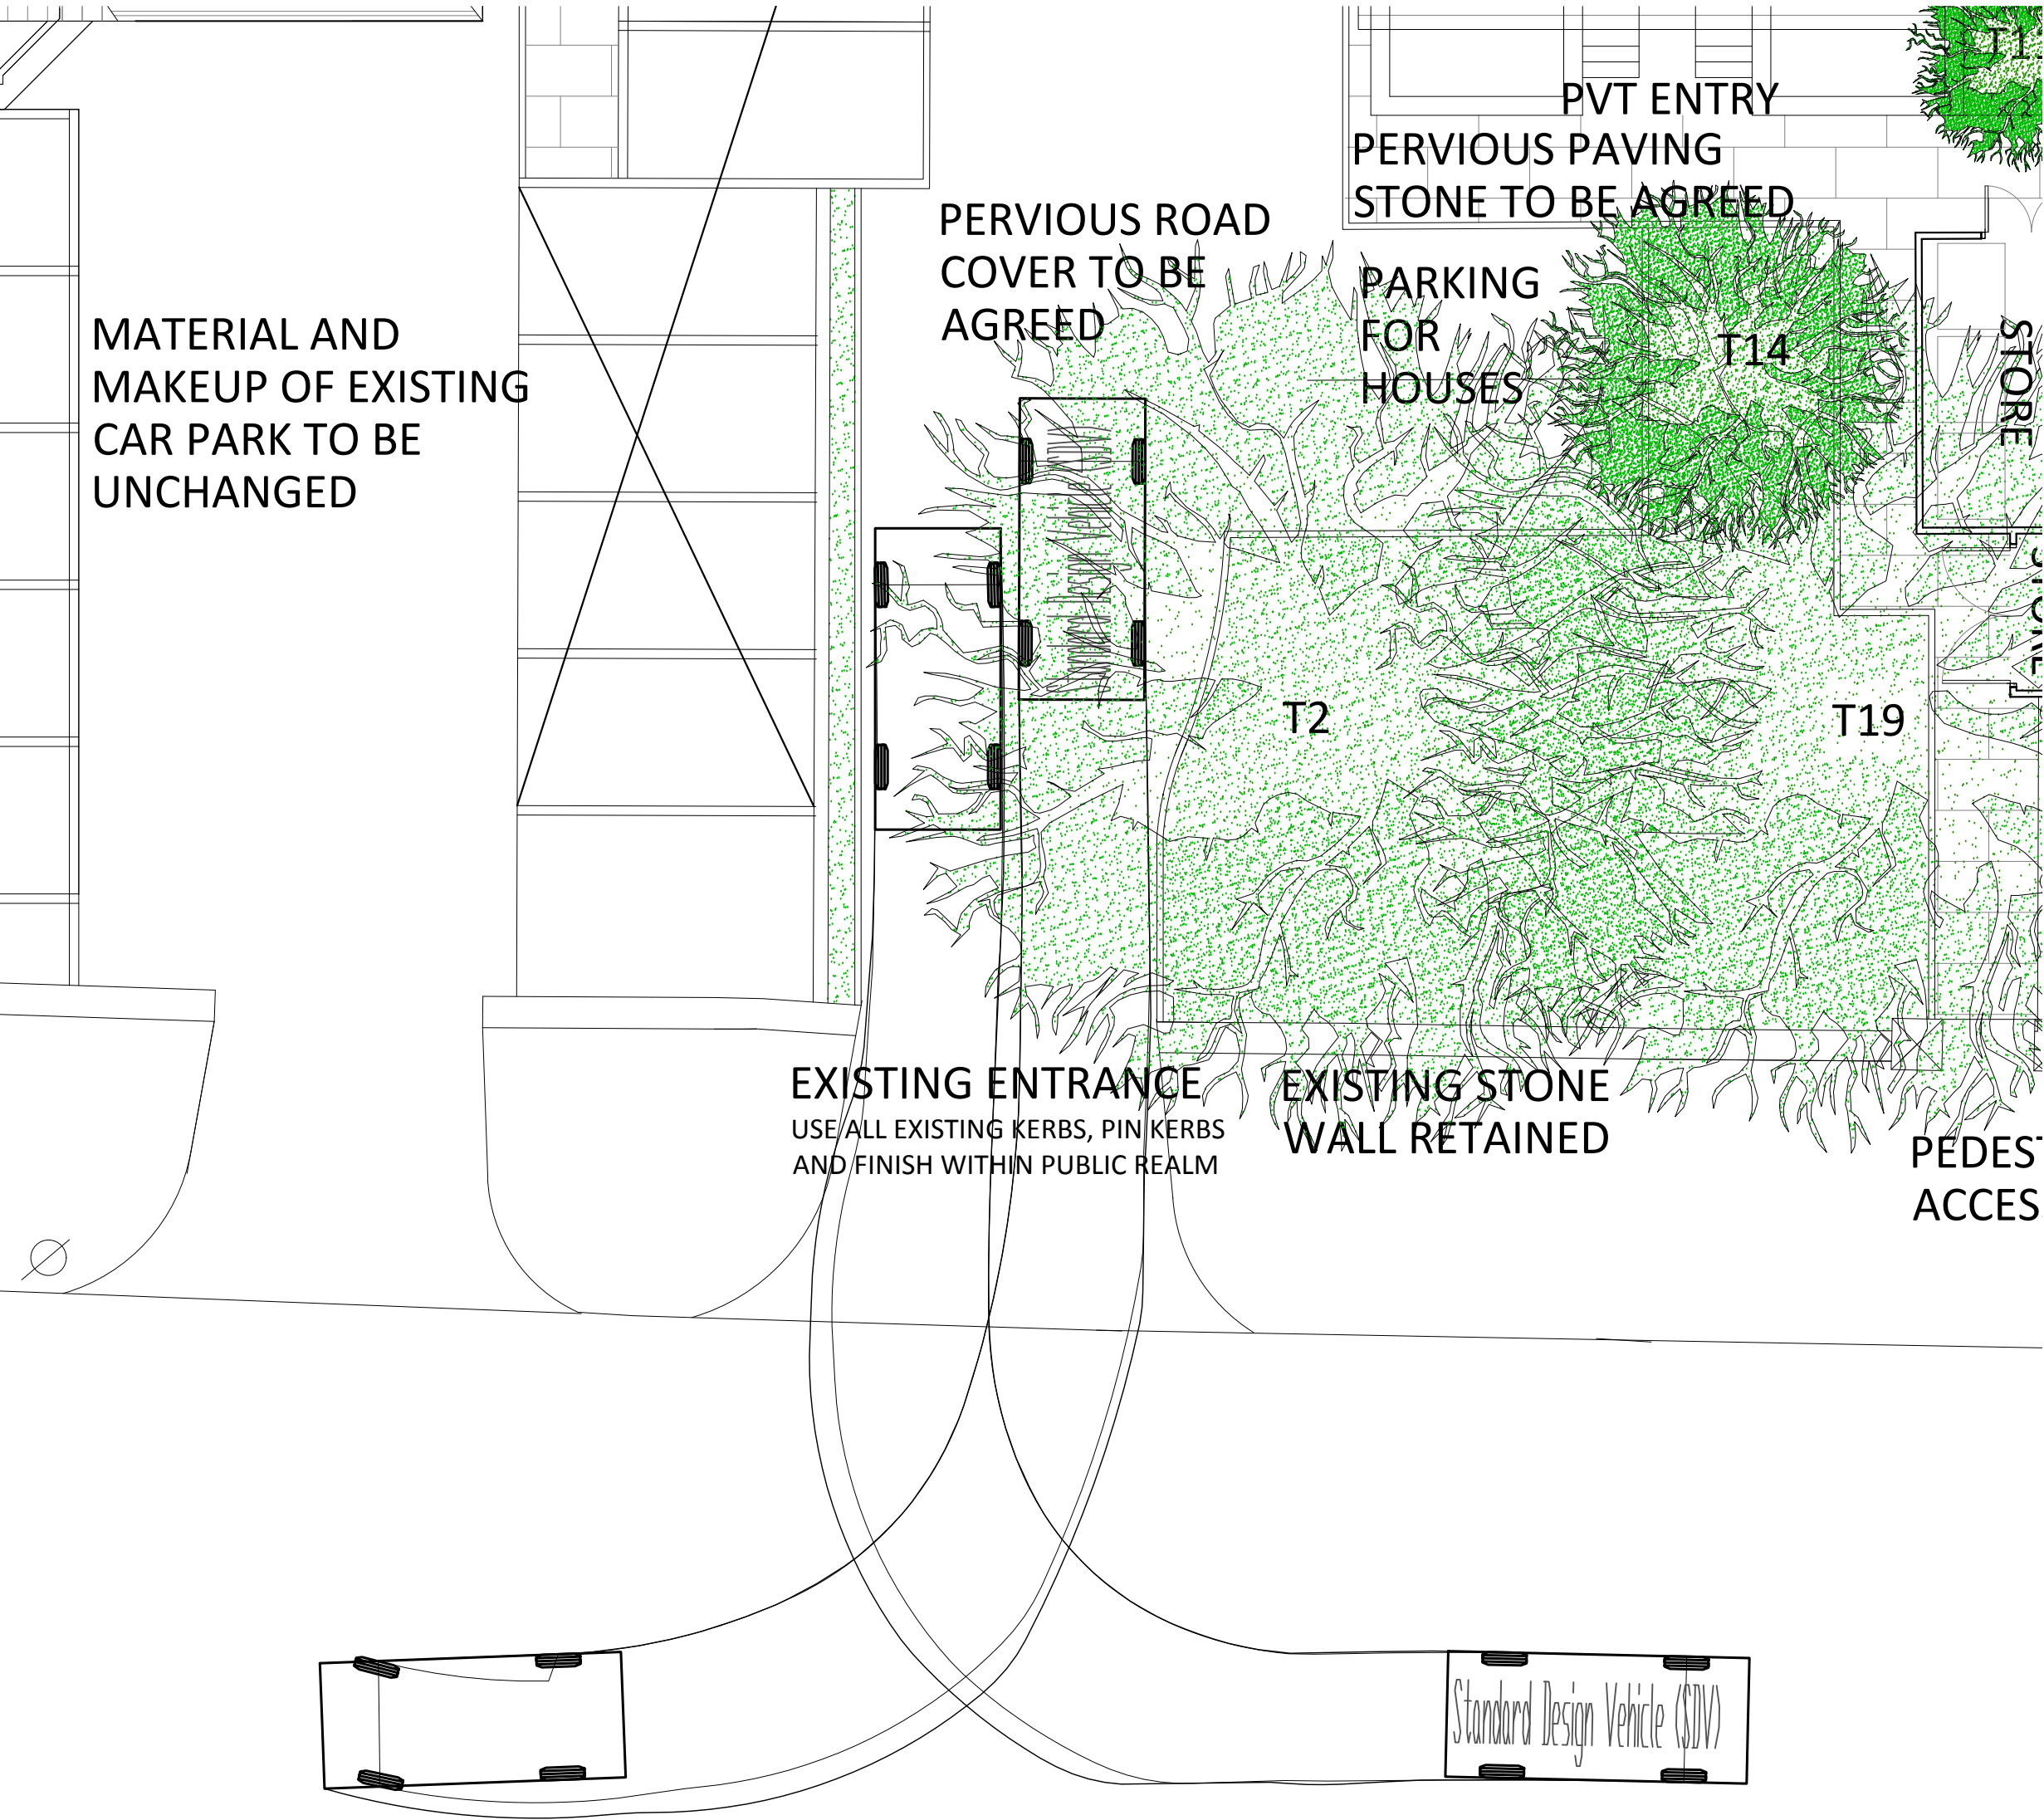


DRAWING IS THE INTELLECTUAL COPYRIGHT OF 12 / 23 ARCHITECTURE DESIGN LTD AND SHOULD NOT BE REPRODUCED WITHOUT PRIOR CONSENT.

ANY MATTERS ARISING SHOULD BE REPORTED TO THE ARCHITECT DIRECTLY AND IMMEDIATELY.

DRAWING/INFORMATION SHOULD NOT BE USED FOR ANY STRUCTURAL CALCULATIONS OR STRUCTURAL DESIGN BY ANY PARTY OTHER THAN A STRUCTURAL ENGINEER WHO HAS OBTAINED THE DRAWING FROM THE ARCHITECT.

12 / 23 ARCHITECTURE DESIGN LTD DO NOT TAKE RESPONSIBILITY FOR ANY SETTING OUT INFORMATION OR ANY INCORRECT SURVEY INFORMATION.

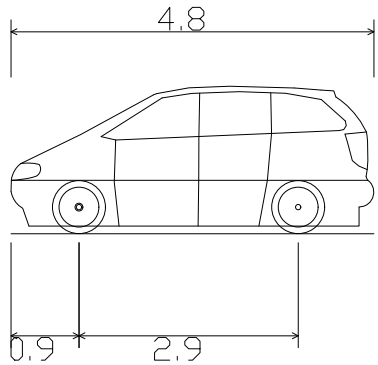

| Standard Design Vehicle (SDV) |        |
|-------------------------------|--------|
| Overall Length                | 4.800m |
| Overall Width                 | 2.000m |
| Overall Body Height           | 1.950m |
| Min Body Ground Clearance     | 0.100m |
| Track Width                   | 2.000m |
| Lock to lock time             | 4.00s  |
| Wall to Wall Turning Radius   | 6.000m |

|             |                   |          |             |
|-------------|-------------------|----------|-------------|
| Revision: - | Description: -    | Date: -  | Initials: - |
| A           | GENERALLY UPDATED | 18.06.19 | LW          |

Client  
ALDWYCH GROUP LTD  
Project  
169 367 WILMSLOW ROAD  
Title  
PROPOSED VEHICLE ACCESS

|                       |               |                     |             |                  |
|-----------------------|---------------|---------------------|-------------|------------------|
| Drawing No.<br>PL 010 | Revision<br>A | Scale<br>1:100 @ A2 | Drawn<br>LW | Date<br>01.04.19 |
|-----------------------|---------------|---------------------|-------------|------------------|

12/23  
Architecture Design  
Limited

11-23 Bridgewater Place  
Manchester  
M4 1QF

T : 0161 711 0584  
E : lwalsh@1223arch.co.uk  
W : www.1223arch.co.uk