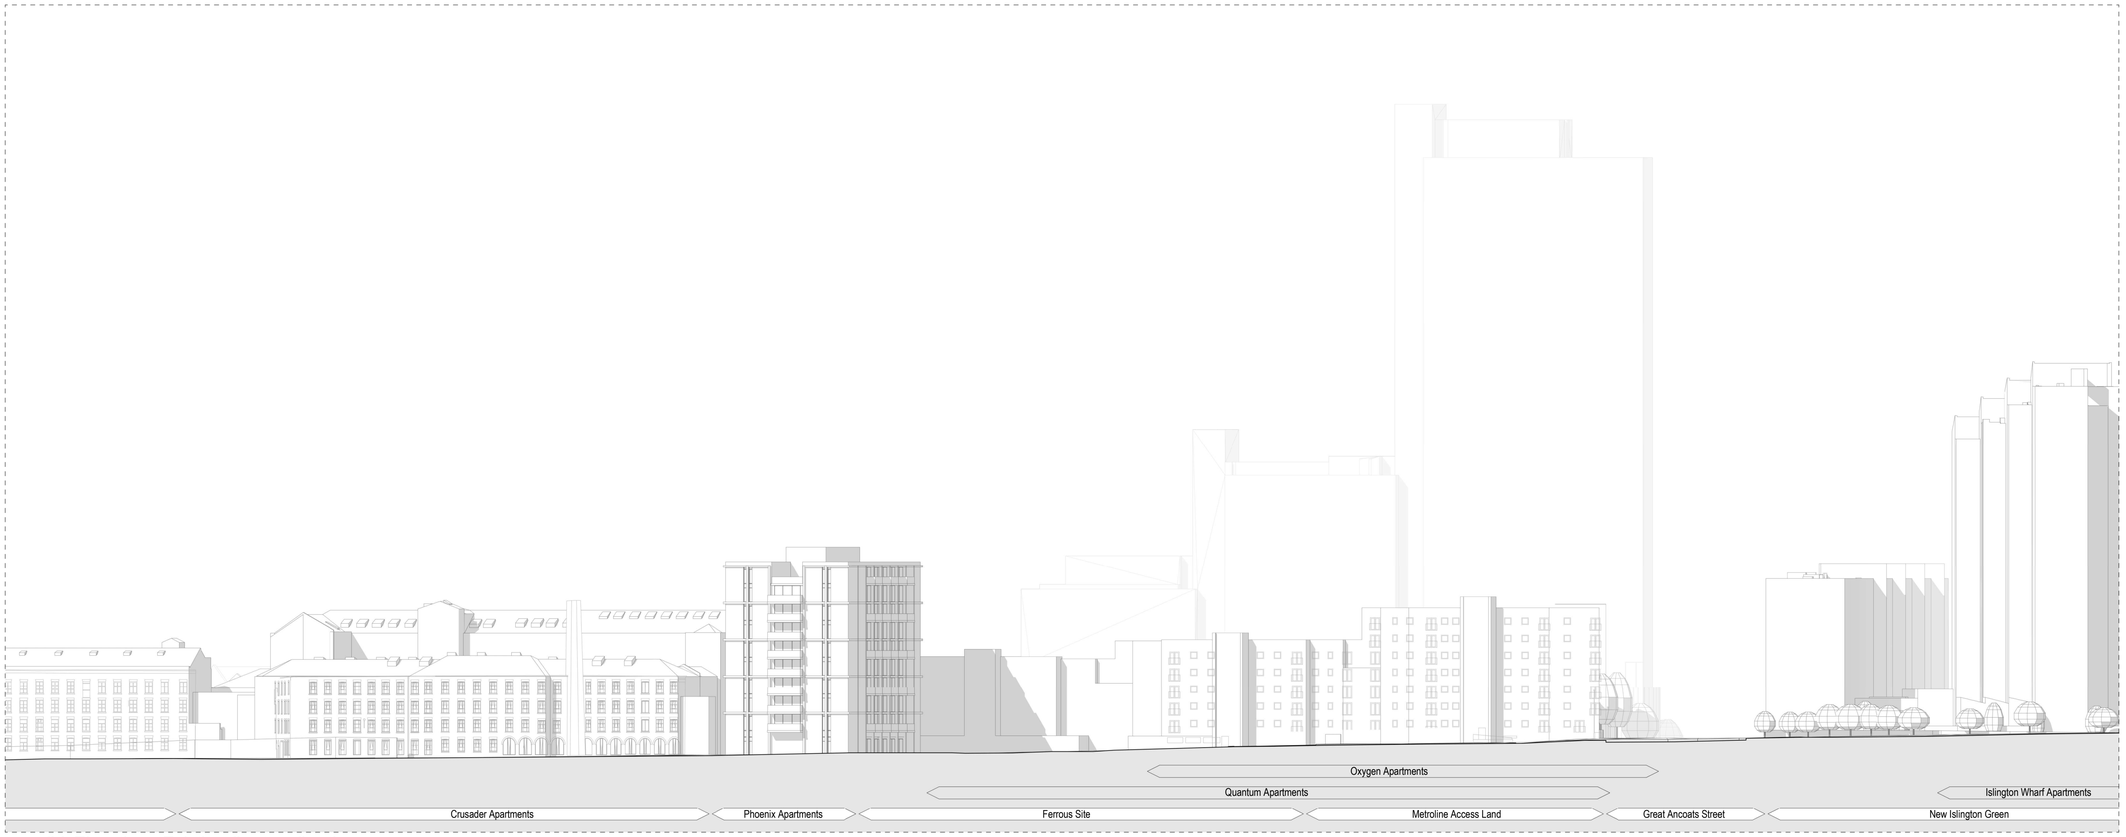

03 GA Elevation - Existing Context South
1 : 500

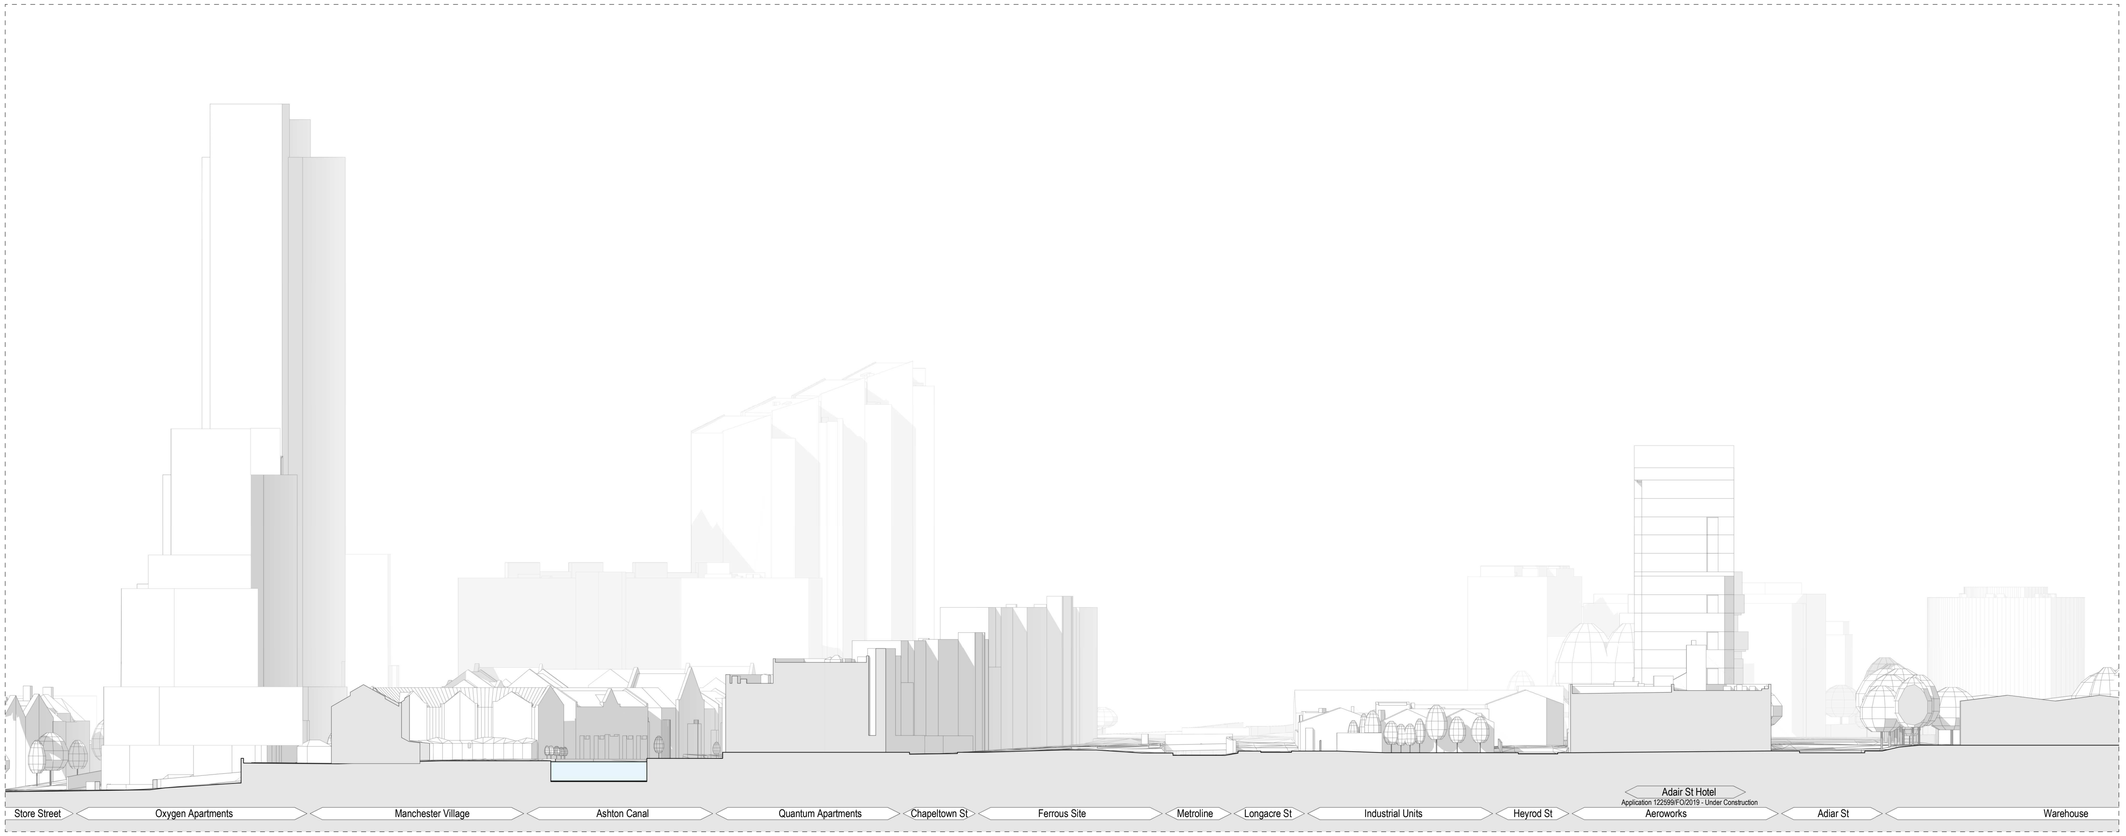

04 GA Elevation - Existing Context West
1 : 500

0 20 40m

BUILDING DESIGN PARTNERSHIP SHALL HAVE NO RESPONSIBILITY FOR ANY USE MADE OF THIS DOCUMENT OTHER THAN FOR THAT WHICH IT WAS PREPARED AND ISSUED.

ALL DIMENSIONS SHOULD BE CHECKED ON SITE.

DO NOT SCALE FROM THIS DRAWING

ANY DRAWING ERRORS OR DIVERGENCIES SHOULD BE BROUGHT TO THE ATTENTION OF BUILDING DESIGN PARTNERSHIP AT THE ADDRESS SHOWN BELOW.

DRAWINGS SHALL BE READ IN CONJUNCTION WITH THE FOLLOWING BEFORE WORK COMMENCES:
- THE CDM DESIGN ISSUES REGISTER
- THE BDP RISK SERIES OF DRAWINGS
- THE PROJECT CDM RISK REGISTER

REVISION	DESCRIPTION	DRAWN / CHECKED	DATE
P02	Planning Issue	JS/MB	01.11.21
P01	Planning Draft Issue	JS/MB	25.10.21

CLIENT

CAPITAL&CENTRIC

BDP.

11 Ducie Street
PO Box 85
Piccadilly Basin
Manchester
M60 3JA
United Kingdom

T +44 [0]161 828 2200
www.bdp.com

PROJECT TITLE
Ferrous

BDP JOB NUMBER
P3001911

DRAWING TITLE
GA Elevation - Existing Context South & West

SCALE @ A1
As indicated

DATE FIRST ISSUED
25.10.21

DRAWING No.
BDP-FRS-XX-XX-DR-A-001002

REVISION
P02

C:\REVIT_LOCAL\v2020\FRS-BDP-XX-ZZ-M3-A-000002_Building Model_jsk39330.rvt