



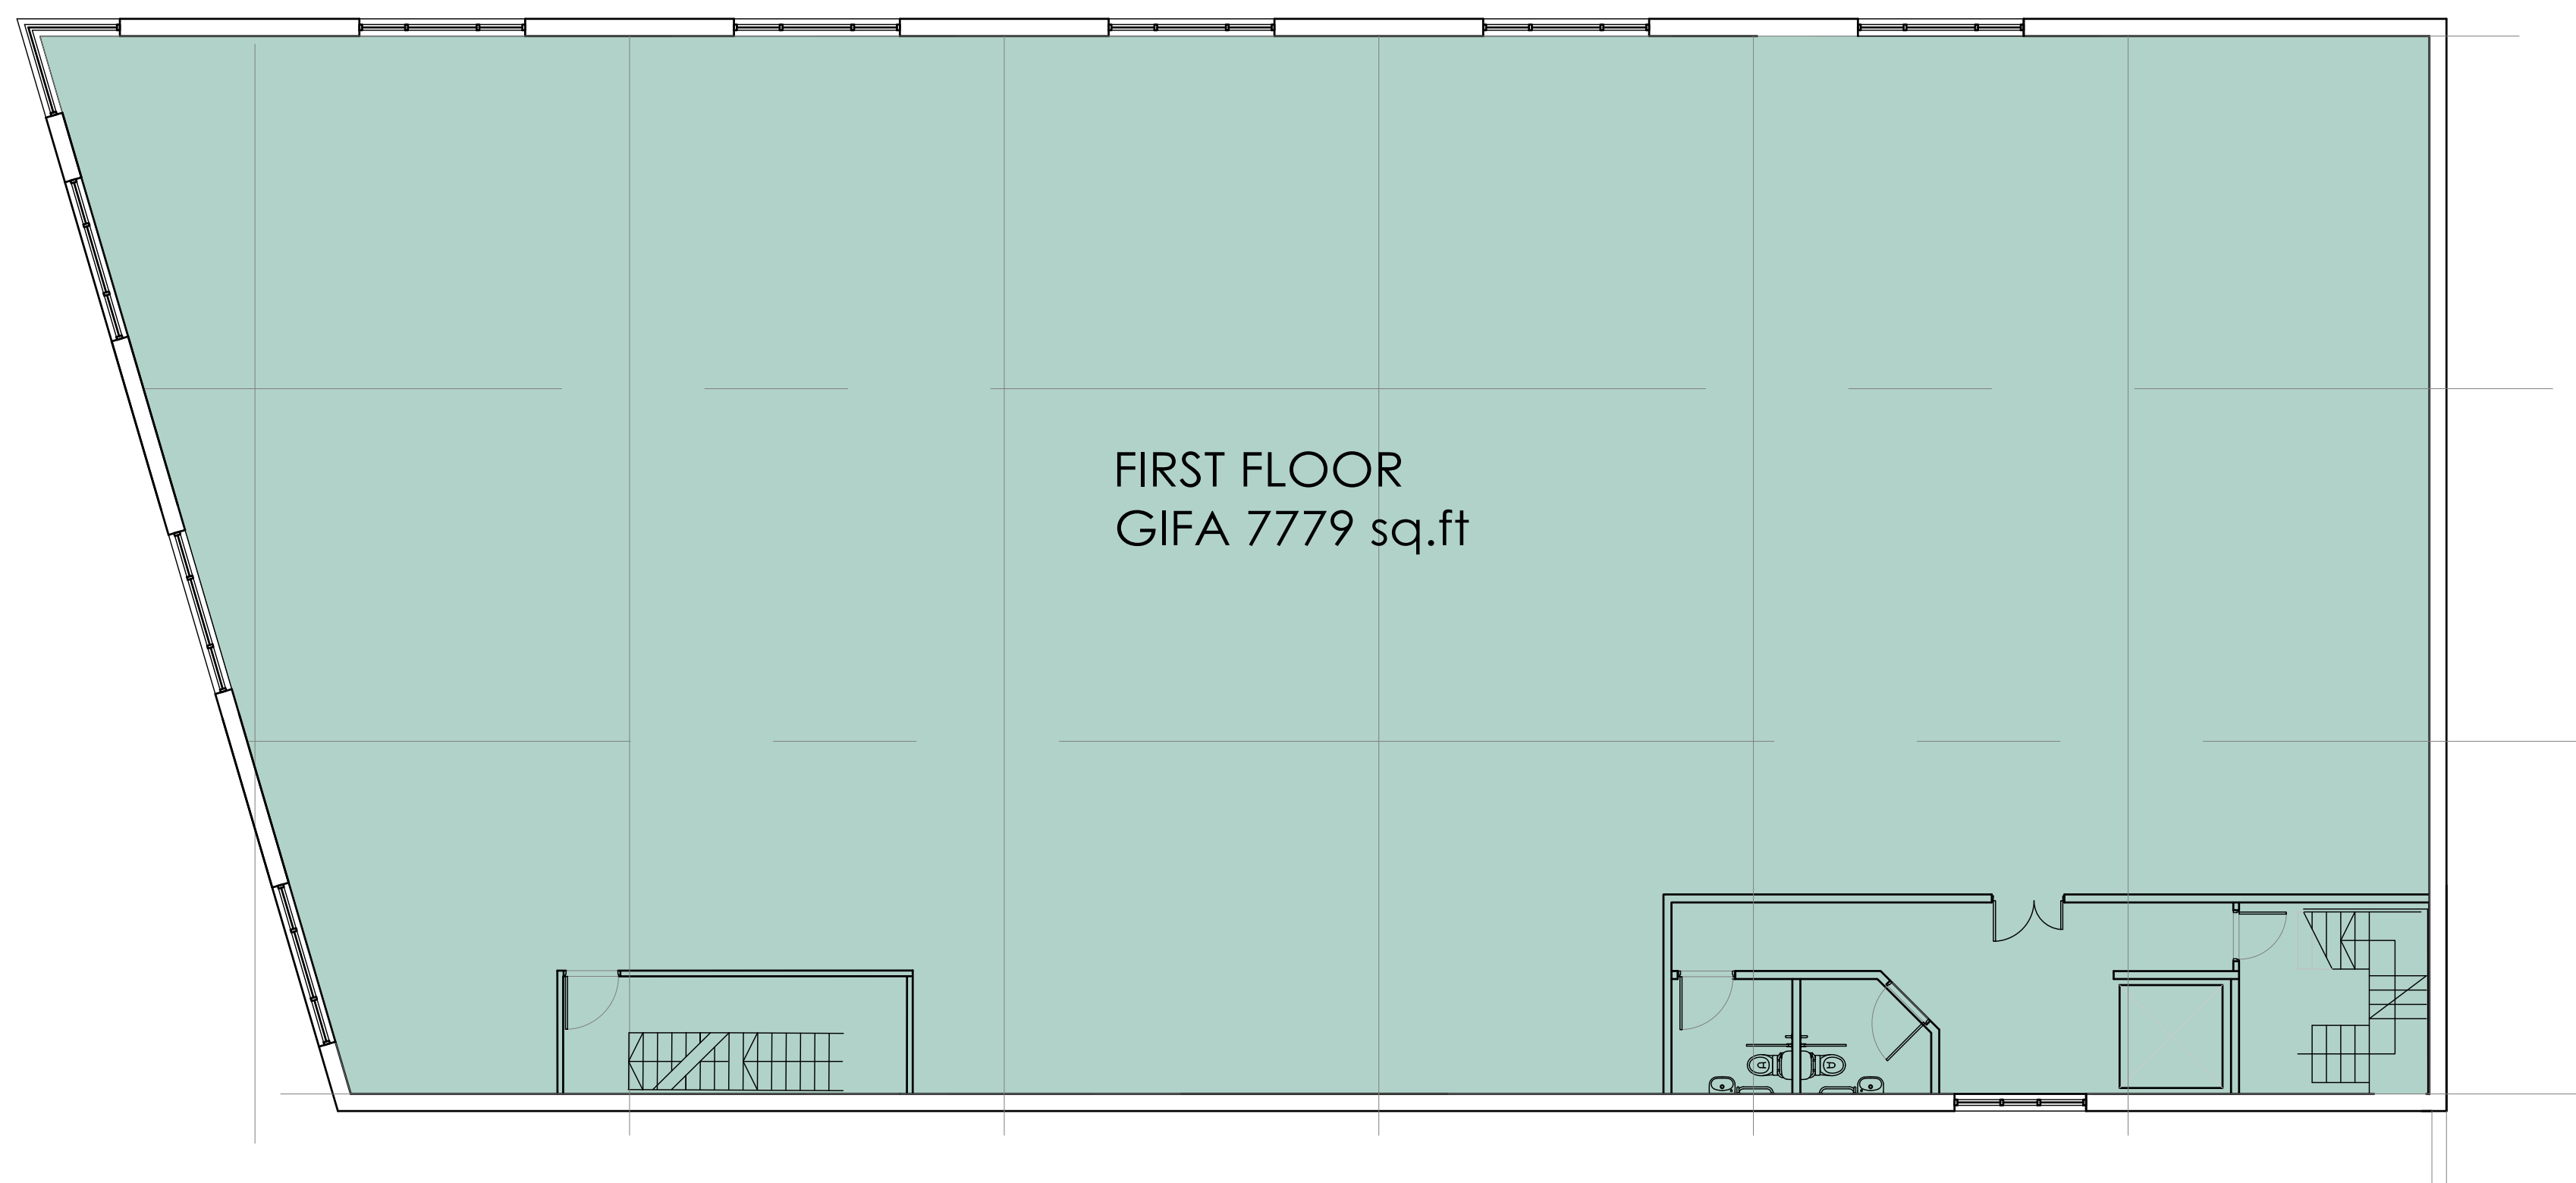

PROPOSED UPPER FLOORS
102-104, WATERLOO ROAD, MANCHESTER M8 8AW

SCALE 1:100 @ A1

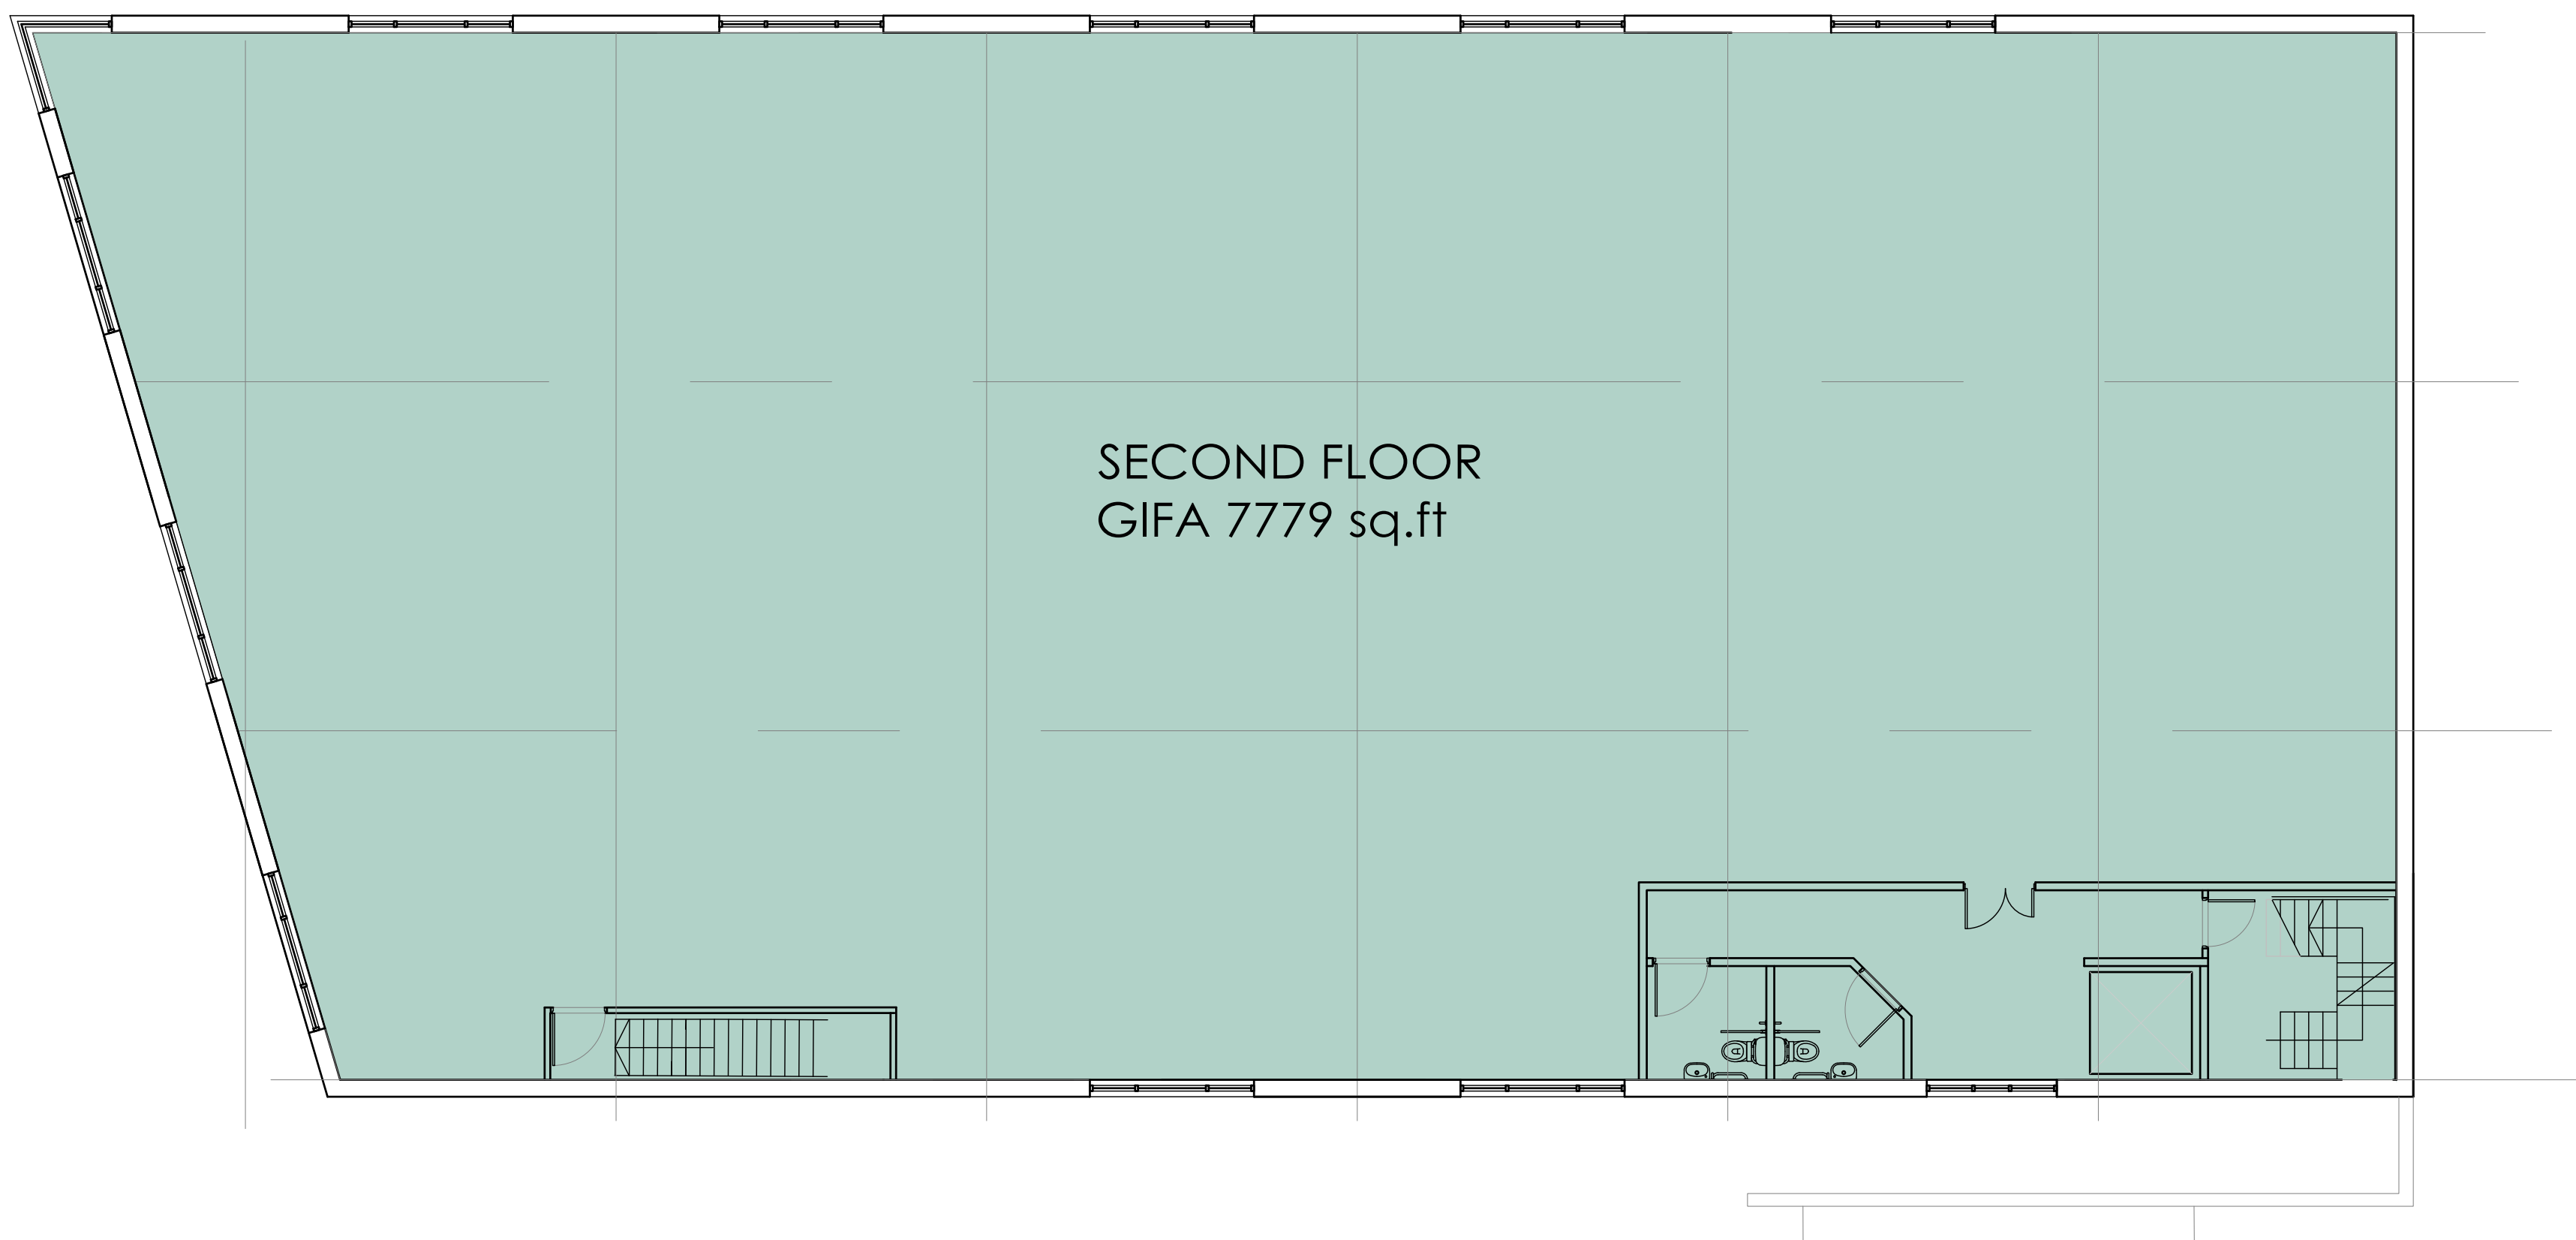

FOB Design (UK) Ltd
72A Water Lane,
Wilmslow, Cheshire. SK9 5BB
01625 251644
office@fob-design.com www.fob-design.com

REV		DATE		DRAWN BY	
Copyright of fob design (UK) Ltd, all rights reserved.					
All information contained within this drawing remains the property of fob design. This information should not be reproduced in whole or part or modified without written consent of fob design. No information within this drawing should be modified or disclosed or passed onto third parties without written consent of fob design.					
Do not scale from drawing.					
102-104, WATERLOO ROAD, MANCHESTER M8 8AW					
PROPOSED WHOLESALE RETAIL WAREHOUSE					
Drawn NP		Status SK		Date jun 21	
Checked DPP		Original A3		Scale 1:100@A3	
26213-PL 05					