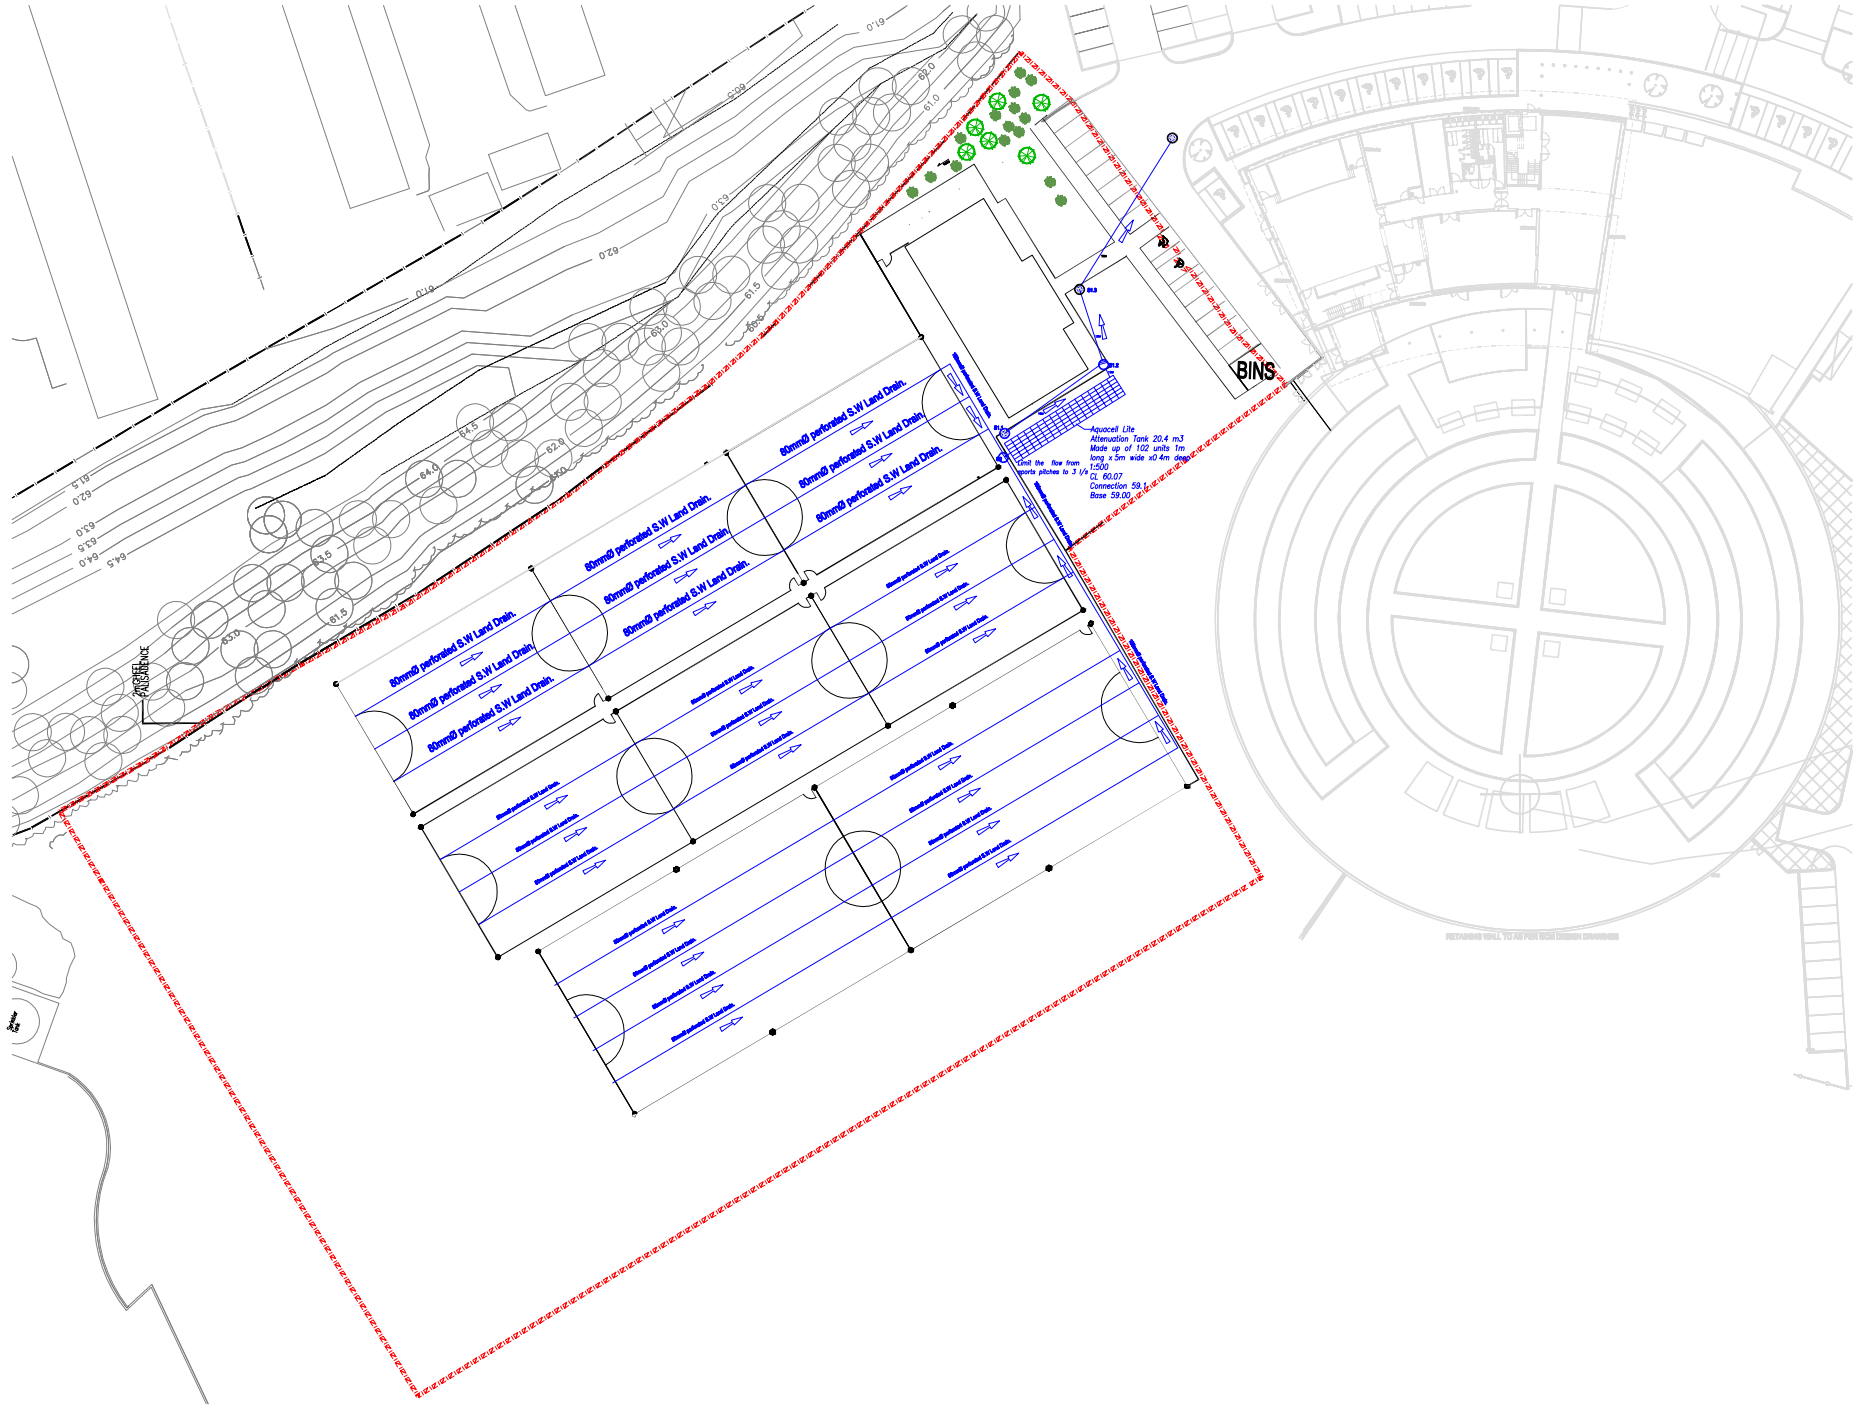

Notes:

Drawing were prepared from a visual survey only

REV	DESCRIPTION	BY	DATE

STATUS:

FT Consulting Engineers
6 Green Apron Park
North Berwick
EH39 4RE
07407058188
fergaltalty@yahoo.co.uk

CLIENT:
AM Sports

ARCHITECT:
FT Consulting

SITE: Goals
3 Irish Town Way, Cheetham Hill, Manchester M8 0AE

TITLE: Drainage Layout @1:1000

SCALE AT A3:	DATE:	DRAWN:	CHECKED:
1:1000	032/06/2021	FT	FT

PROJECT NO:	DRAWING NO:	REVISION:
P119	A101	