




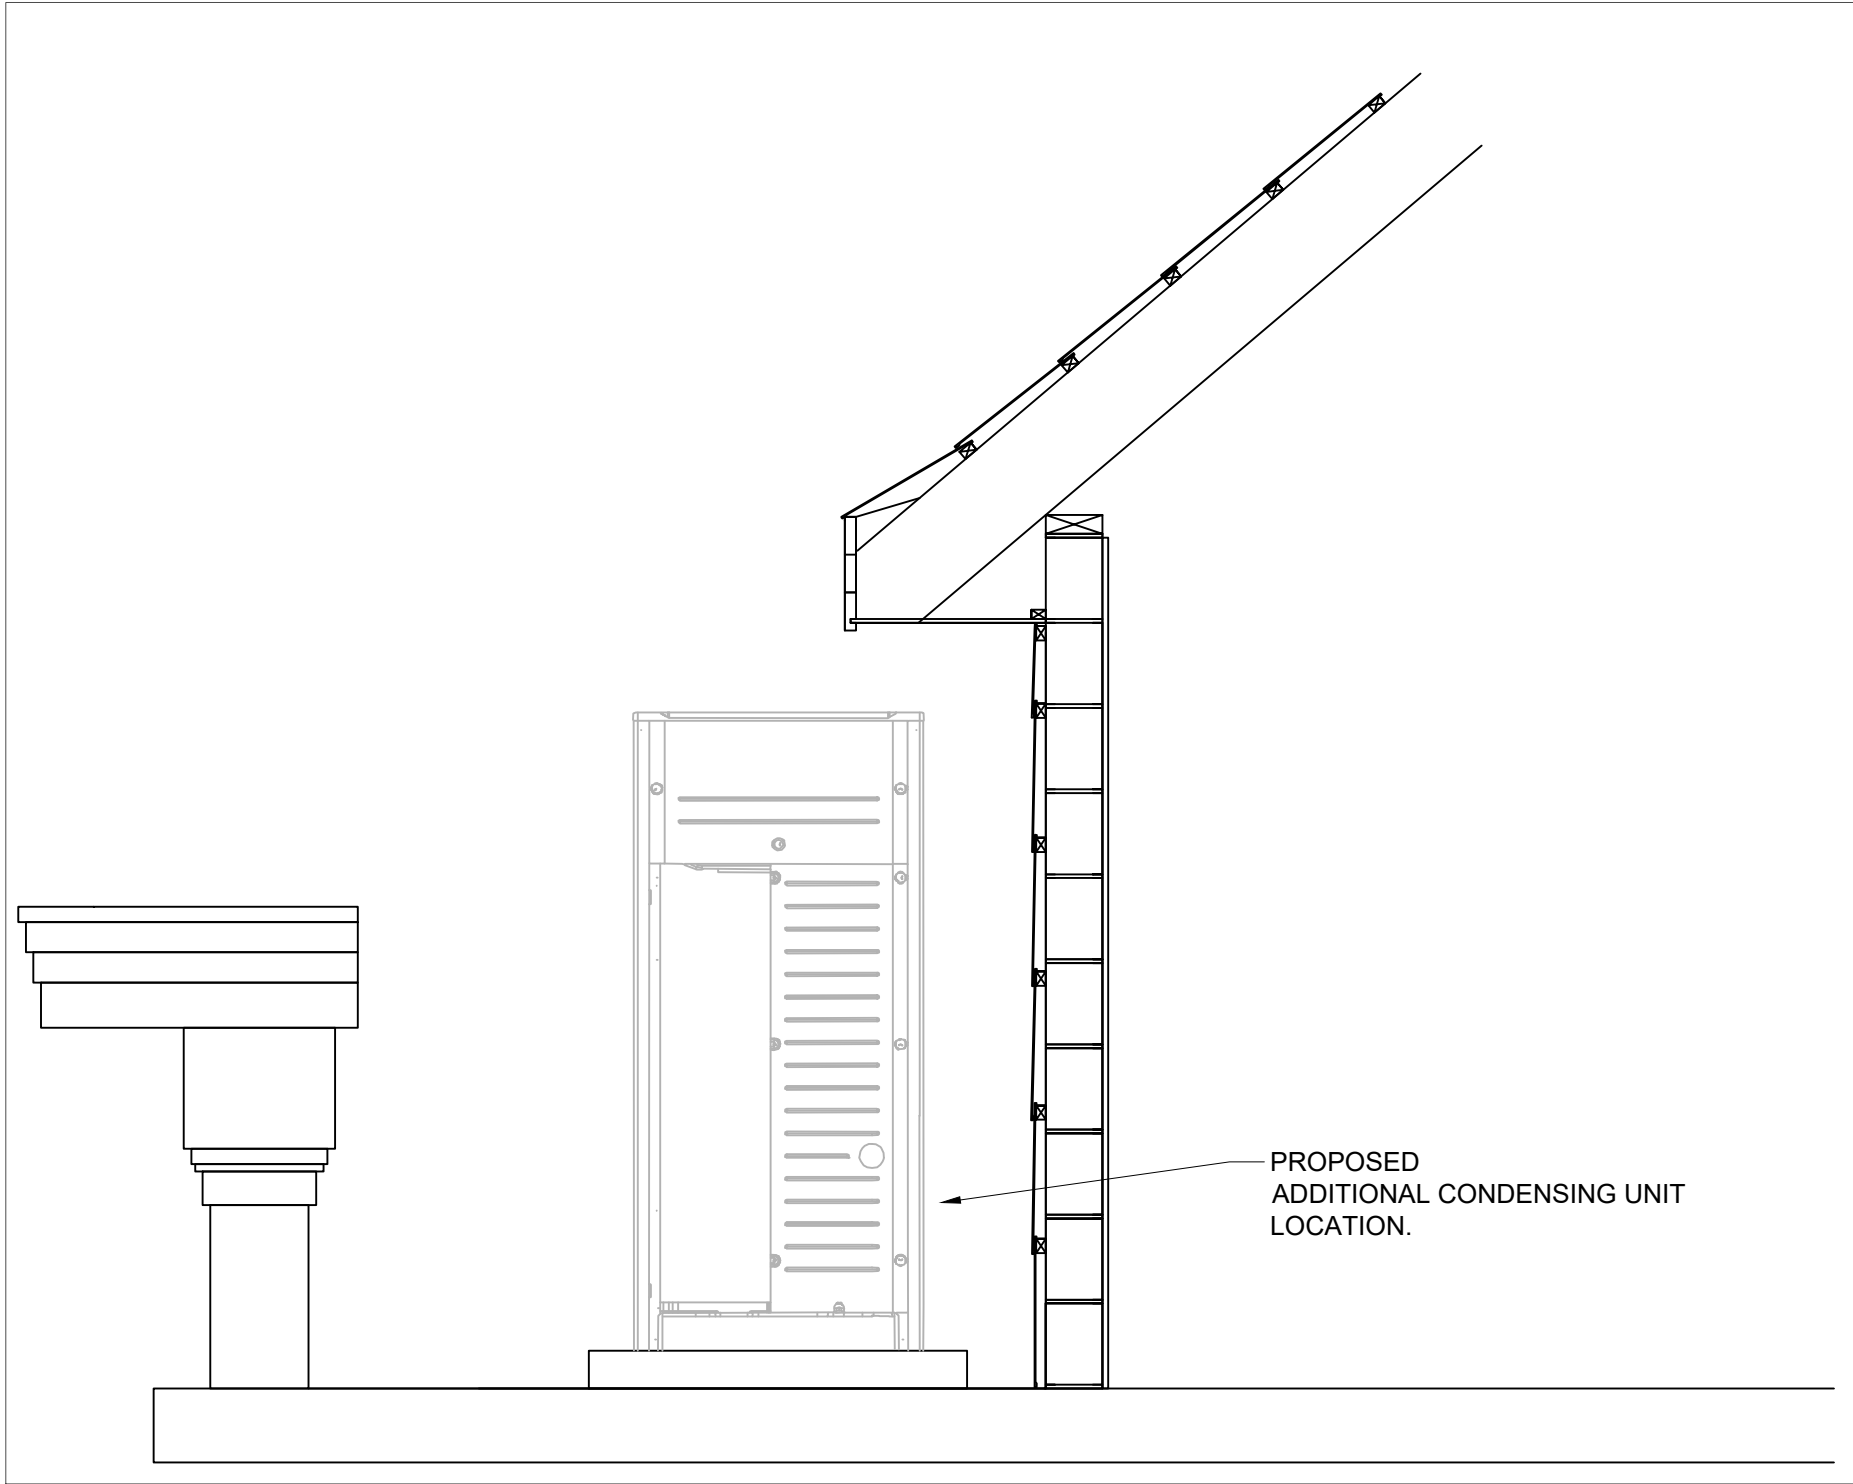

Existing Section 1:20

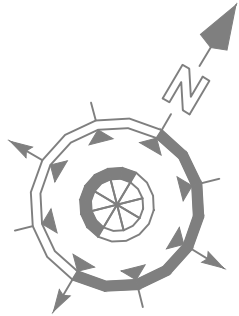

101 Princess Street, Manchester, M1 6DD

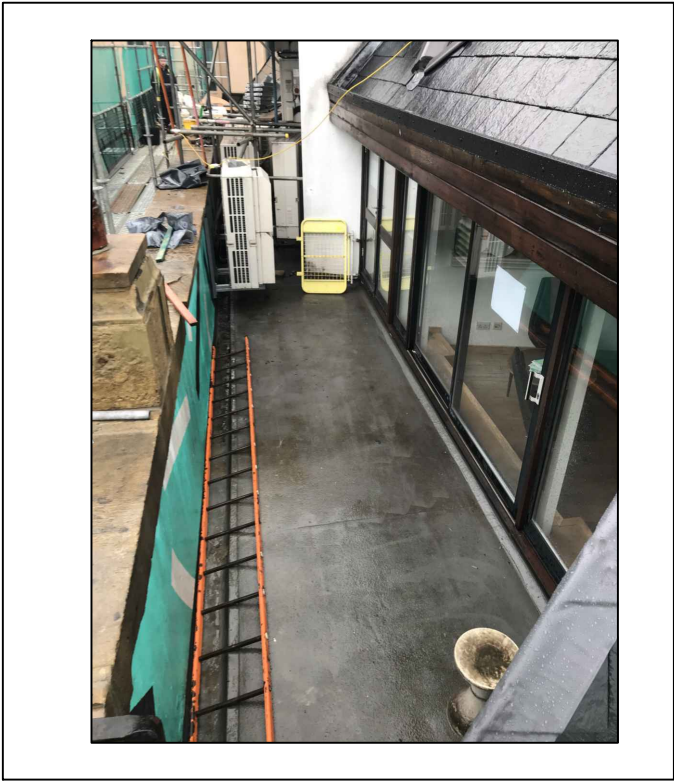

Client Aberdeen Standard Investments	
Project 101 Princess Street Manchester M1 6DD	

Scale As Shown @ A3	
Date November 2021	
By JA	Checked KM

Rev	Description

Description Existing Drawing Section Layout 1	
---	--

Date	By	Chck'd

Landmark One Oxford Road Manchester M1 4PB T +44 (0) 161 236 8793 F +44 (0) 161 238 7442 www.joneslanglasalle.co.uk	
Job -	
Drg 003	rev A



DO NOT SCALE THIS DRAWING. CHECK ALL DIMENSIONS ON SITE