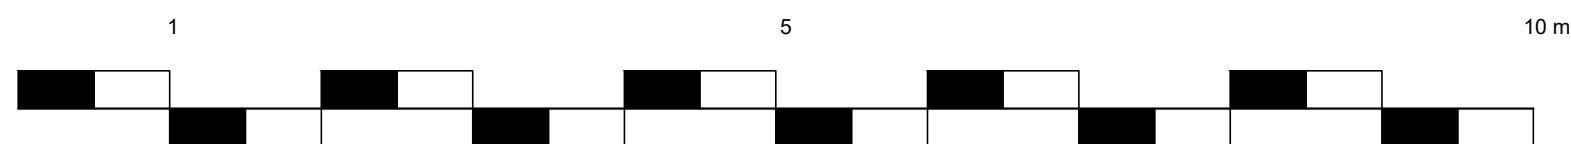
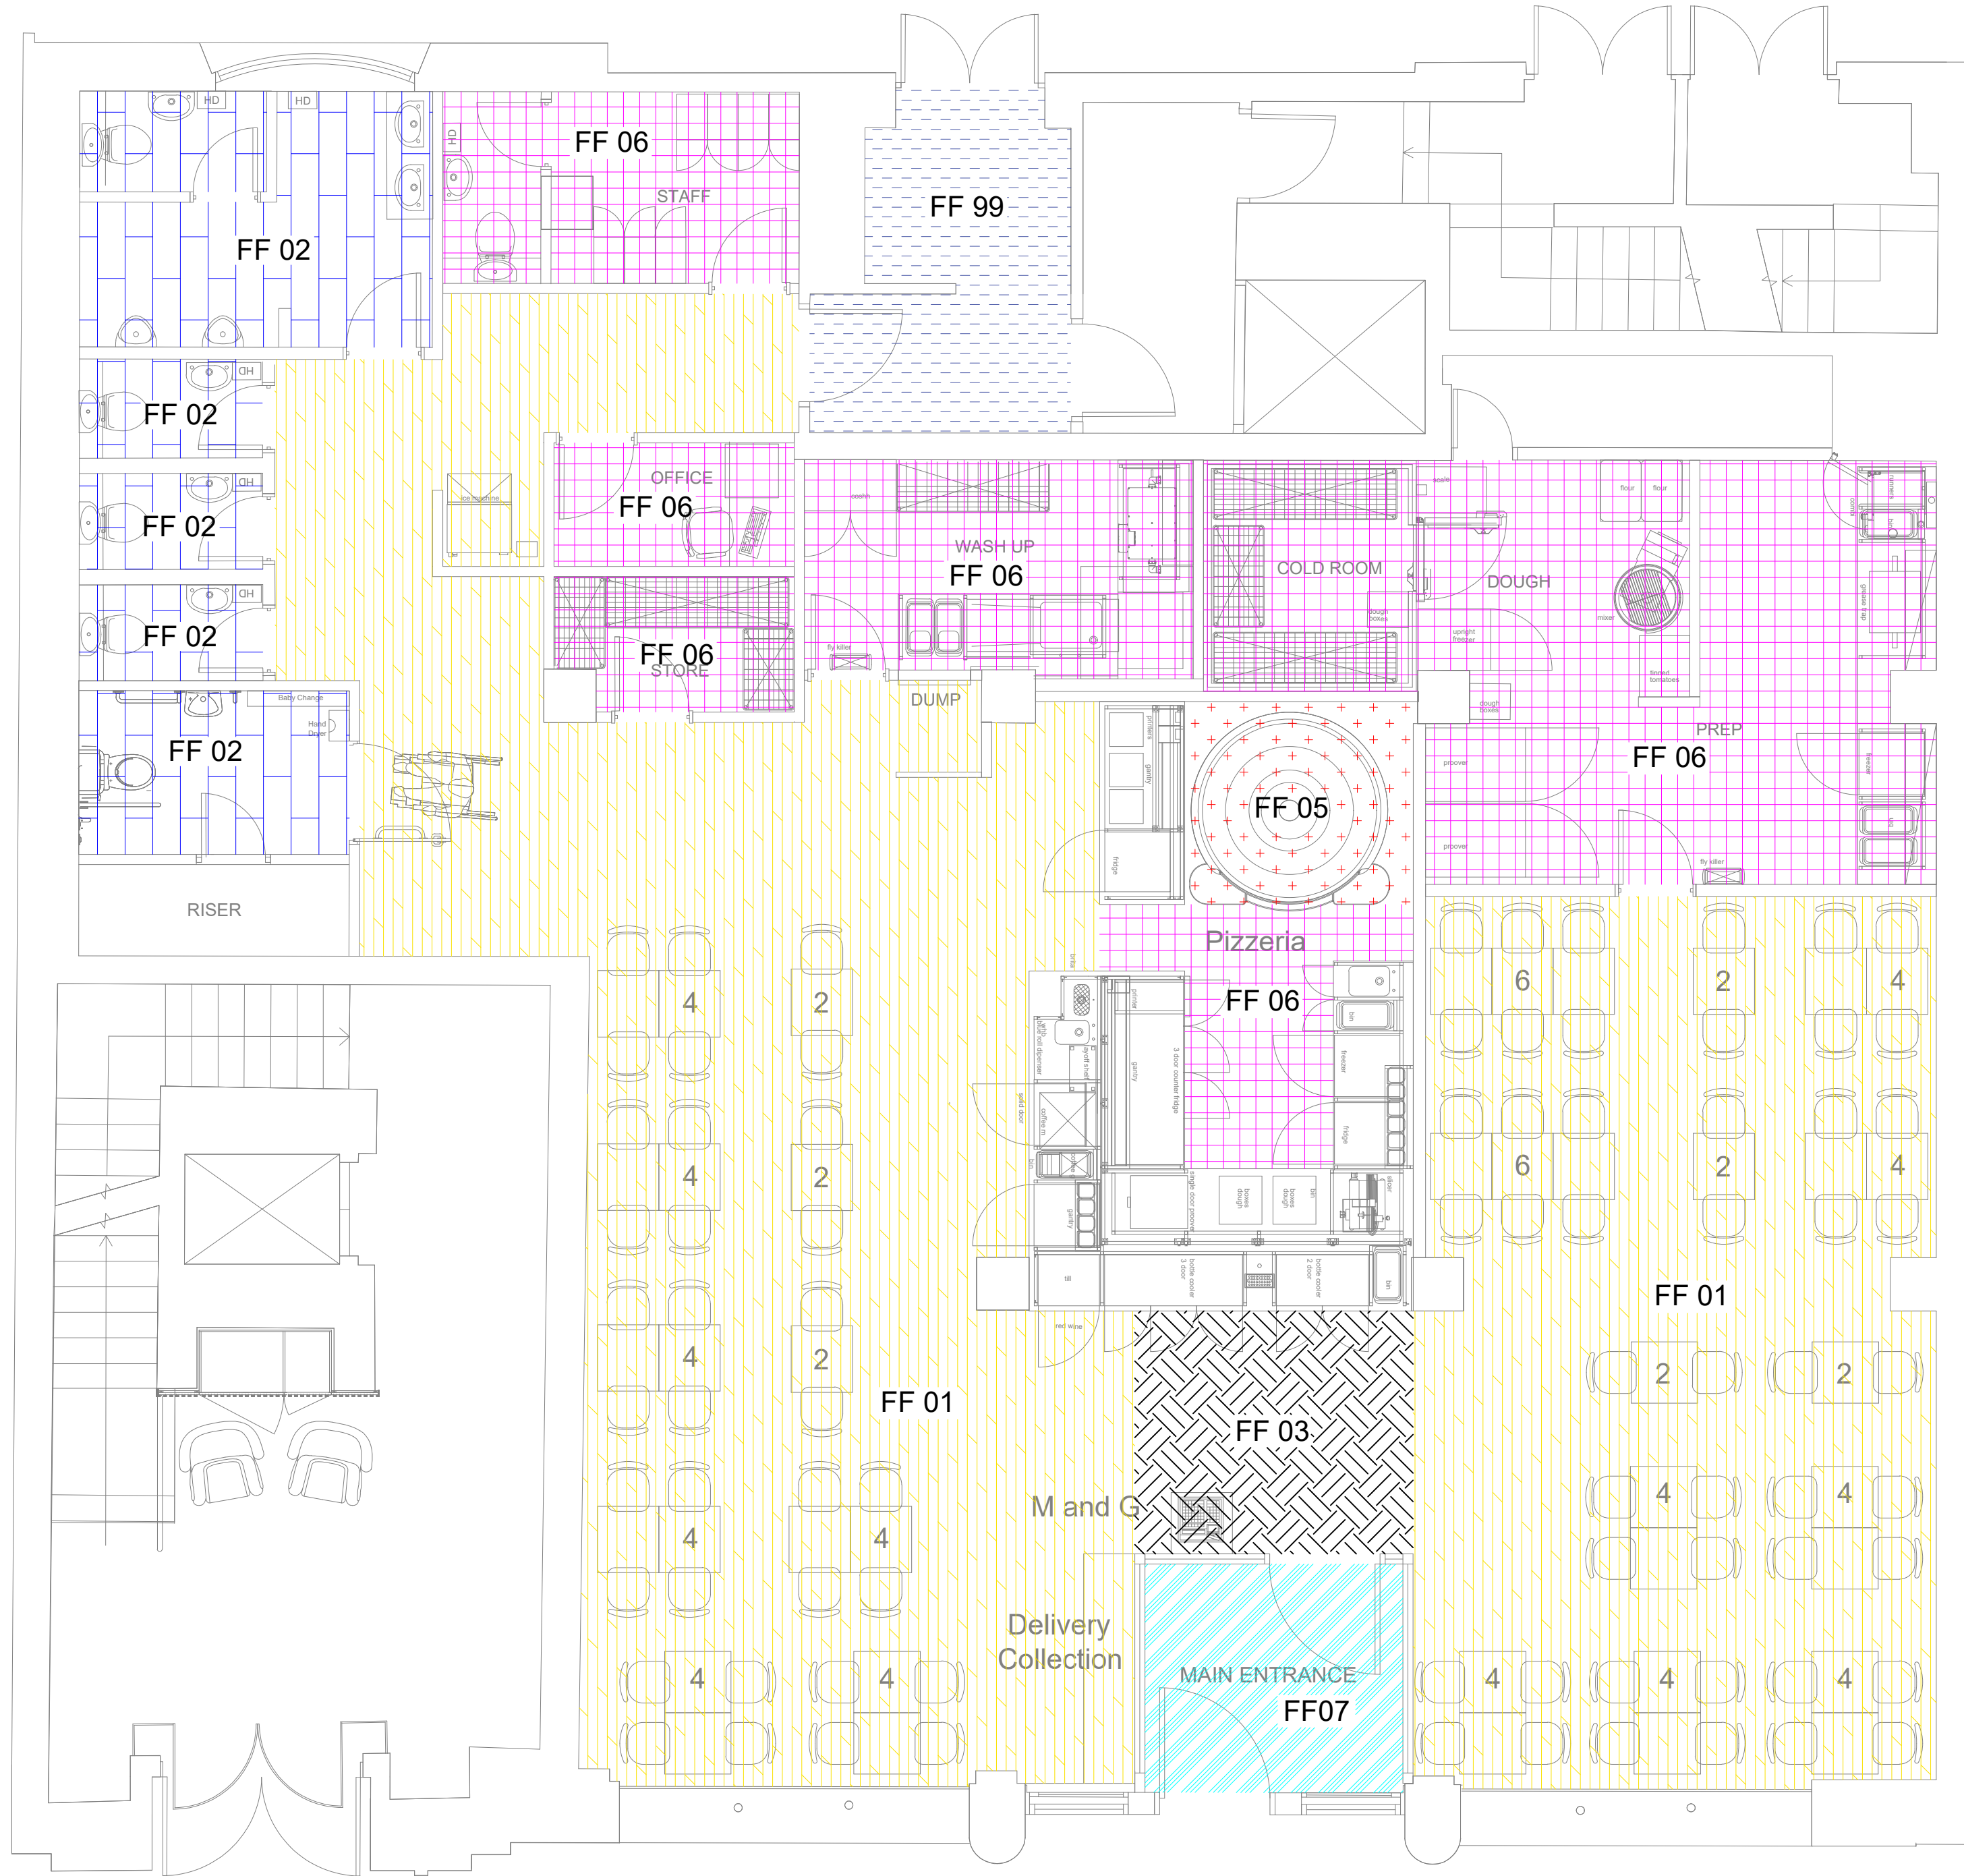


All Dimensions must be checked on site and not scaled from this drawing.

This drawing is the property of Stu Art Consultancy Ltd and they reserve the copyright. It is issued on the understanding that it will not be copied, reproduced or disclosed in whole or part to any unauthorised party without the written permission of Stu Art Consultancy Ltd.

FF01	New flooring HUSK plank, brushed and oiled finish 15x190x1900 mm, 100 mm oak skirting as floor Ref.: Tedd Todd Ware
FF02	New Grey - concrete tileon slip tiles SOLUS Replicate Juvenile 600x300 brickbond
FF03	Giuseppe tiles - Hand painted floor tiles. Client to source
FF04	Vinyl floor - Altro range designer 25, dark grey storm with coved 100mm skirting
FF05	1900 mm² - Mild steel DURBAR chequer plate under Oven.
FF06	Dark grey - non slip tiles SWEDECOR 197 x 197 mm Corund Surface Porcelain
FF07	Entrance matting - Jaymart polyrib, antracit color
FF08	Luxury stone effect vinyl sheet flooring - BRANDON 96 (best4flooring.co.uk)
FF99	Existing Flooring

[illegible]

**Construction and Property
Consultancy**

"Profitable Procurement Solutions for the Built Environment"

7 The Workshops, Pulloxhill Business Park, Greenfield
Road, Pulloxhill, Bedford, MK45 5BF
Tel: 01525 715 020 Fax: 01525 716852
E-mail: enquiries@stuartconsultancyctd.co.uk
Web: www.stuartconsultancyctd.co.uk

Job Name	FRANCO MANCA		
Site Address	37 King Street Manchester		
Drawing Title	Proposed Floor Finishes		
Status	For Information		
Scale	1:50@A1 1:100@A3	Date	27/07/2021
Drawn By	MA	Checked	KS
Drawing No.	FM/MKS/05/1		Rev A

