


- notes
1.

DO NOT SCALE FROM THIS DRAWING – USE FIGURED DIMENSIONS ONLY
2.

READ IN CONJUNCTION WITH ALL OTHER CONSULTANTS/SPECIALISTS DRAWINGS. REPORT ANY DISCREPANCIES BEFORE AFFECTED WORK COMMENCES
3.

ALL SETTING OUT DIMENSIONS TO BE CHECKED ON SITE BY CONTRACTOR BEFORE WORK COMMENCES
4.

THIS DRAWING REMAINS COPYRIGHT OF REID ARCHITECTS. COPY/DISTRIBUTE ONLY WITH CONSENT OF AUTHOR

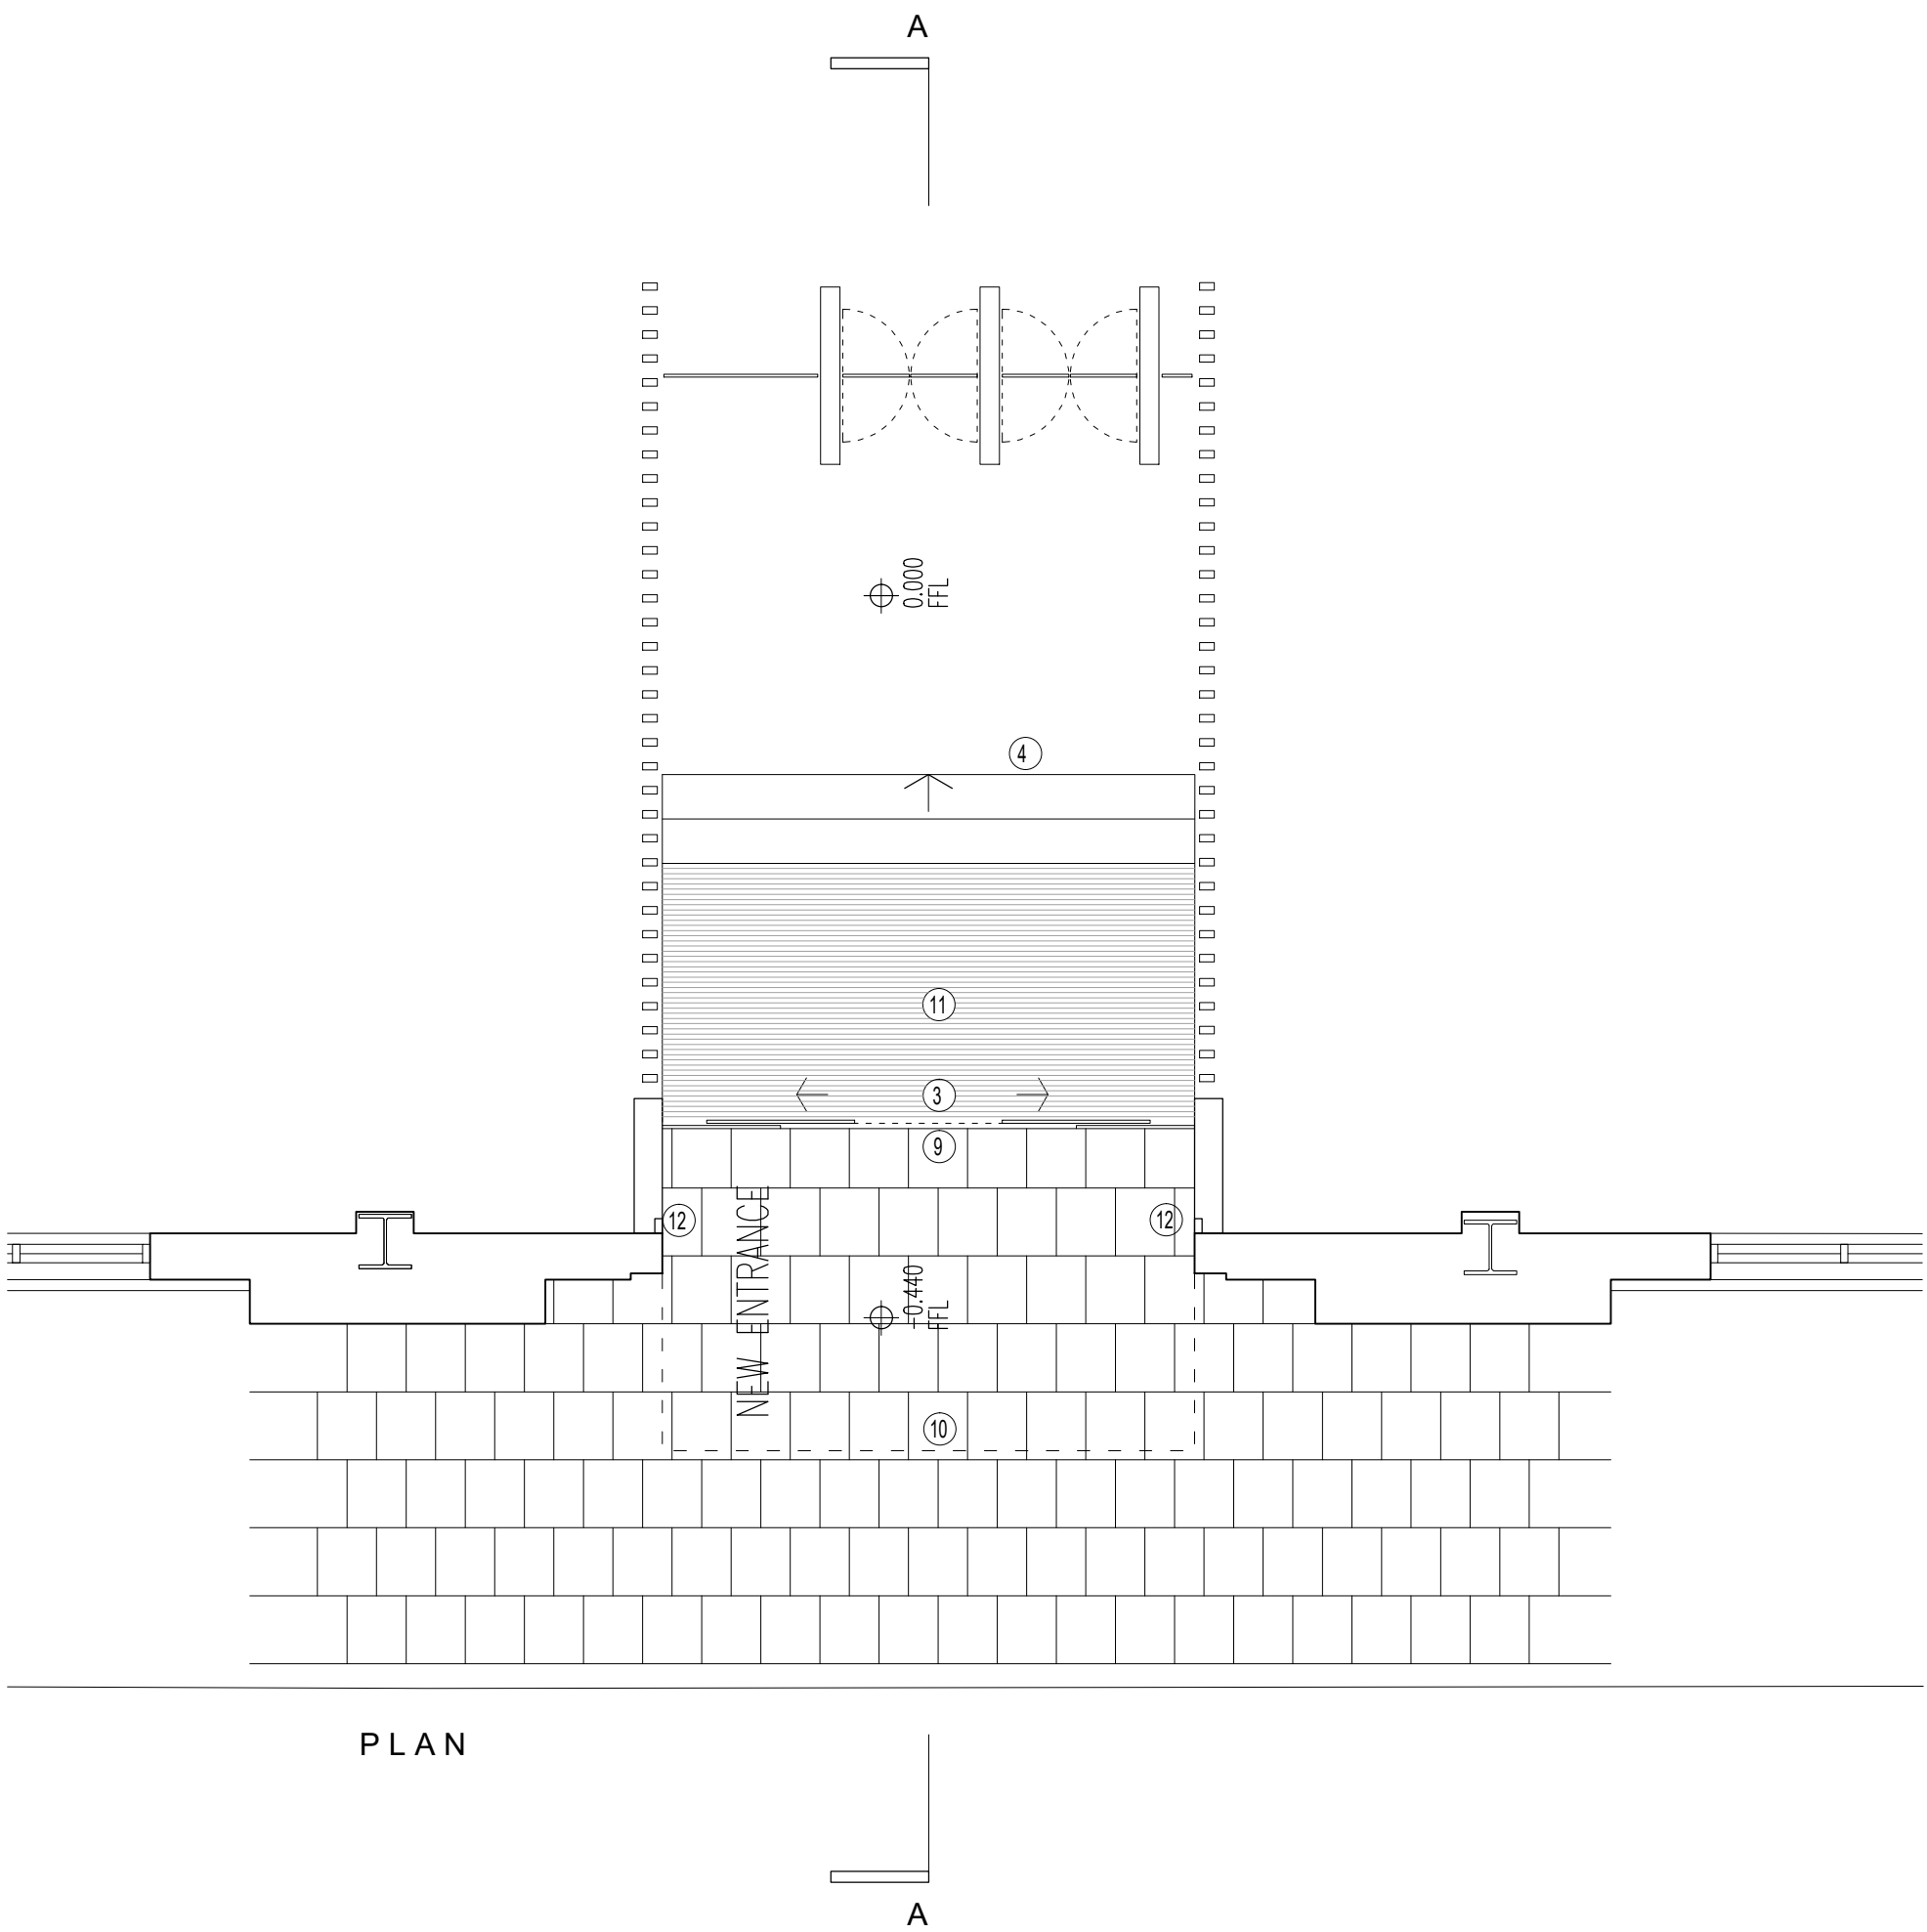

- KEY
- ①

EXISTING POLISHED GRANITE
- ②

EXISTING HONED GREY GRANITE
- ③

NEW AUTO OPENING SLIDING FRAMELESS GLAZED DOORS
- ④

LINE OF NEW STEPS INTERNALLY
- ⑤

EXISTING BUFF SANDSTONE FACING
- ⑥

NEW CORTEN STEEL WRAPPED CANOPY
- ⑦

NEW GREY GRANITE FACING TO MATCH EXISTING EXTENDED TO GROUND LEVEL FOLLOWING REMOVAL OF BROWN GRANITE PLINTH
- ⑧

FIRST FLOOR SECTION OF GLAZING RETAINED
- ⑨


CONCRETE PAVING TO MATCH EXISTING CONTINUED INTO NEW RECESS
- ⑩

LINE OF NEW CANOPY OVER
- ⑪


EXISTING SLAB LOWERED TO CREATE ACCESS FROM FOUNTAIN STREET
- ⑫

NEW LED LIGHT BEHIND OPAL DIFFUSER
- ⑬

AIR CURTAIN

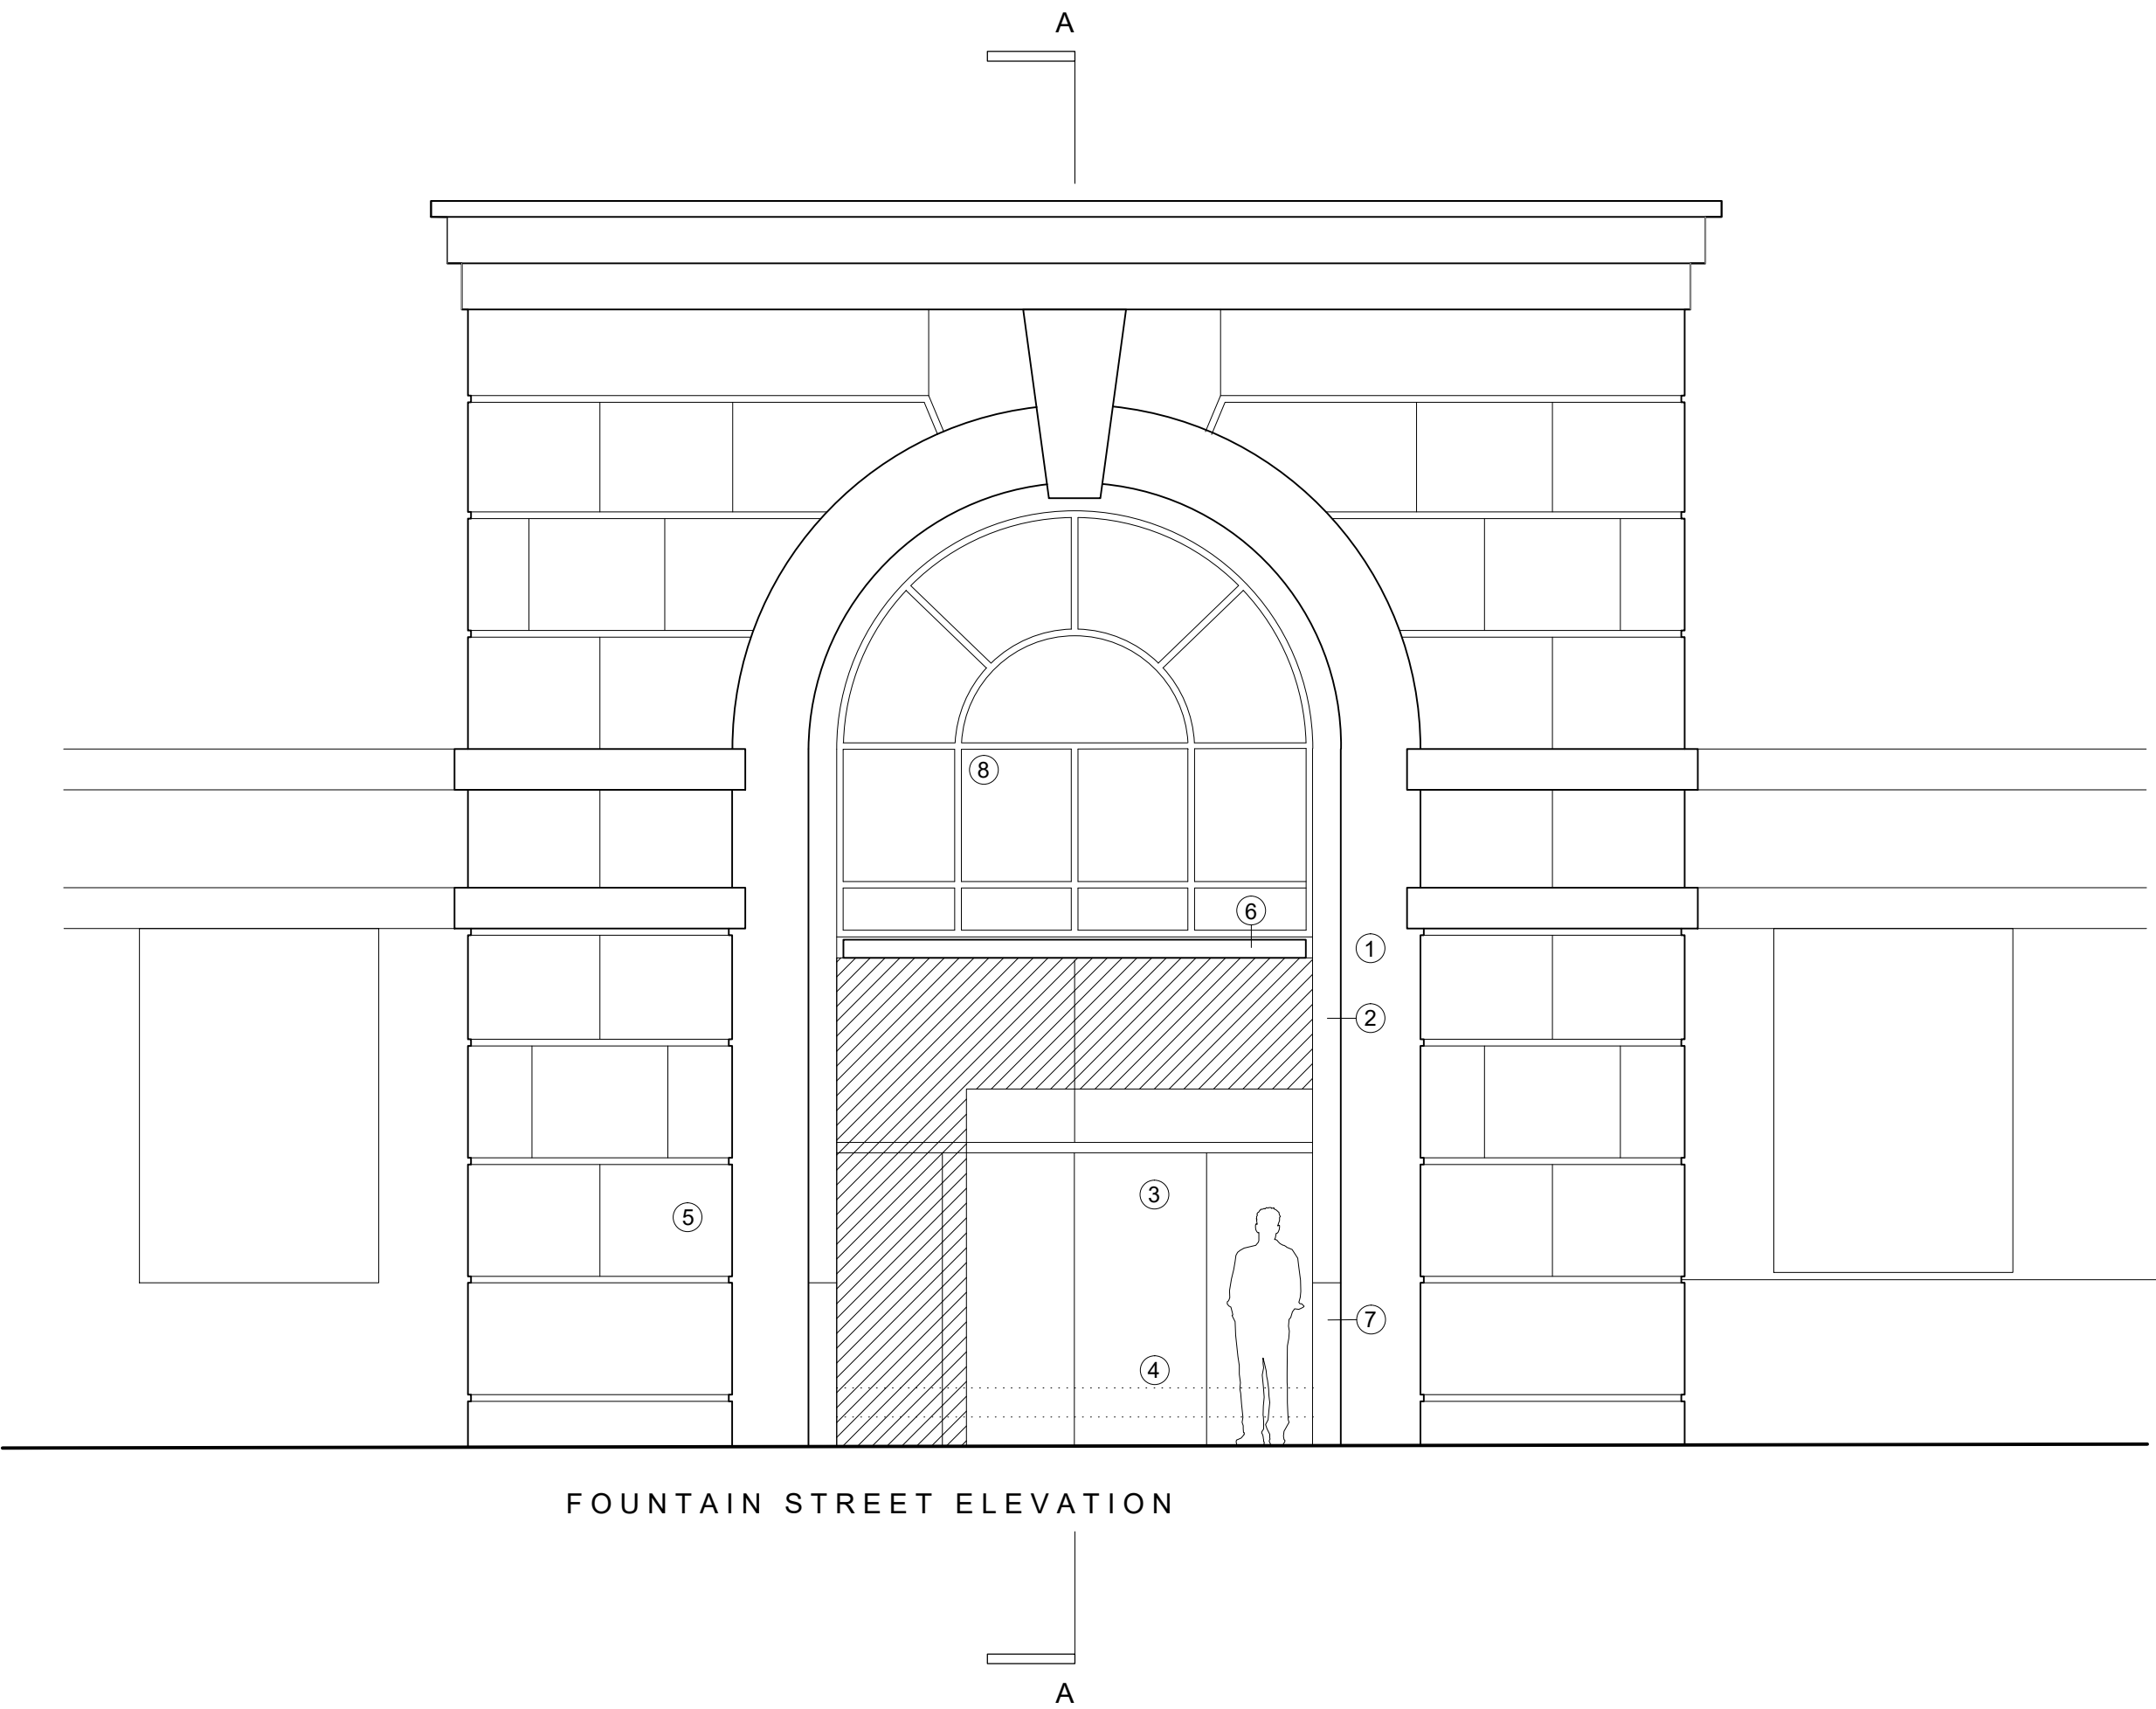

SECTION A-A

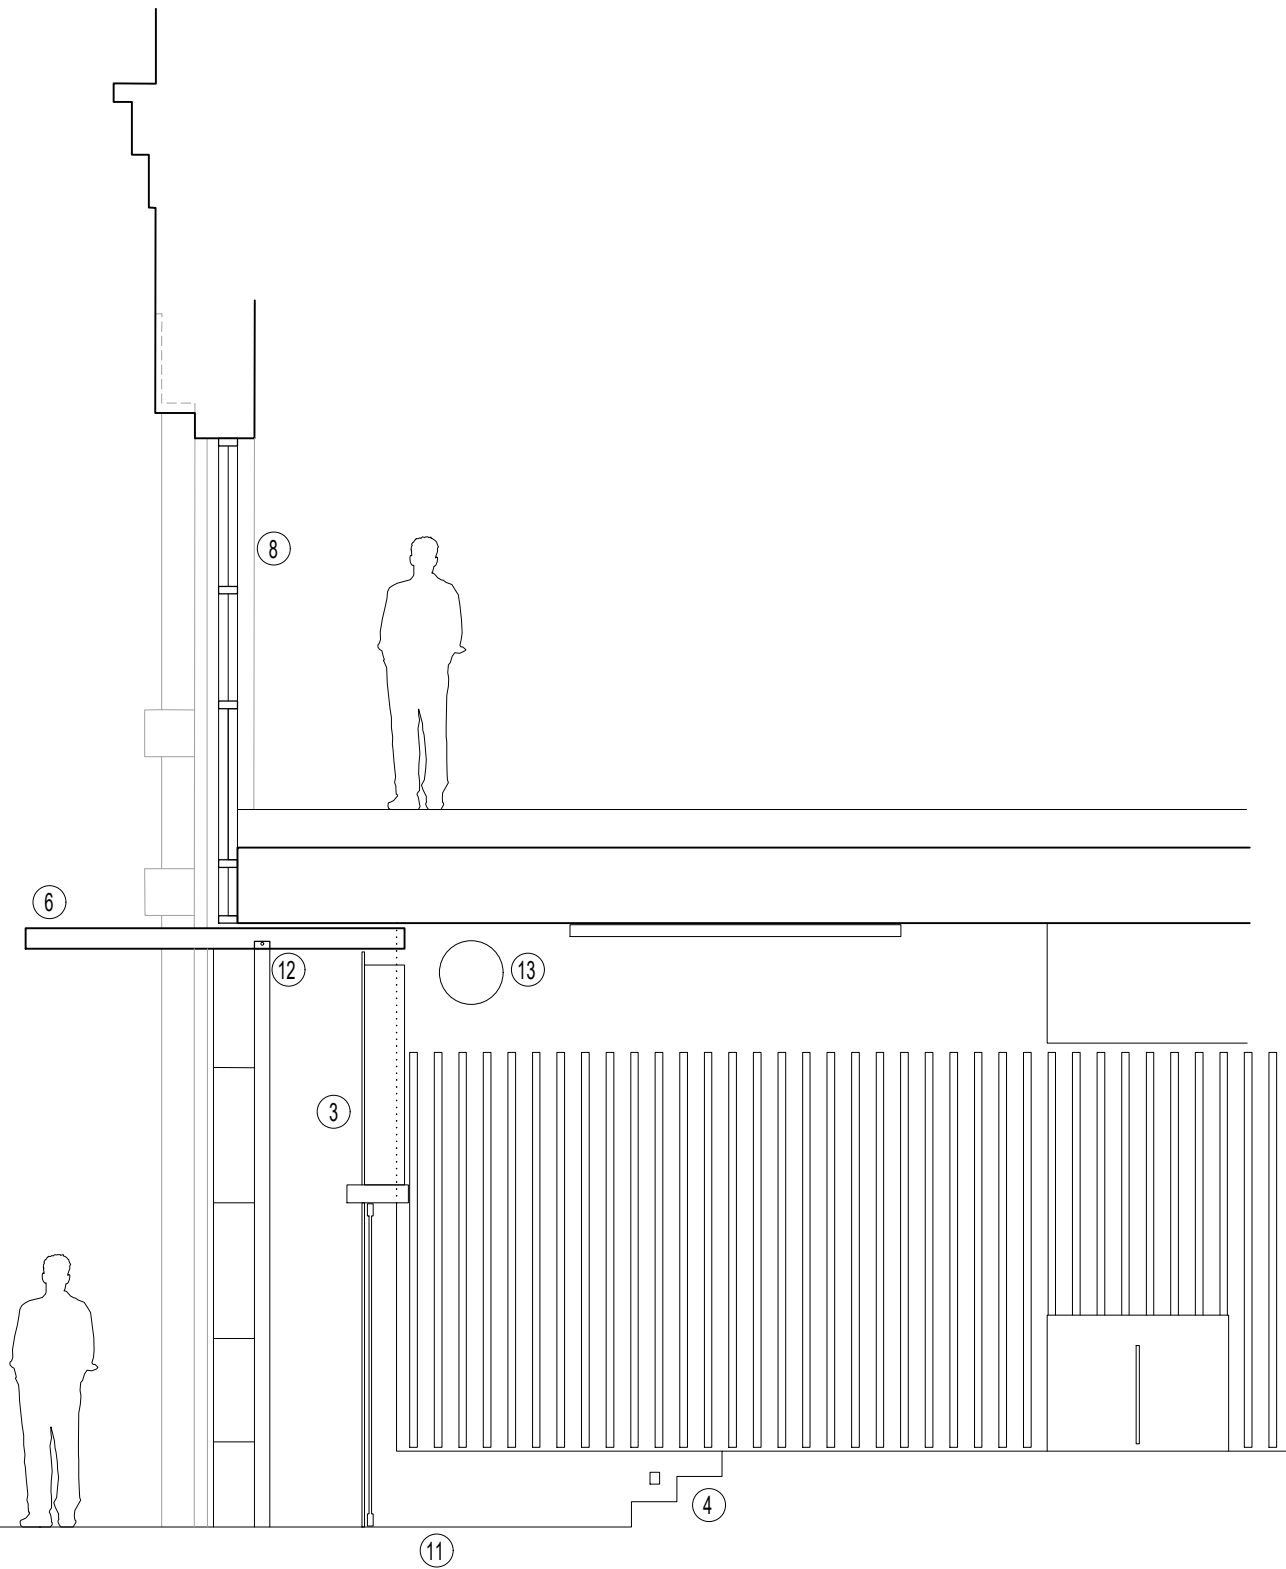

rev. description

client ROYAL AND SUN ALLIANCE

project 17 YORK STREET

PLAN/SEC/ELEV  
PROPOSED FOUNTAIN ST  
ENTRANCE

drawing no. A.L.072

revision -

drawing status TENDER

scale 1:50 @ A1

date SEP 2021

checked -

Reid Architects

Carvers Warehouse, 77 Dale Street, Manchester, M1 2HG  
T: +44 (0)161 234 0991 E: studio@reid-architects.com W: reid-architects.com