
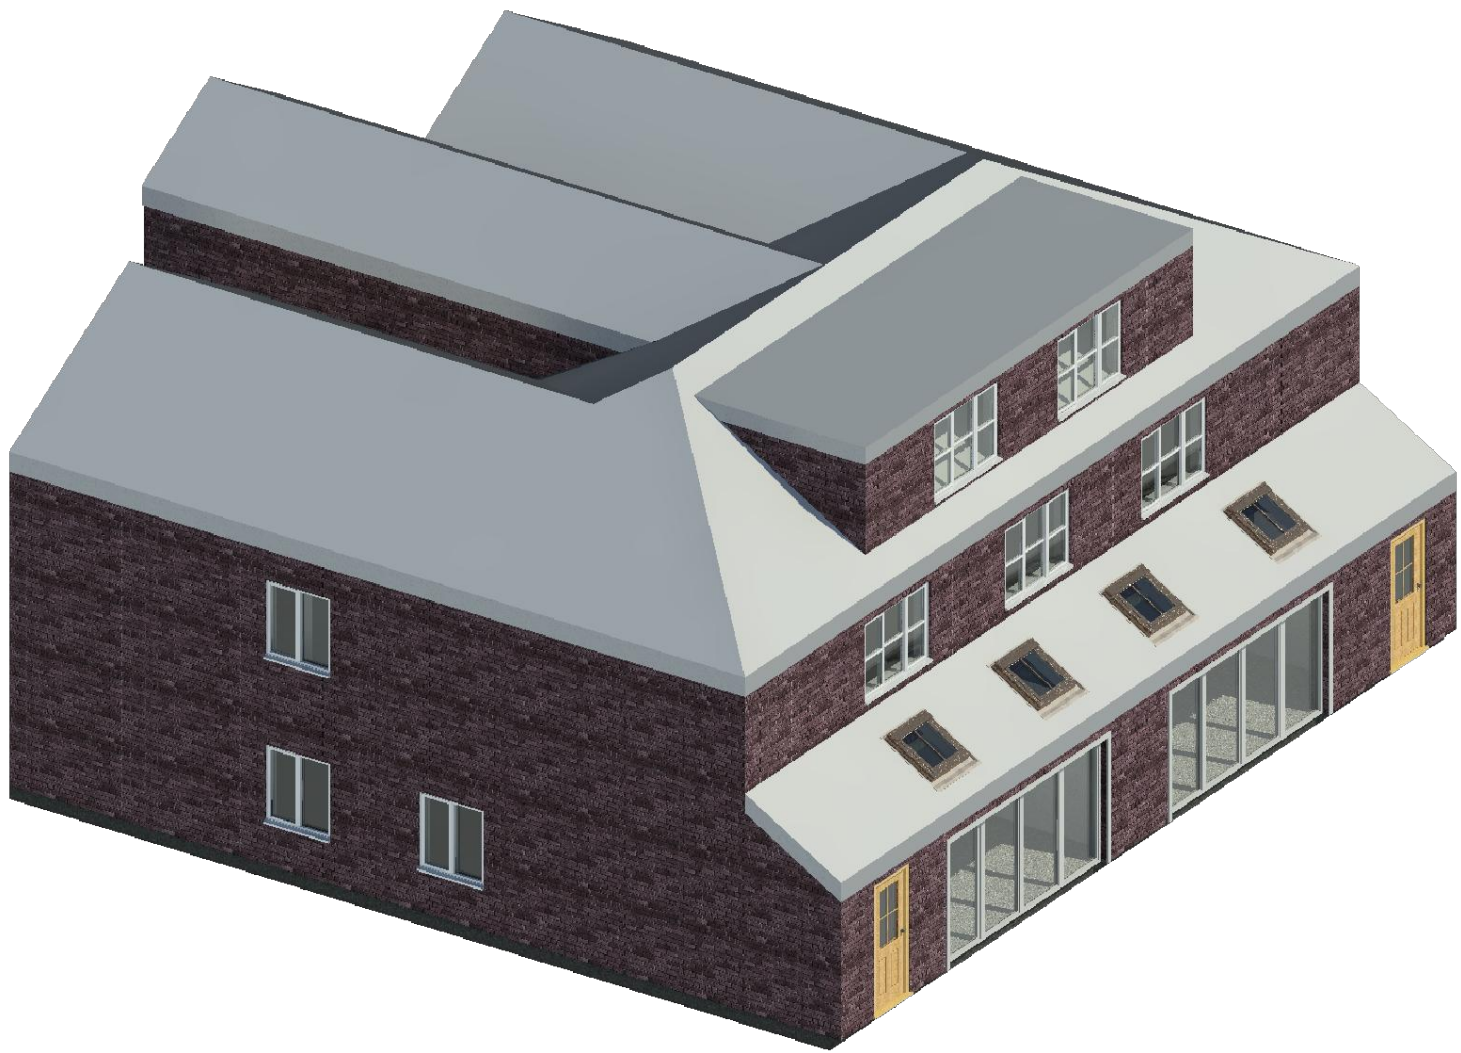
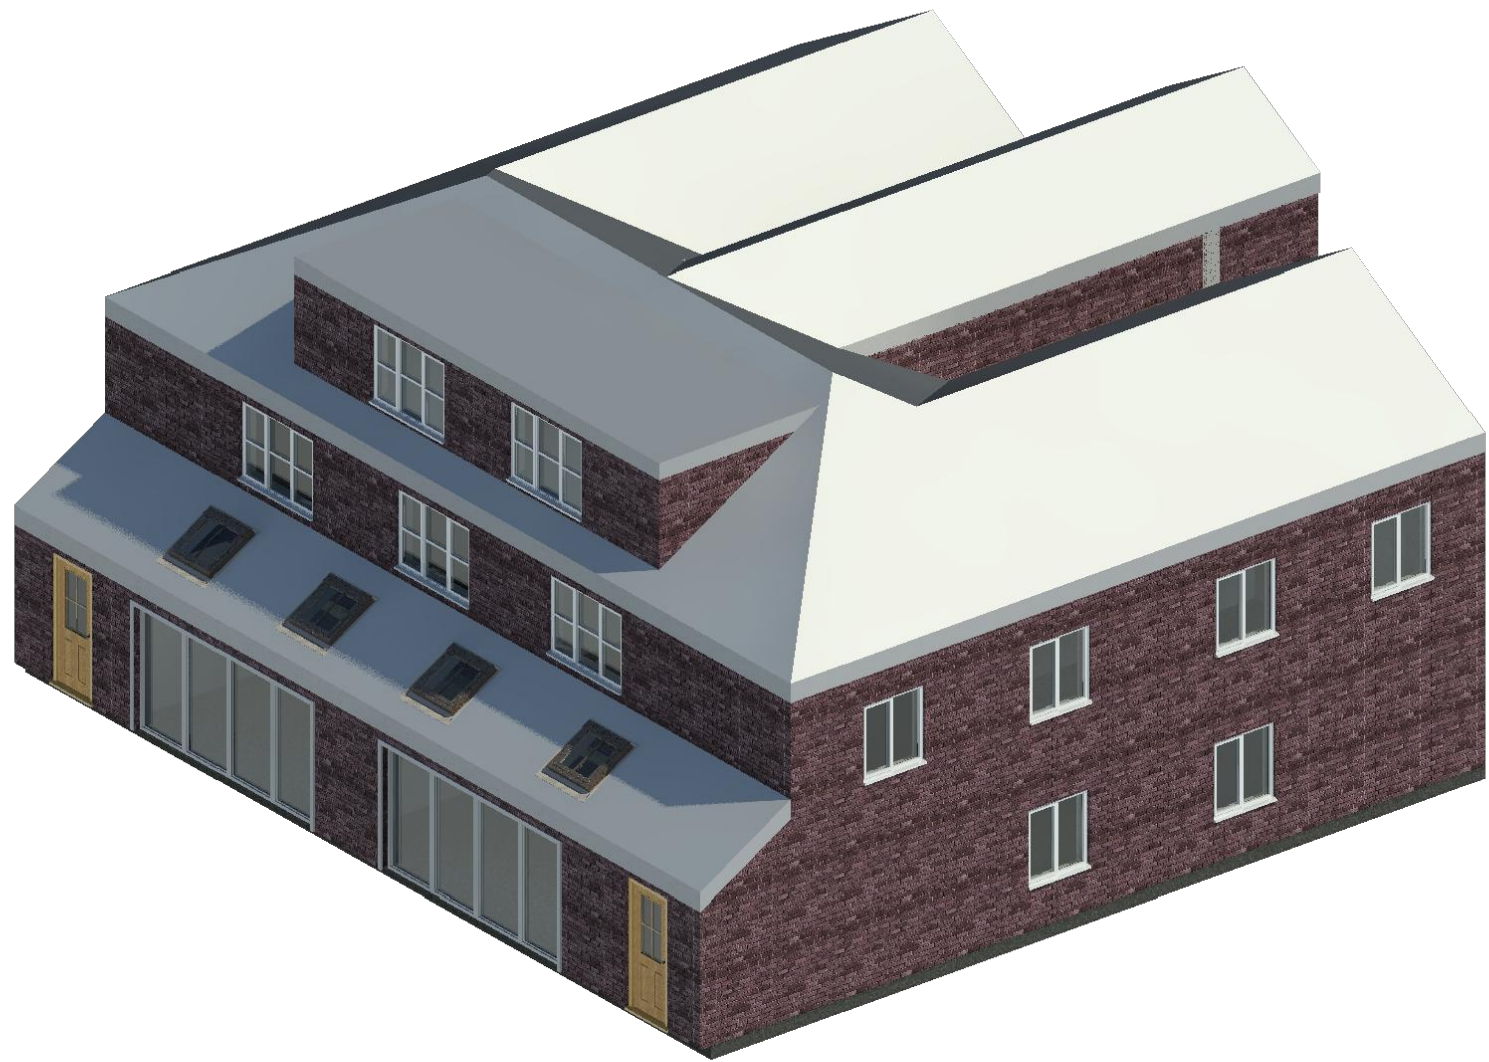


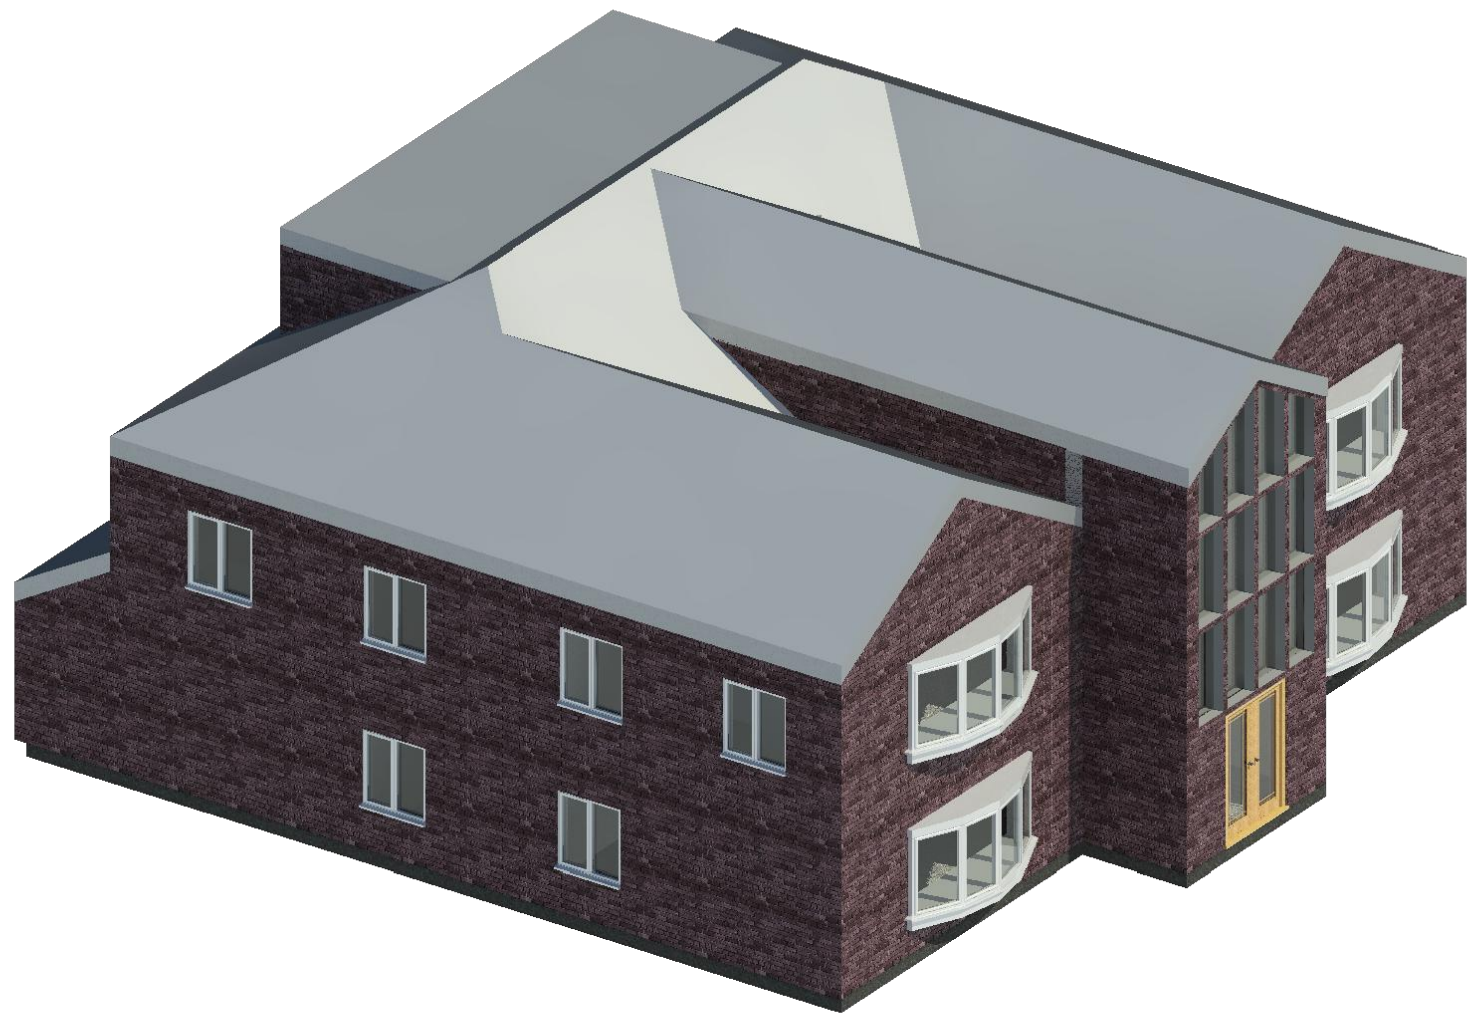

General Notes

No.	Revision/Issue	Date

Firm Name and Address

 Mason and Marlowe

Mason and Marlowe Ltd.
Project Managers and Quantity Surveyors

3 Colmam Gardens,
Salford Quays, M5 3NT

Project Name and Address

18 Beechpark Avenue,
Wythenshawe, Manchester
M22 4BL

Project	Sheet A2
Date 16/12/2021	
Scale 1/100	