


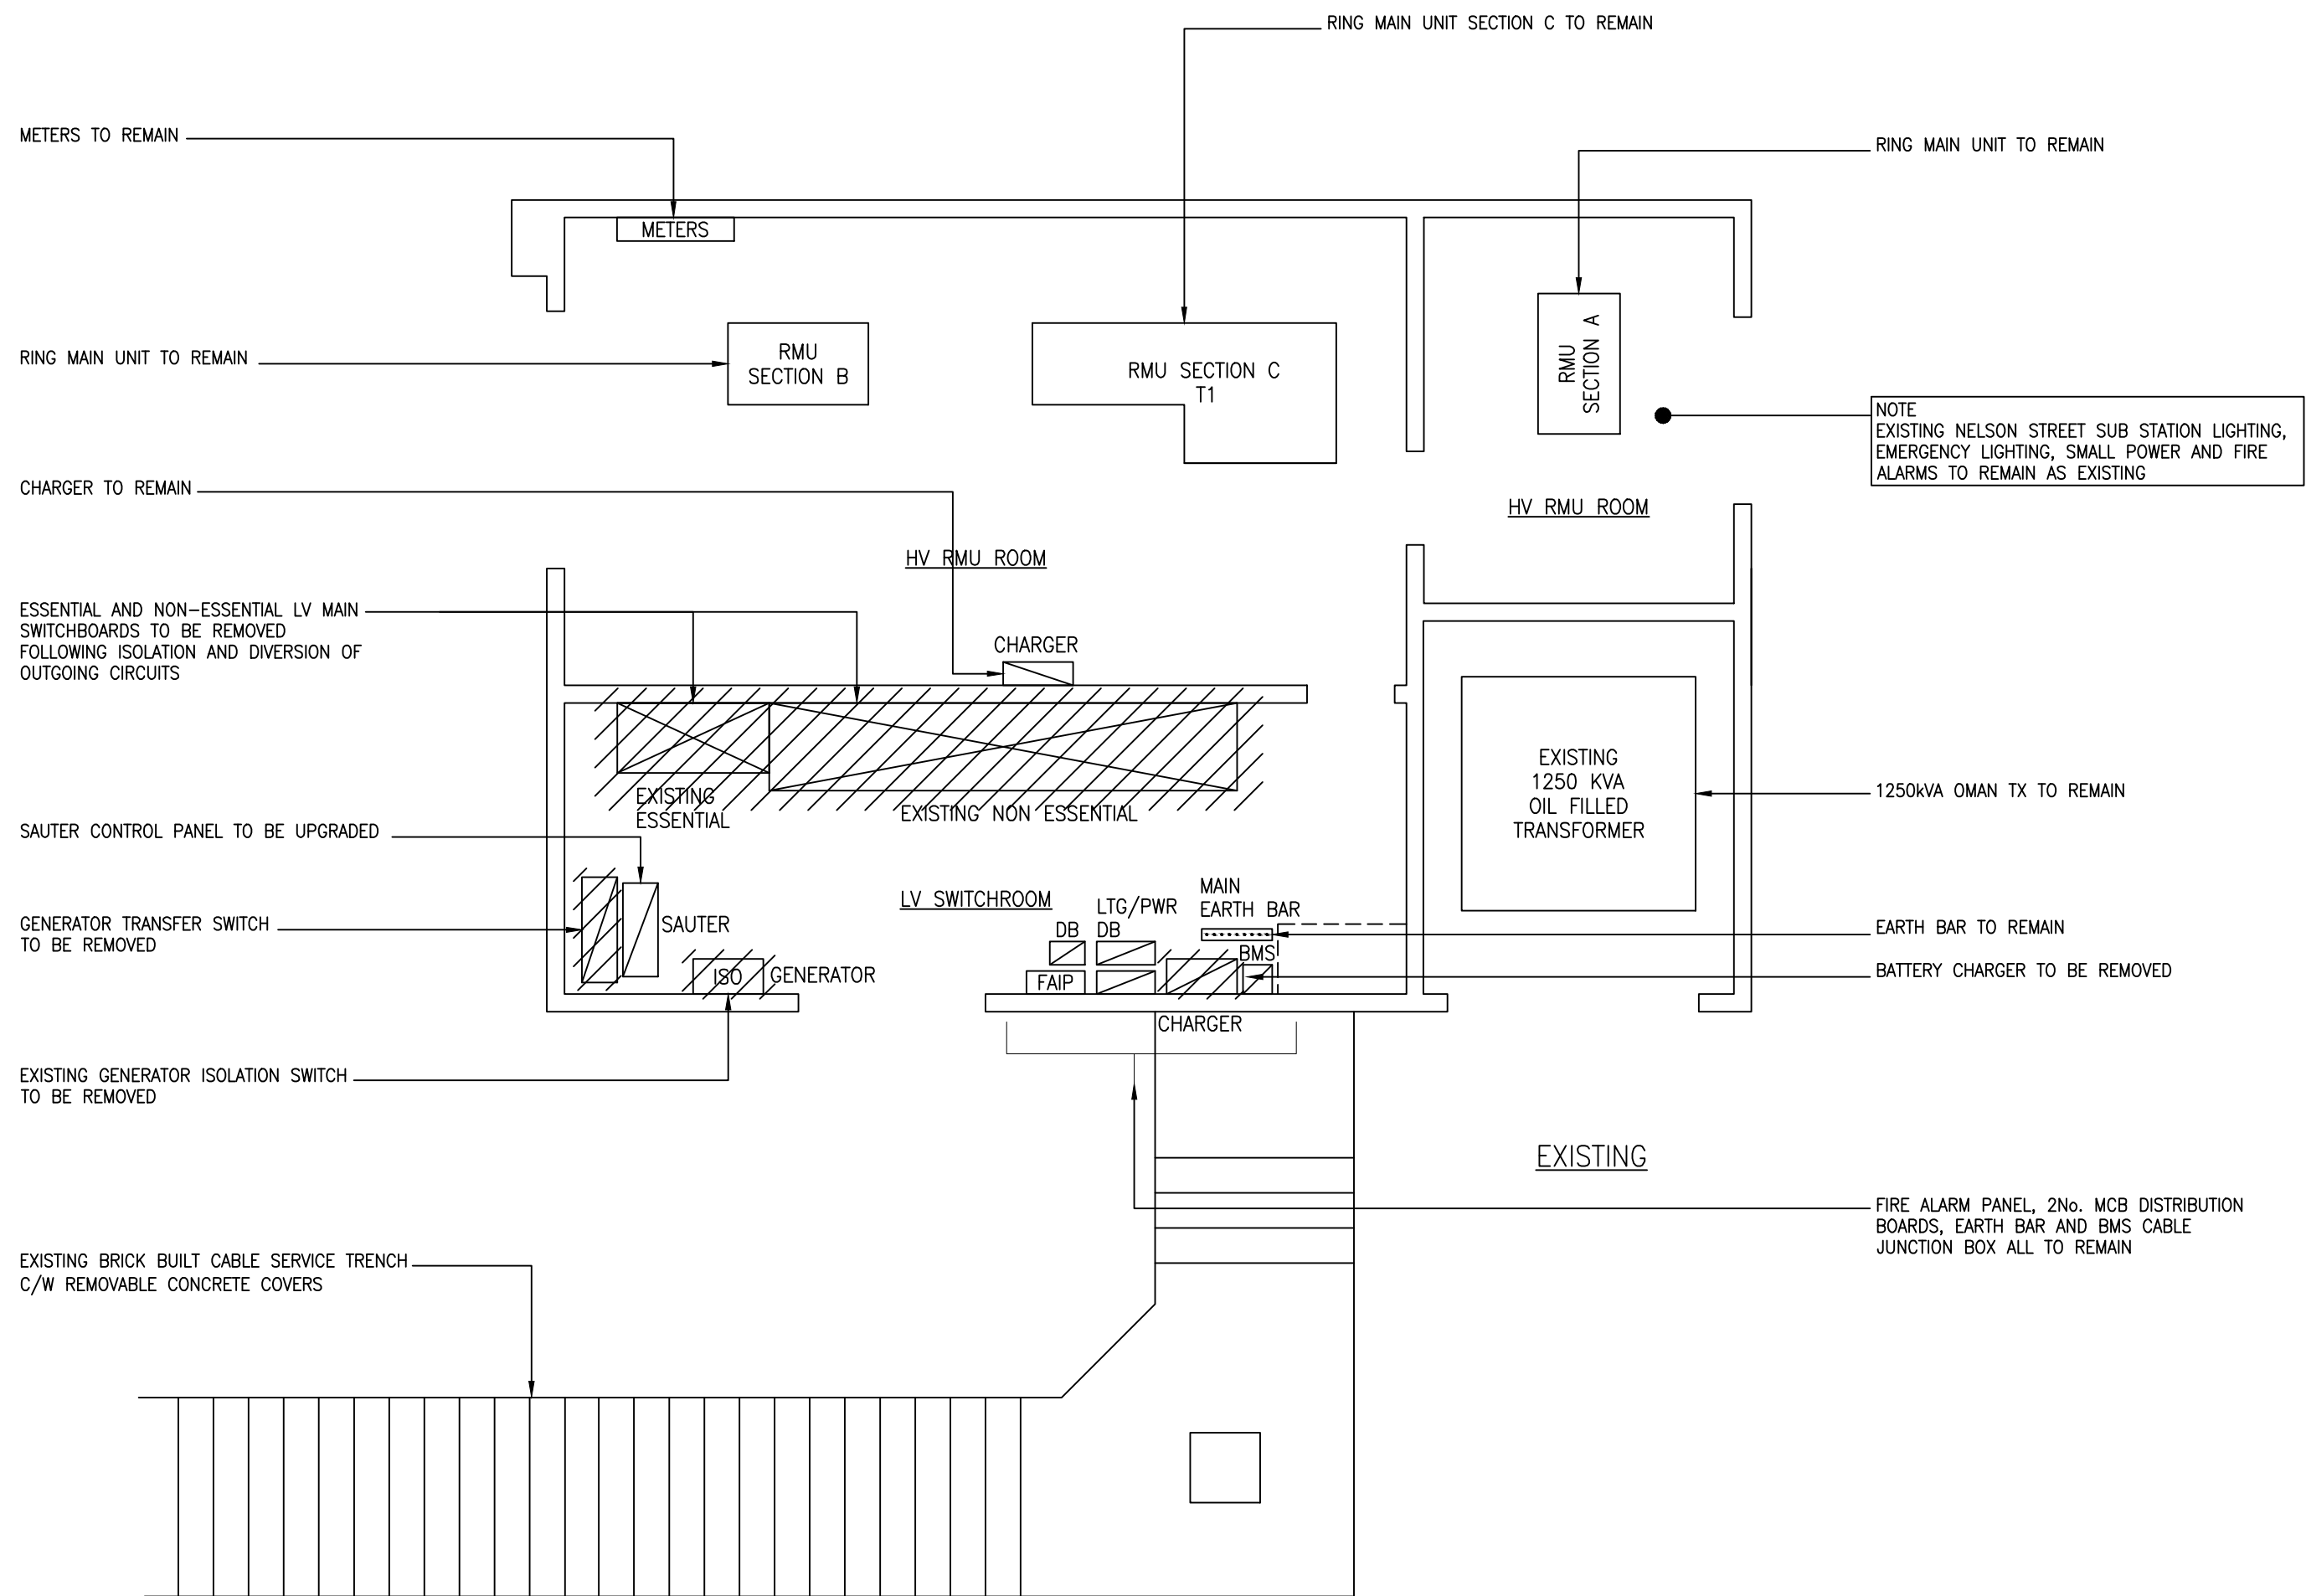

P1	25.06.21	STAGE 3 ISSUE	MPR
REV	DATE	NOTE	ENG

ISSUE STAGE:
STAGE 3

REDWORTH ASSOCIATES

CONSULTING ENGINEERS

Ryefield House, 180 Highgate Road,
Queensbury, Bradford,
West Yorkshire, BD13 1DS
Tel: 01274 577171
E-Mail: admin@redworthassociates.co.uk
Web: www.redworthassociates.co.uk

The Incubator Building,
48 Grafton Street,
Manchester, M13 9XX
Tel: 0161 606 7379

CLIENT:

PROJECT:
MANCHESTER ROYAL INFIRMARY
NELSON STREET SUBSTATION
LIFE CYCLE UPGRADE
LC1839

DRAWING TITLE:
ELECTRICAL SERVICES
EXISTING WITH REMOVALS

DESIGNED / DRAWN BY: MPR	SUITABILITY: S0	CHECKED: NB	APPROVED: CNA
REDWORTH PROJECT NUMBER: 3341	SCALE: 1:50 A1	REVISION: P1	REVISION DATE: 25.06.21