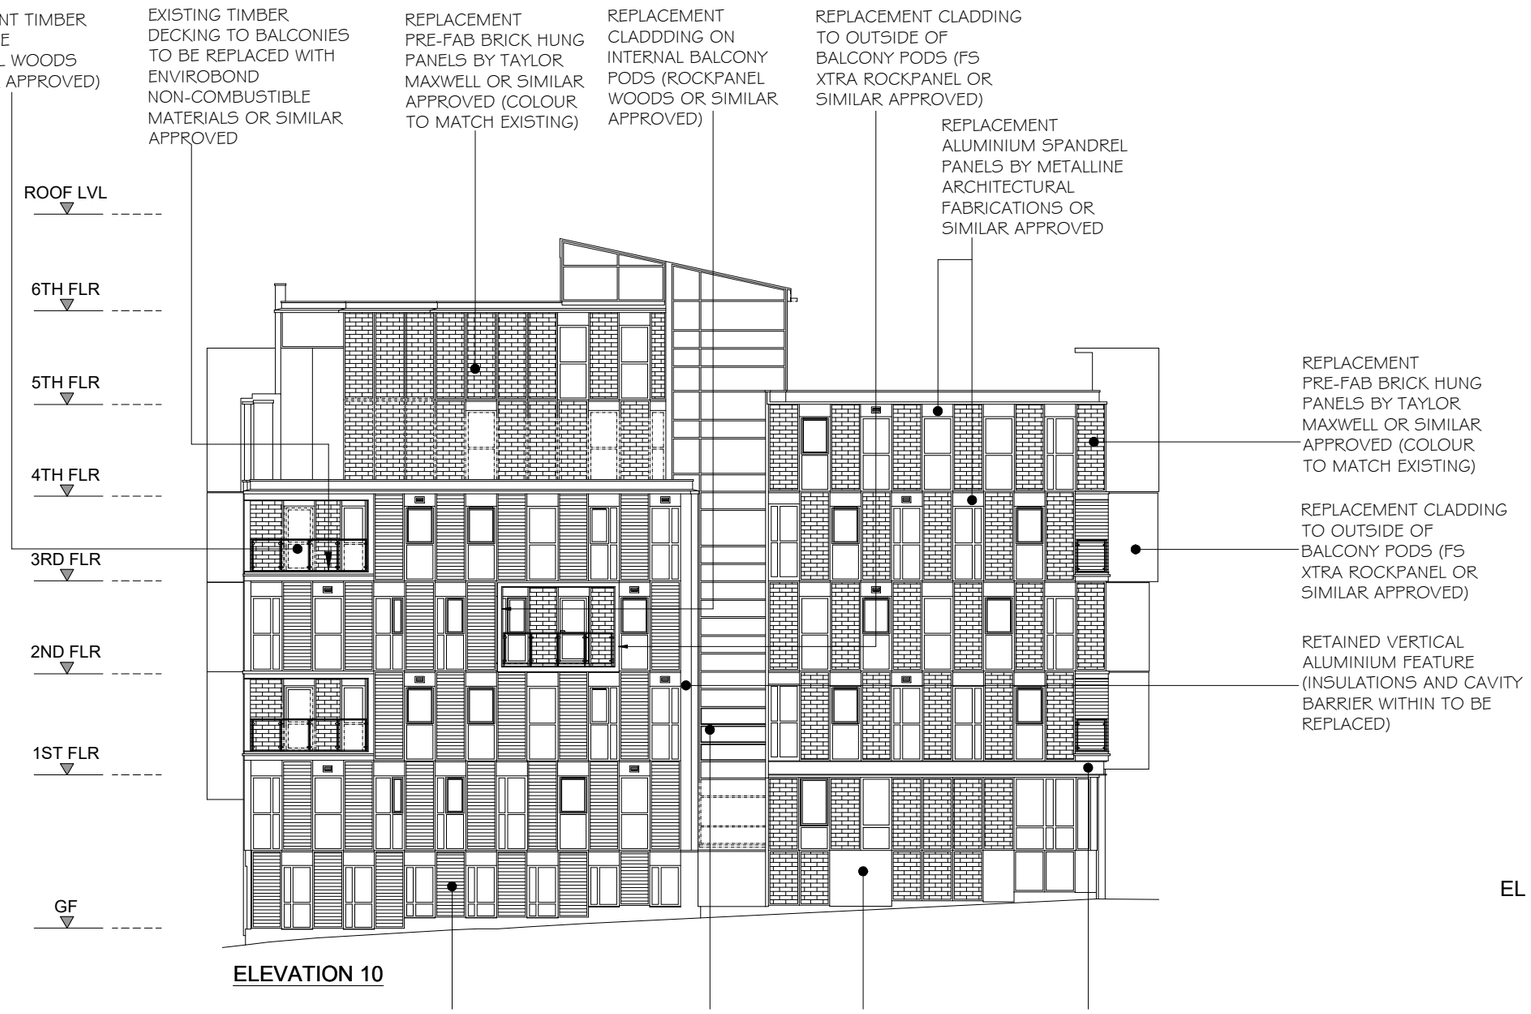

ELEVATION 10

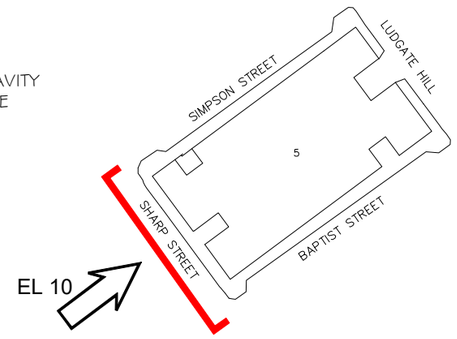

KEY PLAN

0 1.5 3.0 4.5 6.0 7.5 M

SCALE 1:150

FRC FACADE REMEDIAL CONSULTANTS	PROJECT TITLE: SKYLINE CHAMBERS LUDGATE HILL MANCHESTER M4 4TG	DRAWING TITLE: PROPSOED ELEVATIONS	REVISIONS: P1 - ISSUED FOR PLANNING - 20 OCT 2021	BY: JK	DRAWING DATE: SEP 2021
					DRAWN BY: J KRAUZE
					Autocad generated drawing AutoCAD - 2020
					SCALE @ A3: 1:200
					Please do not scale drawing. If in doubt ask
					DRAWING STATUS: PLANNING
					DRAWING NUMBER: FRC2885-PL18
					REVISION: P1

WEATHER BARRIER–AIR SEAL–THERMAL BARRIER–AESTHETICS–BUILDABILITY–STRUCTURAL

Drawing File: FRC2885 - FRC- SKY CHAMBERS MANCHESTER - PLANNING.dwg