

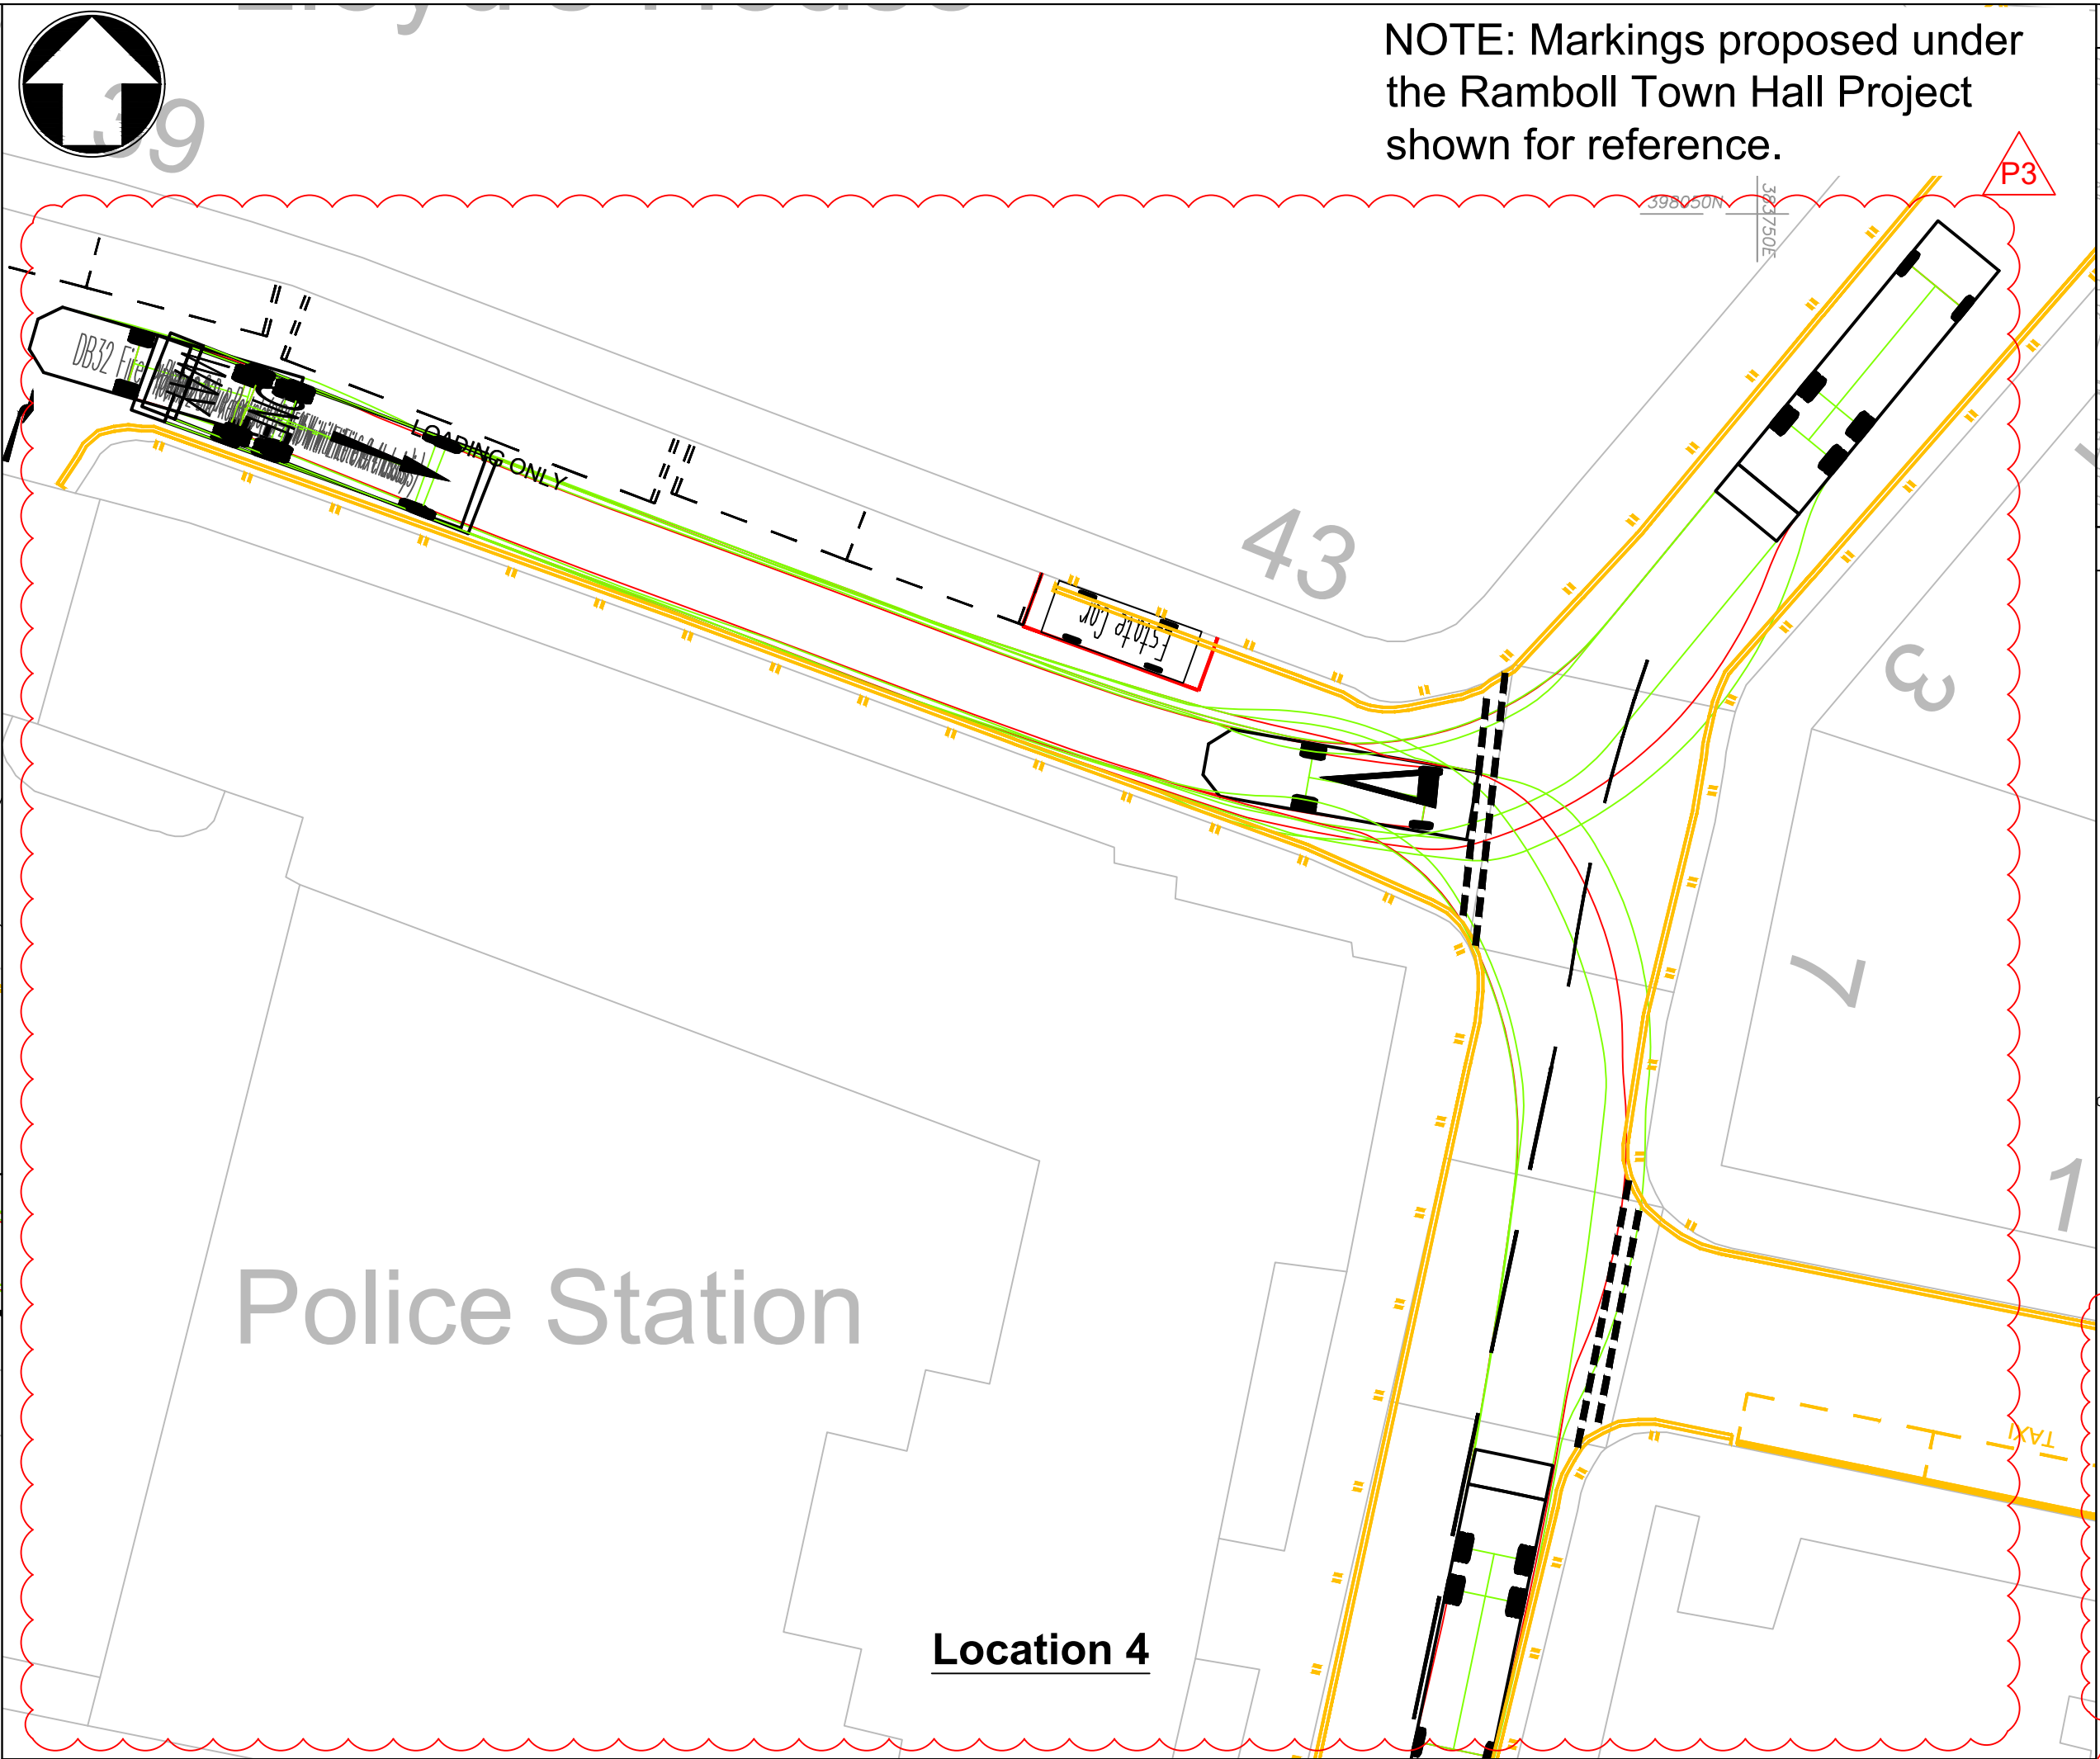
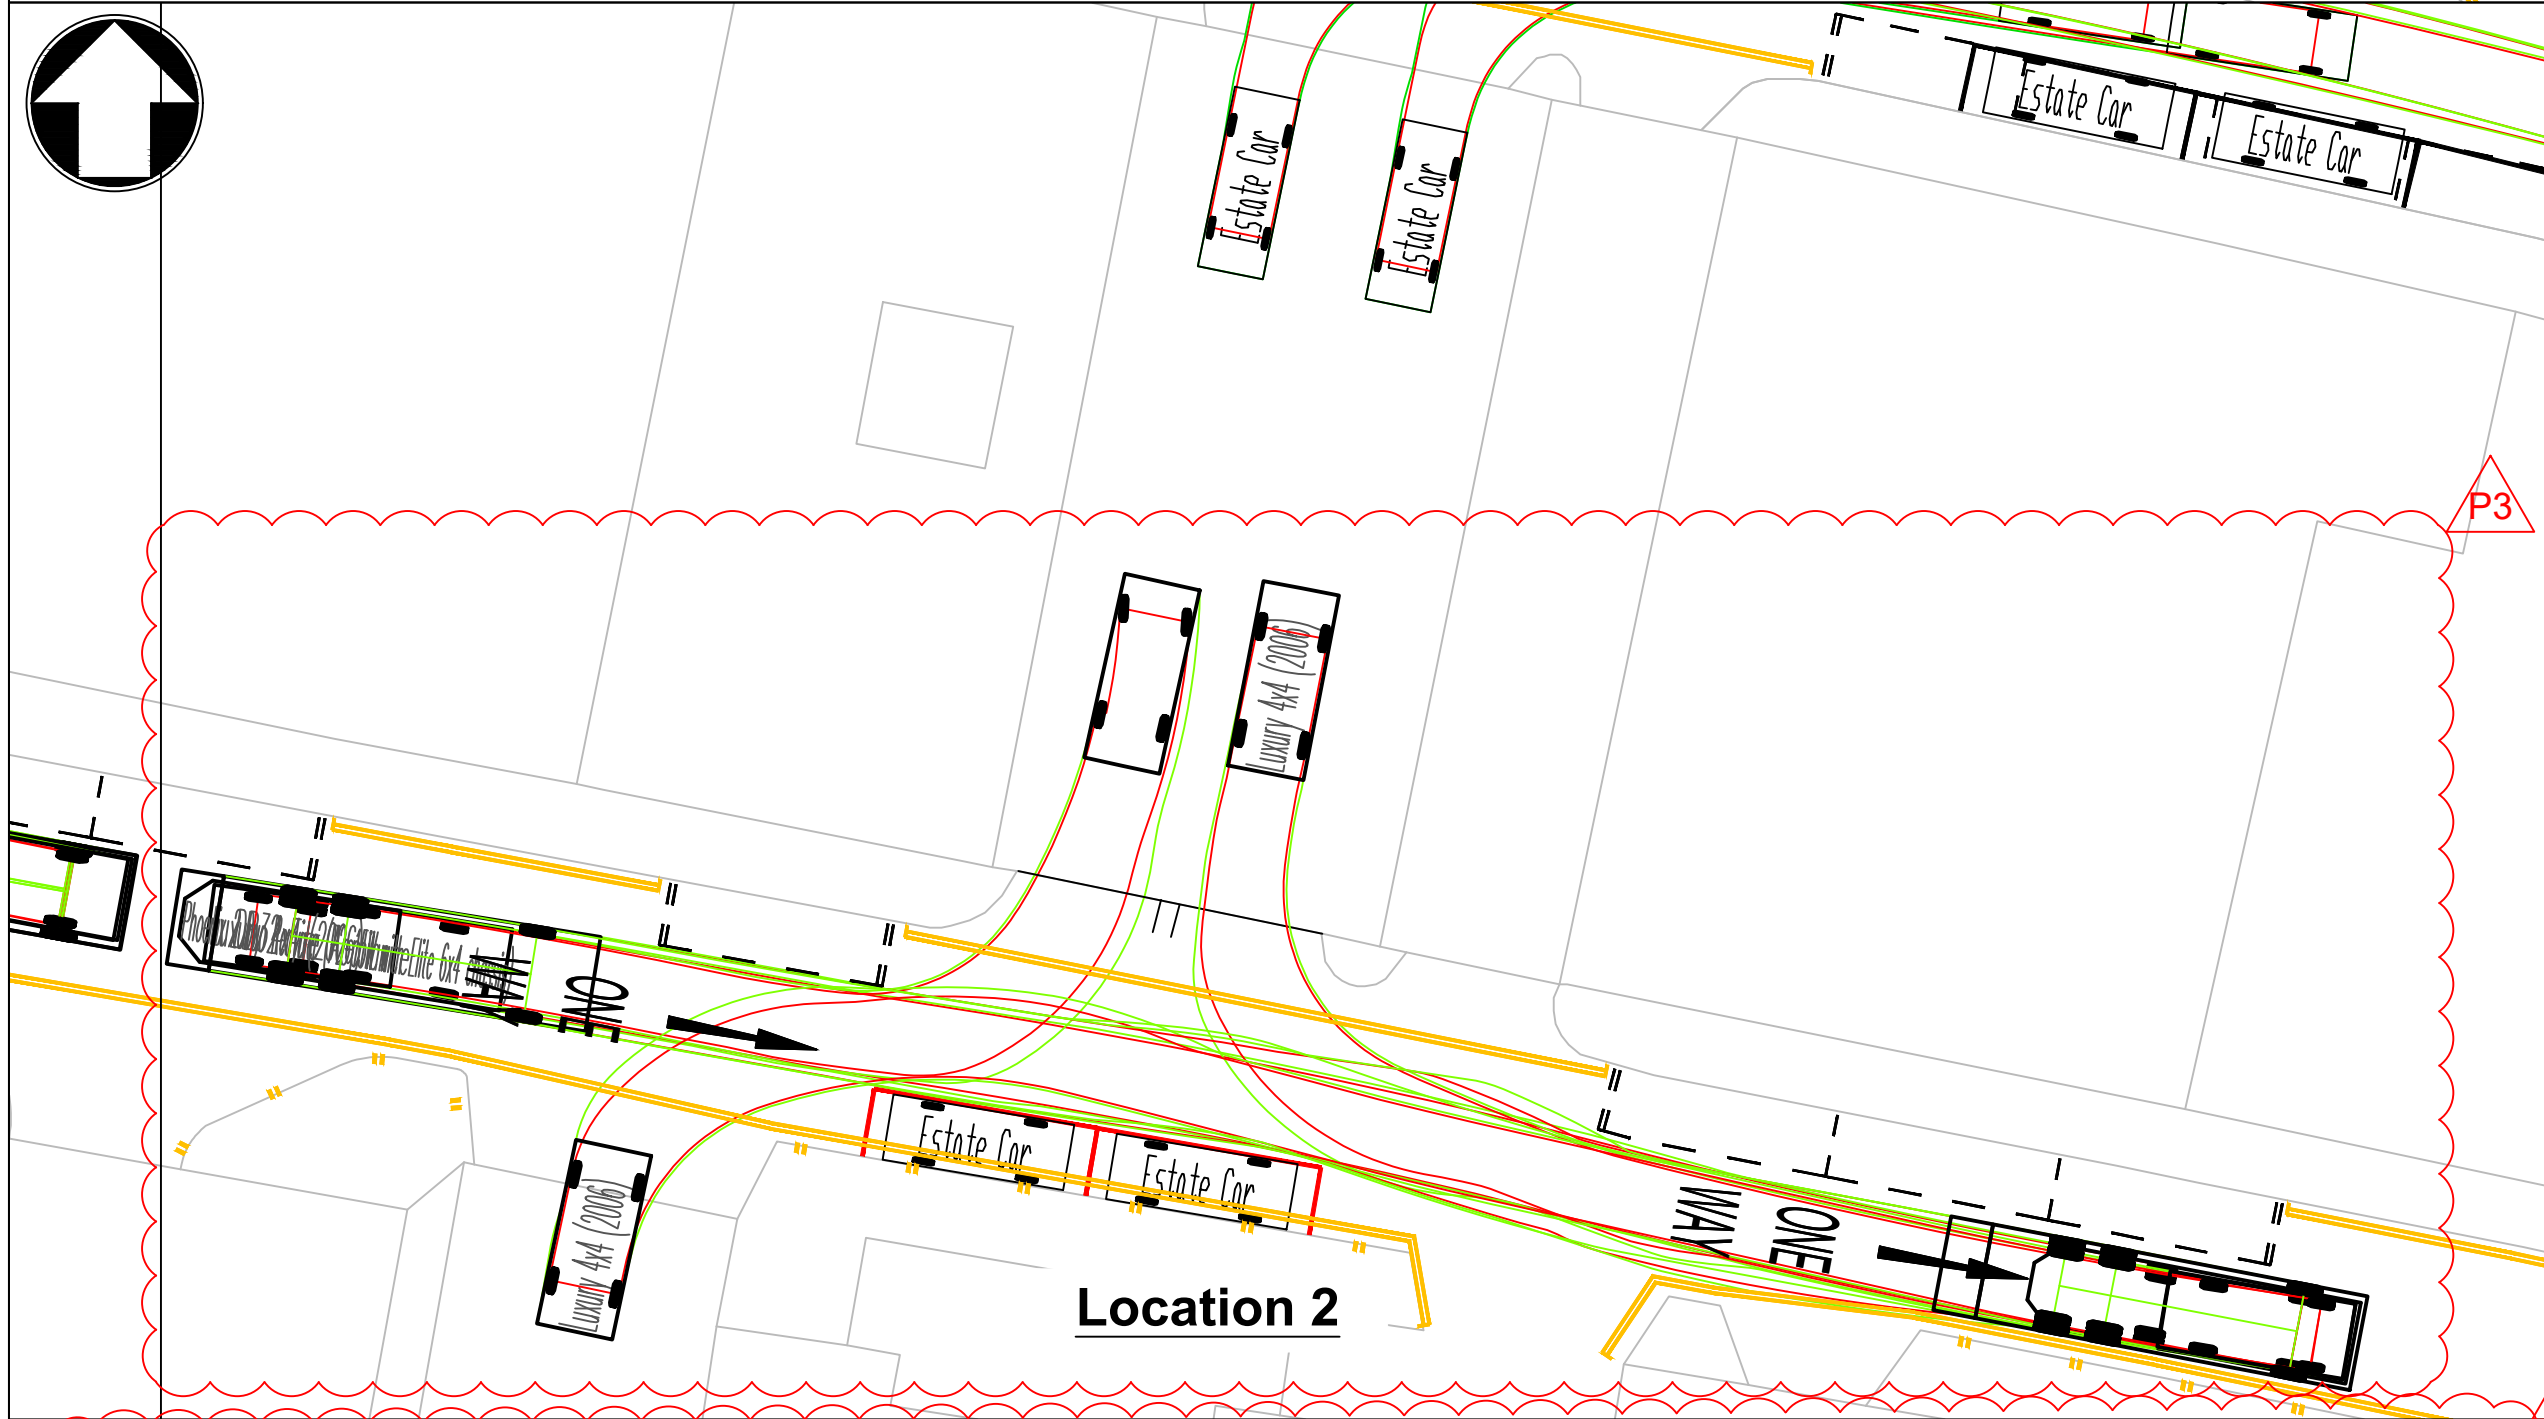


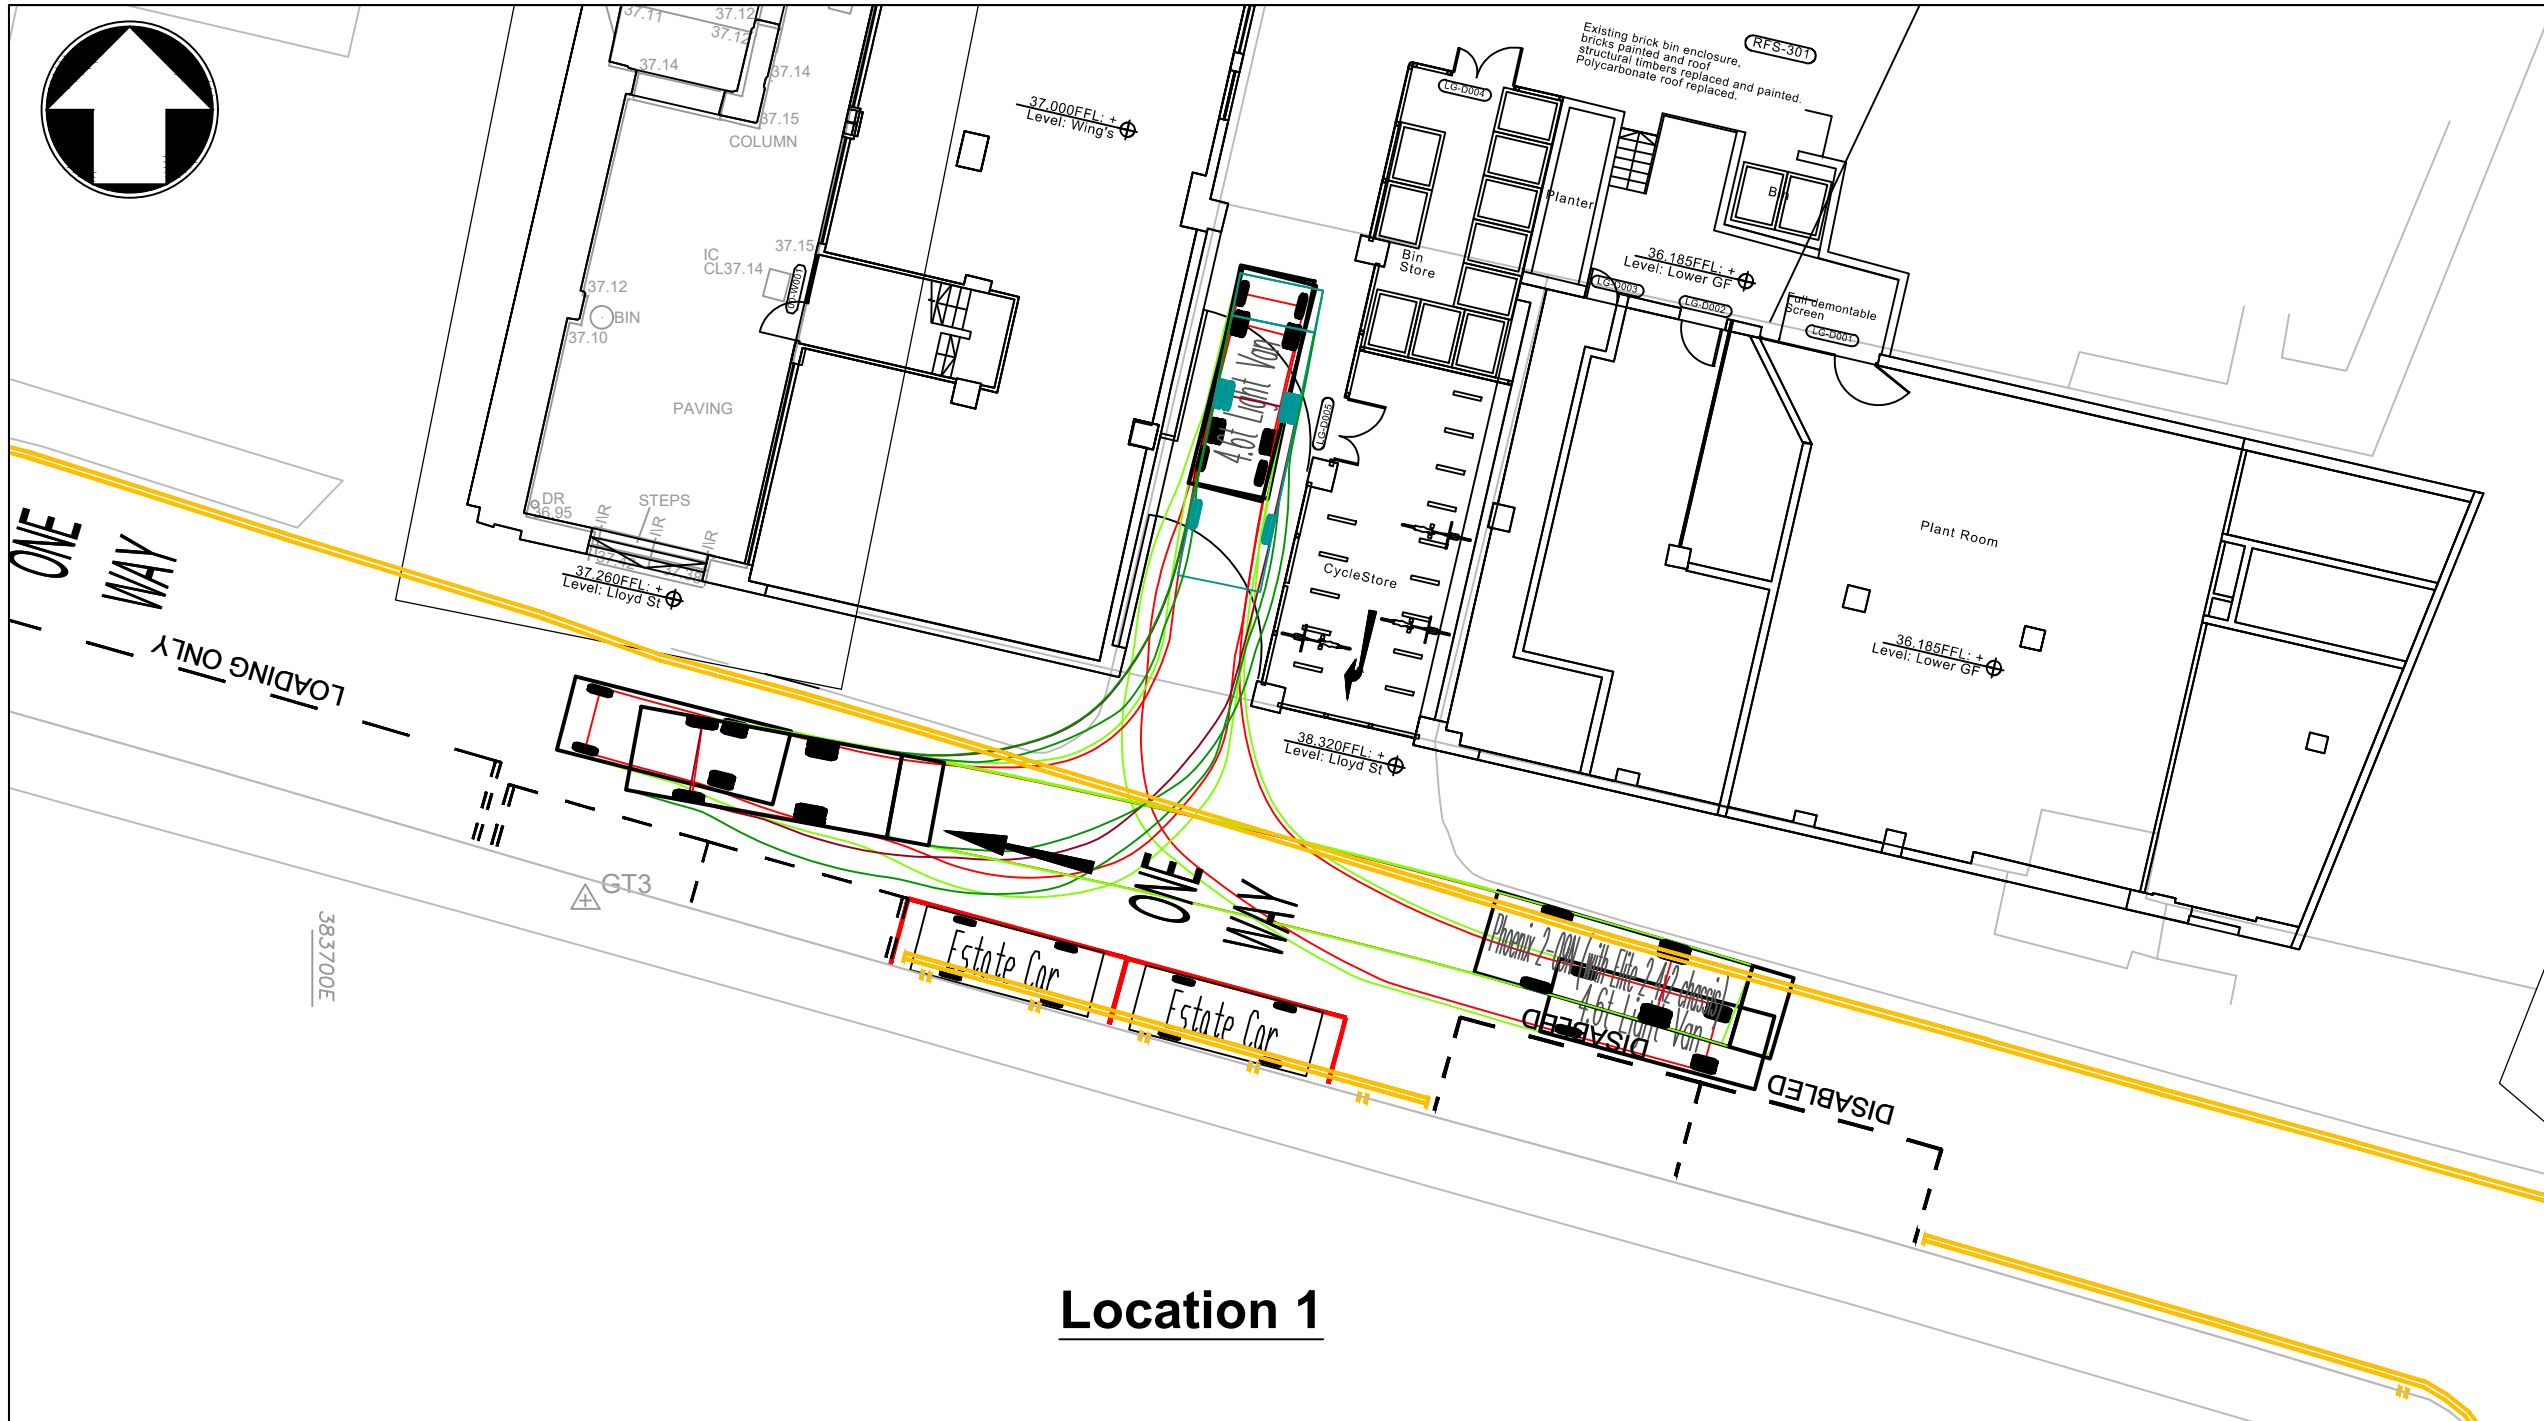

NOTE: Markings proposed under the Ramboll Town Hall Project shown for reference.

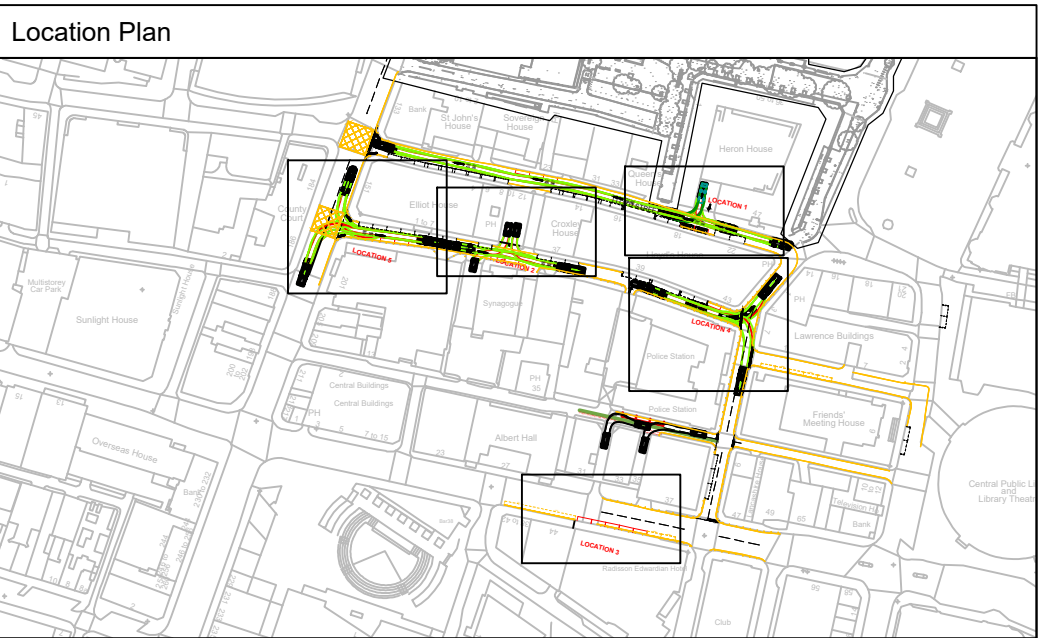

Key to symbols	
	DB32 Fire Appliance
	4.6t Light Van
	Phoenix 2 Duo Recycler (P2-15W with Elite 6x4 chassis)
	Luxury 4x4 (2006)
	Phoenix 2.09N (with Elite 2 4x2 chassis)
Overall Length	8.680m
Overall Width	2.180m
Overall Body Height	3.452m
Min Body Ground Clearance	0.337m
Max Track Width	2.121m
Lock to lock time	6.00s
Kerb to Kerb Turning Radius	7.910m
Overall Length	5.885m
Overall Width	2.000m
Overall Body Height	2.526m
Min Body Ground Clearance	0.299m
Max Track Width	1.765m
Lock to lock time	4.00s
Kerb to Kerb Turning Radius	6.000m
Overall Length	11.220m
Overall Width	2.530m
Overall Body Height	3.756m
Min Body Ground Clearance	0.309m
Track Width	2.530m
Lock to lock time	4.00s
Kerb to Kerb Turning Radius	11.550m
Overall Length	4.972m
Overall Width	2.034m
Overall Body Height	1.905m
Min Body Ground Clearance	0.279m
Max Track Width	1.884m
Lock to lock time	4.00s
Kerb to Kerb Turning Radius	5.800m
Overall Length	8.145m
Overall Width	2.230m
Overall Body Height	3.153m
Min Body Ground Clearance	0.358m
Track Width	2.200m
Lock to lock time	4.00s
Kerb to Kerb Turning Radius	6.800m

Reference drawings
OTH-RAM-EE-ES-DWG-N-0509 Lloyd Street & Jackson's Row Vehicle Tracking Max Legal Artic.

Rev	Date	Description	Drawn	Ch'kd	App'd
P3	07/05/2021	Updates in response to MCC comments	CO	PM	SA
P2	12/04/2021	Updates made following Town Hall Project parking allocations	CO	PM	SA
P1	30/10/2019	Issued for MCC comment	JF	PM	SA

Mott MacDonald
Royal Liver Building
Liverpool, L3 1JH
United Kingdom

T +44 (0)151 482 9910
D +44 (0)151 482 9910
F +44 (0)151 236 2985
W www.mottmac.com

Client

Title
Lincoln Square, Manchester
Swept Path Analysis
MCC Replacement Car Parking

Designed	J Finnigan	JF	Eng check	P McKeown	PM
Drawn	J Finnigan	JF	Coordination	J Ingram	JL
Dwg check	P McKeown	PM	Approved	S Alexander	SA
Scale at A1	1:200	Status	PRE	Rev	P3
Drawing Number	409435-MMD-00-XX-SK-C-0011	Security	STD		