



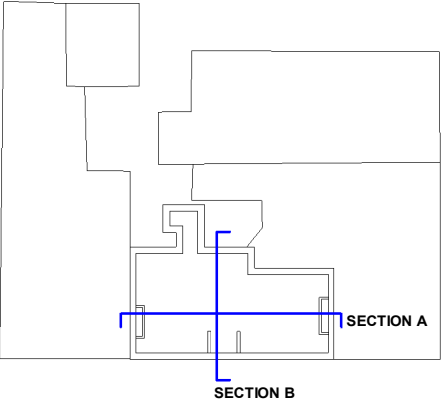

Notes :
1. This drawing should not be scaled, figured dimensions only to be taken
2. should any discrepancies be found with this drawing, please inform this office.
3. Copyright of this drawing is owned by JM Architects.


Structural information indicative only. To be confirmed by Structural Engineer.

NOTES:
Heights to be site checked
Roof shown indicatively

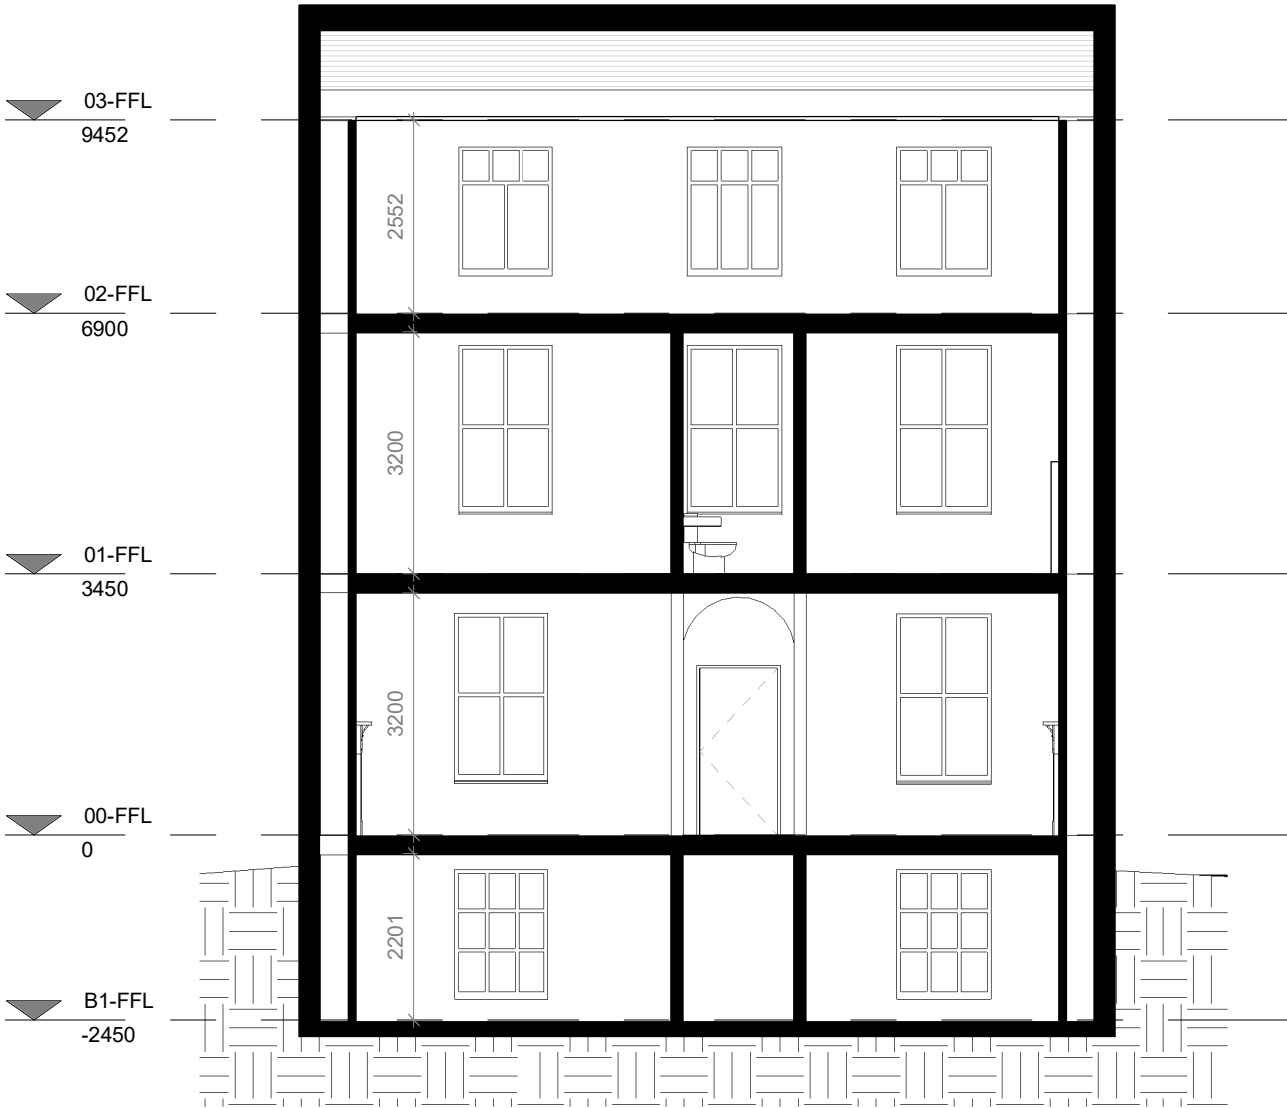

Existing Section A

1 : 100

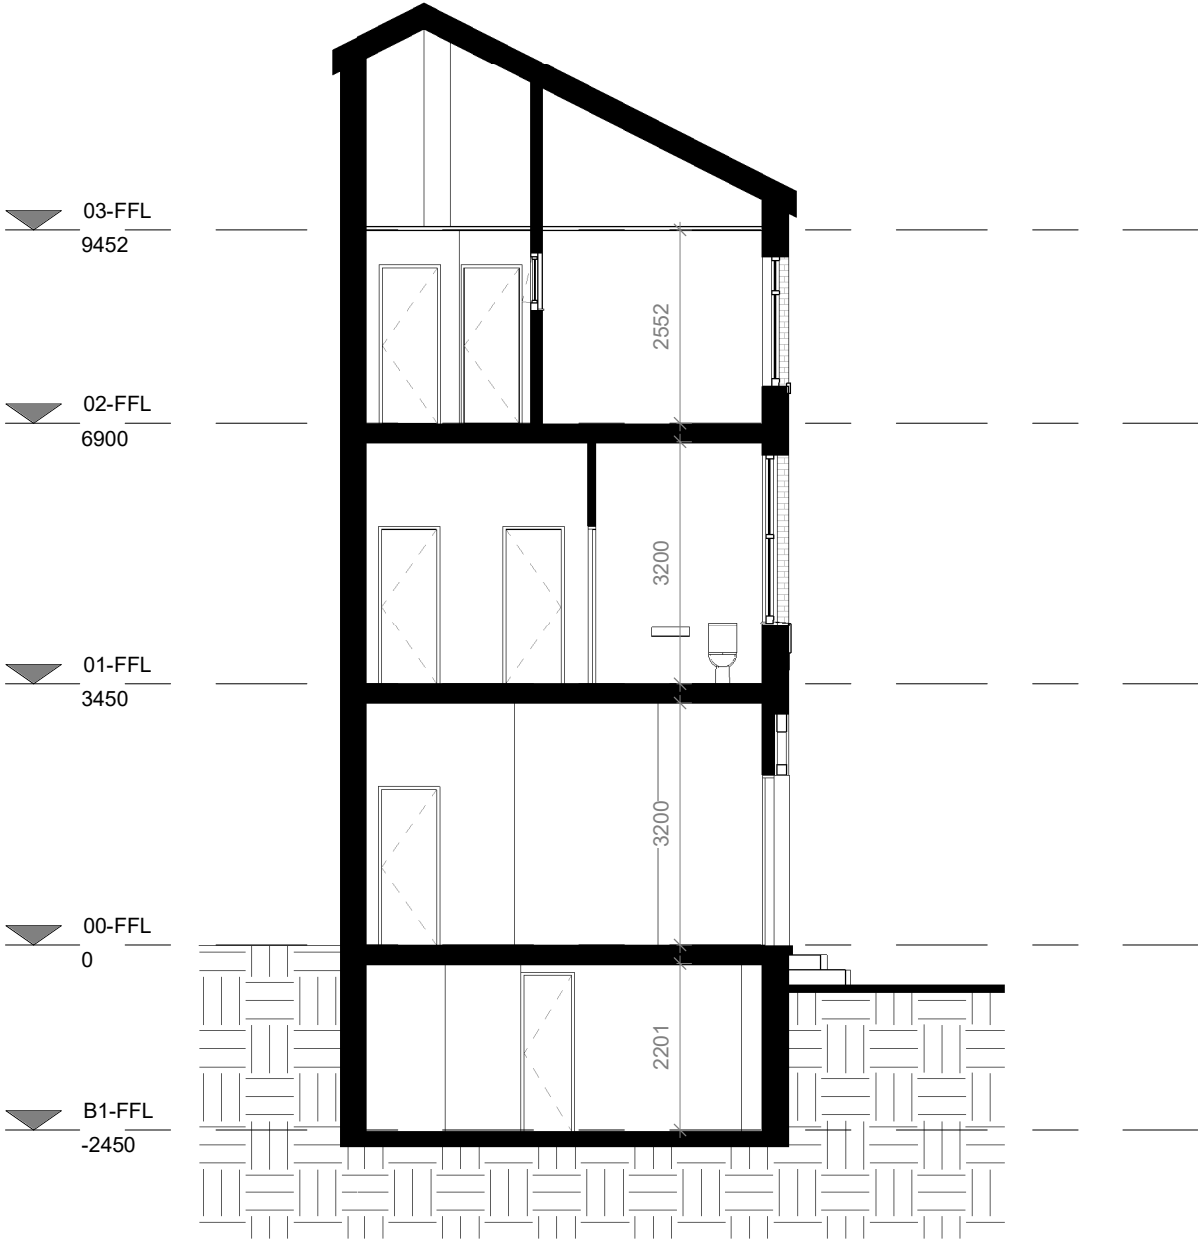

Existing Section B

1 : 100

Project 23 St John Street
Title Existing Sections
Client Zerum

Purpose : For Information	Scale : As indicated@A3	JMA Project Number : 6851
Drawing Number Project - Originator - Volume - Level - Type - Role - Class - Number 6851 -JMA- 01 -ZZ -DR- A- 00 -1001	Status S2	Revision P01