


NOTES:

DO NOT SCALE FROM THIS DRAWING.
VERIFY ALL DIMENSIONS AND SETTING OUT ON SITE.
NOTIFY ANY DISCREPANCIES TO THE ARCHITECT.
FOR STRUCTURAL INFORMATION, REFER TO
STRUCTURAL ENGINEER'S DRAWINGS.
FOR M&E INFORMATION, REFER TO M&E
ENGINEER'S AND SUB-CONTRACTOR'S DRAWINGS.
FOR HEALTH & SAFETY INFORMATION, REFER TO
HEALTH & SAFETY RISK ASSESSMENTS.

0 10 20
m
1:500

- = Building Boundary
- = Proposed Application Boundary

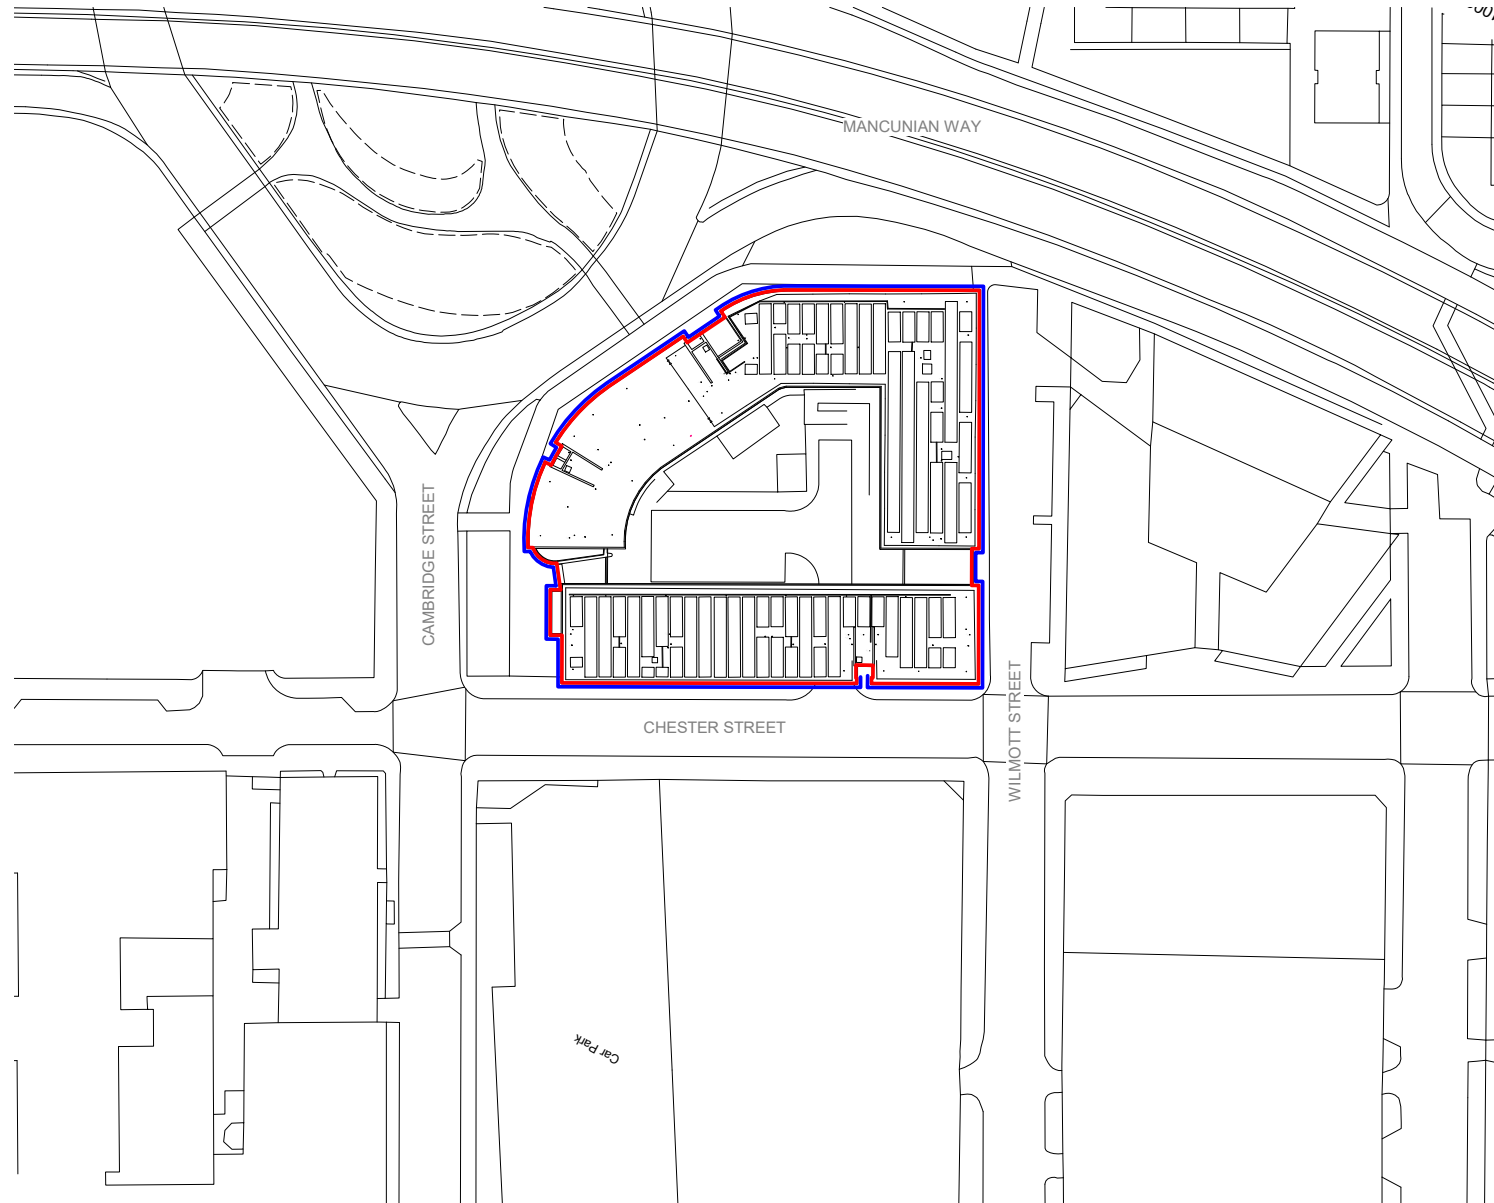

P Site Location Plan
1 : 1250

REVISION: P03 BY: JM CHECKED: APS/JRP DATE: 11/11/2021
Updated to show roof works/layout.

REVISION: P02 BY: APS CHECKED: APS DATE: 05/10/2021
Updated to show existing GA layout.

REVISION: P01 BY: EA CHECKED: APS DATE: 30/09/2021
Planning Issue

CLASSIFICATION
PM_40_40_34 : General arrangement drawings

STATUS
S4a | FOR PLANNING

CLIENT
UNITE STUDENTS

PROJECT
NEW MEDLOCK HOUSE

TITLE
SITE LOCATION PLAN

Hadfield Cawkwell Davidson
Broomgrove Lodge, 13 Broomgrove Rd, Sheffield, S10 2LZ T 0114 266 8181 www.hcd.co.uk

HCD PROJECT NO.		SCALE		REV.	
2020-253		1 : 1250 @ A3		P03	
PROJECT NO.	ORIGINATOR	VOLUME	LEVEL	TYPE	ROLE + NUMBER
20253	HCD	ZZ	XX	DR	A-09-100

C:\temp\20253-HCD-A0-ZZ-M3-A-20-001-Refurb_WS19_john.menendez\22G9Y.rvt | © HCD