




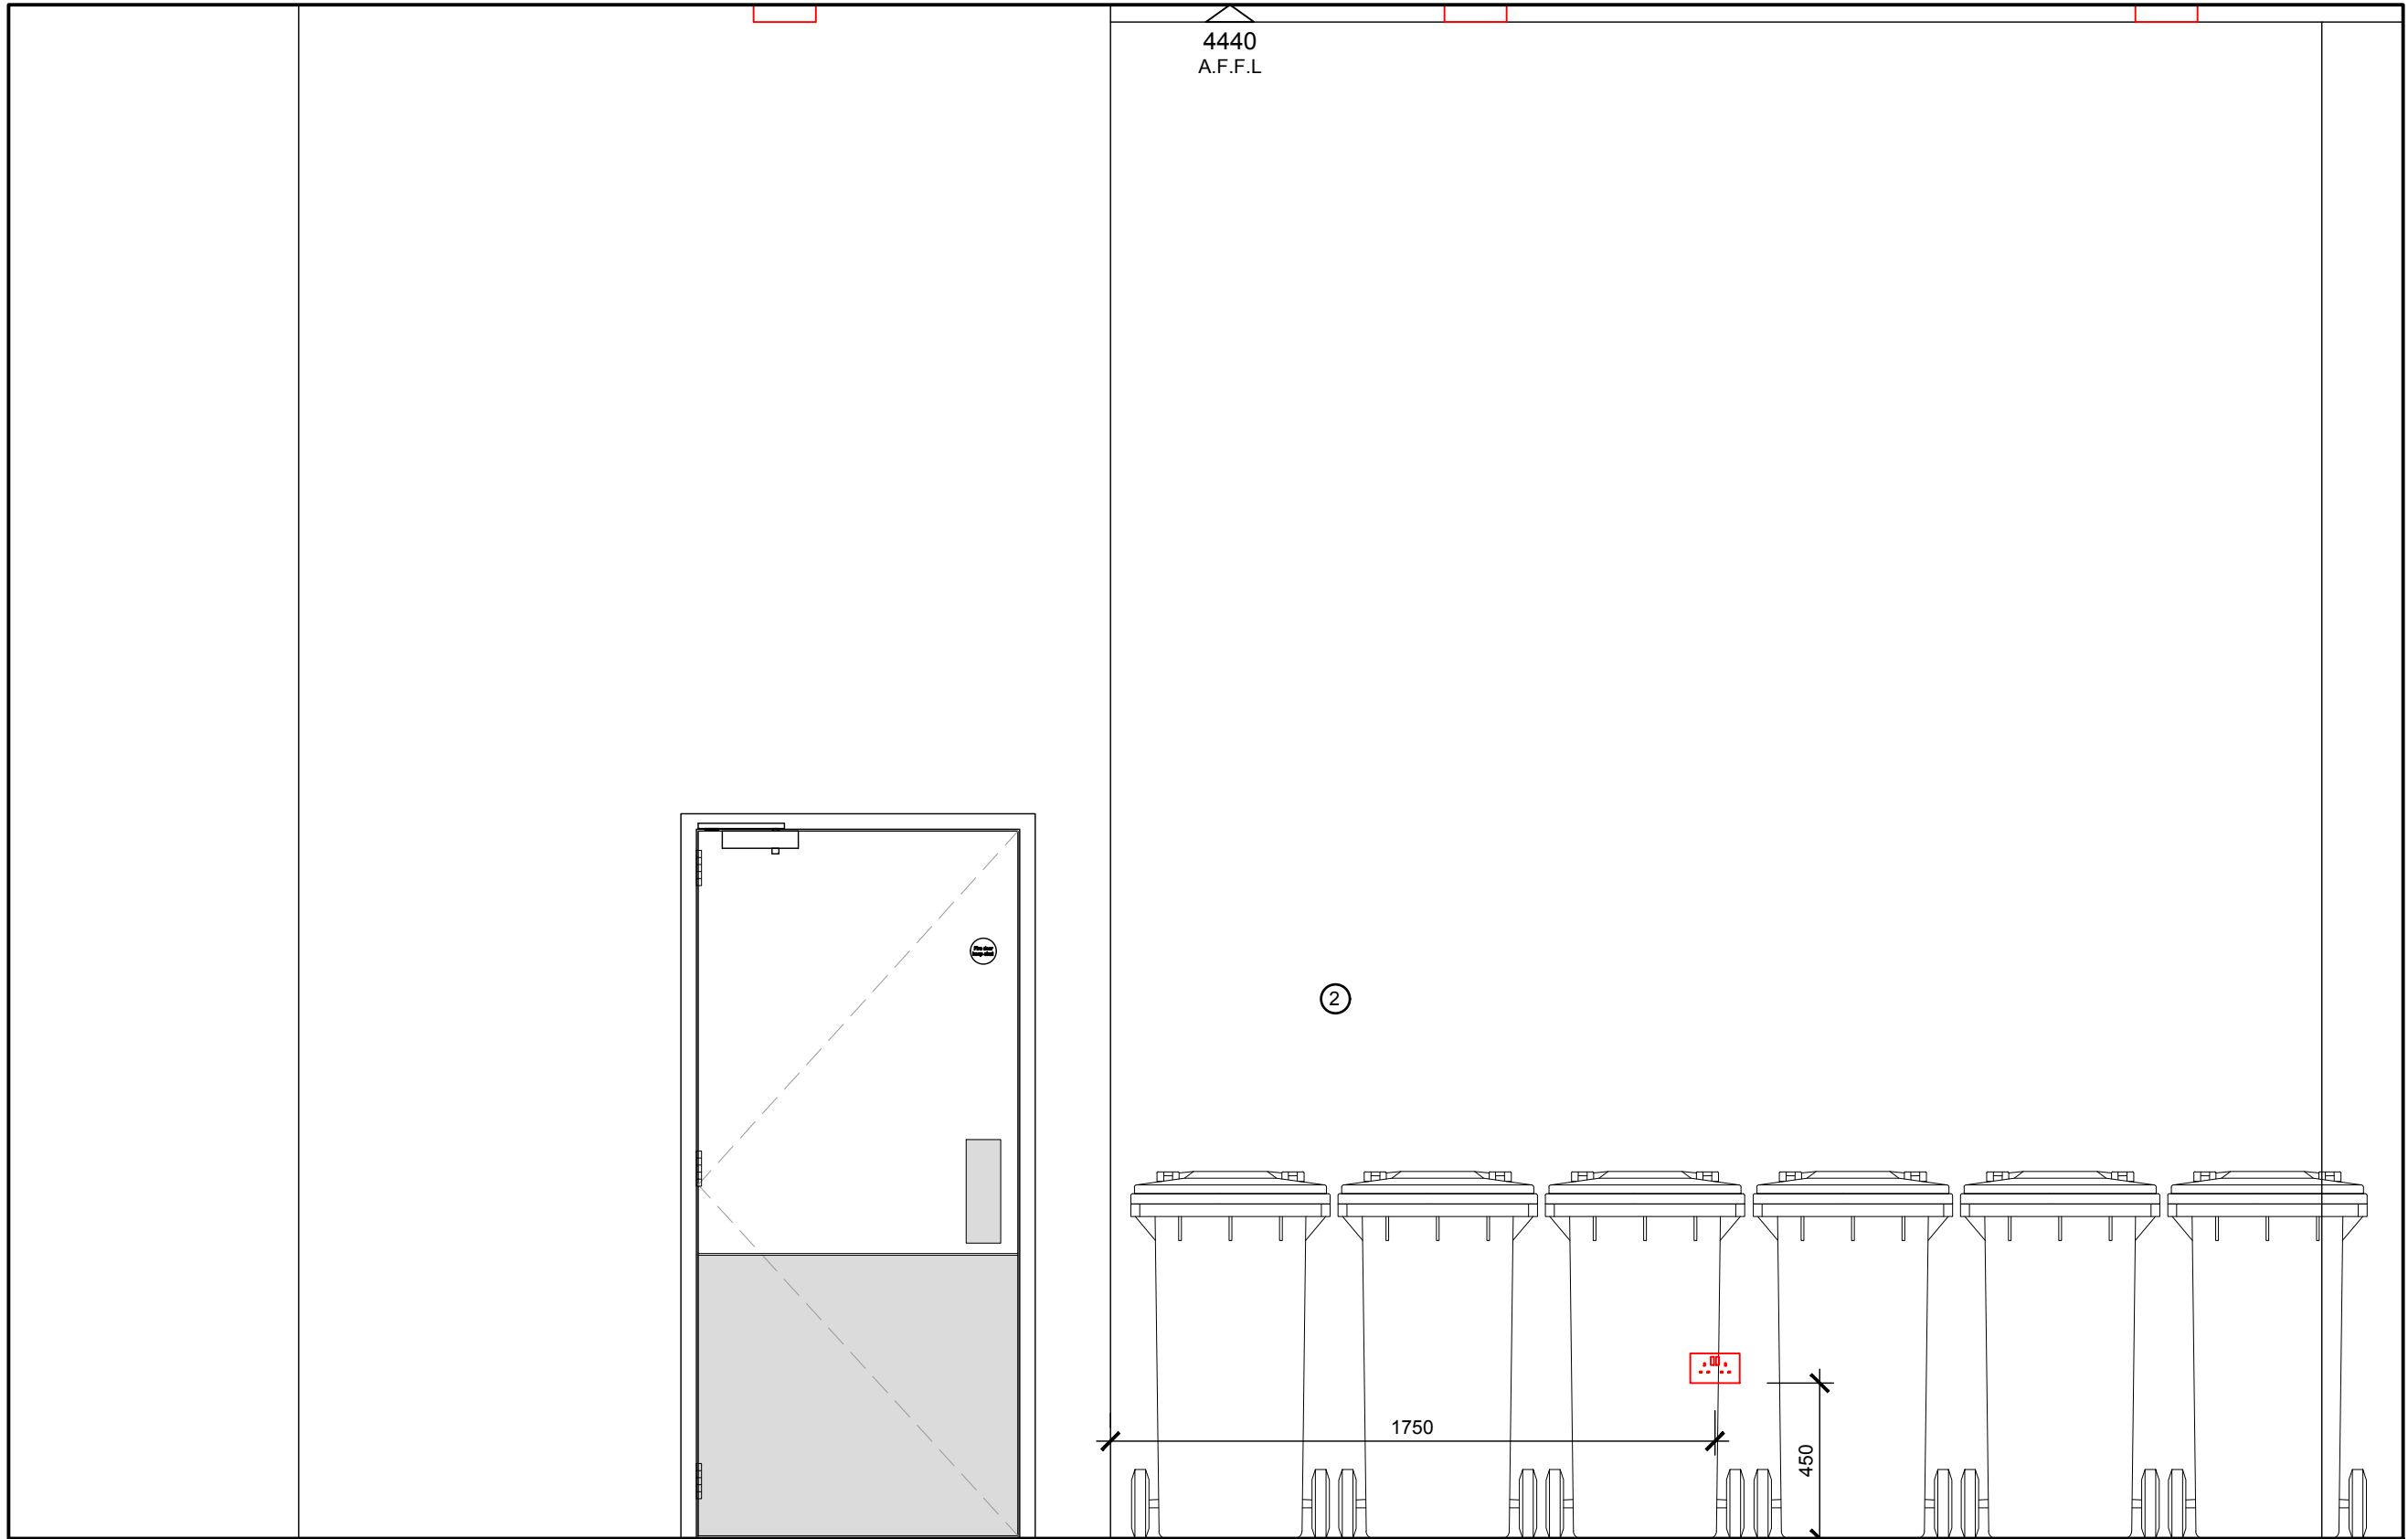


ELEVATION A

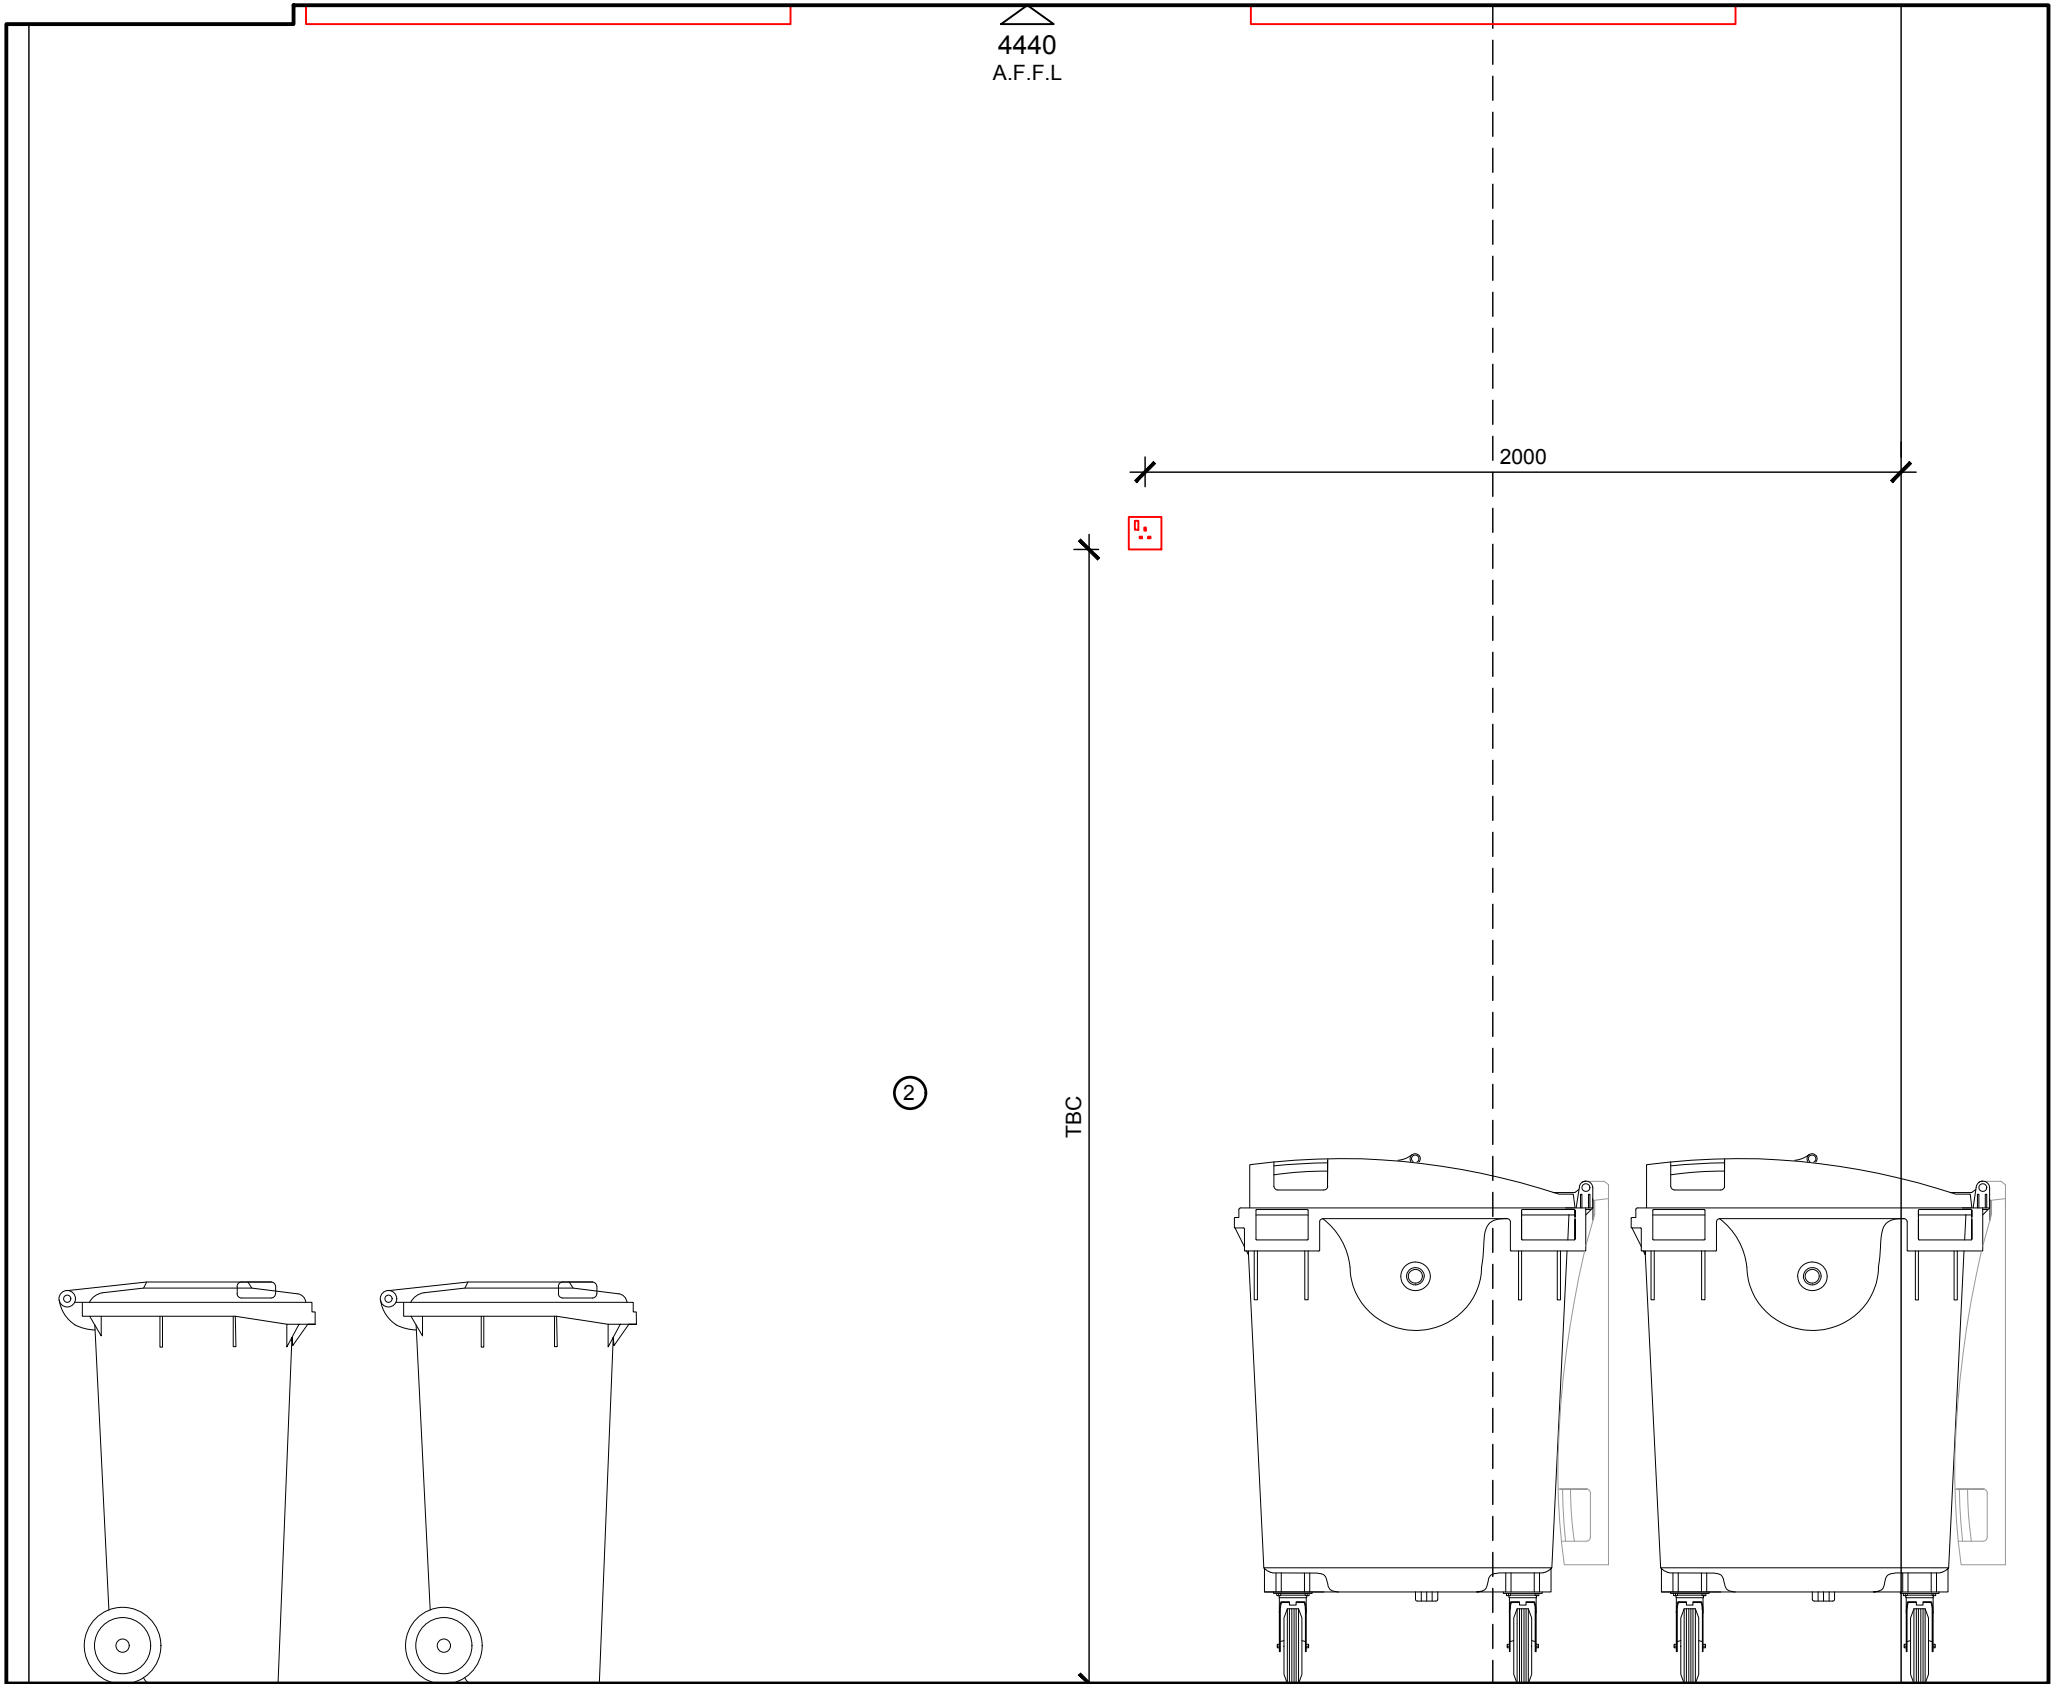

ELEVATION B

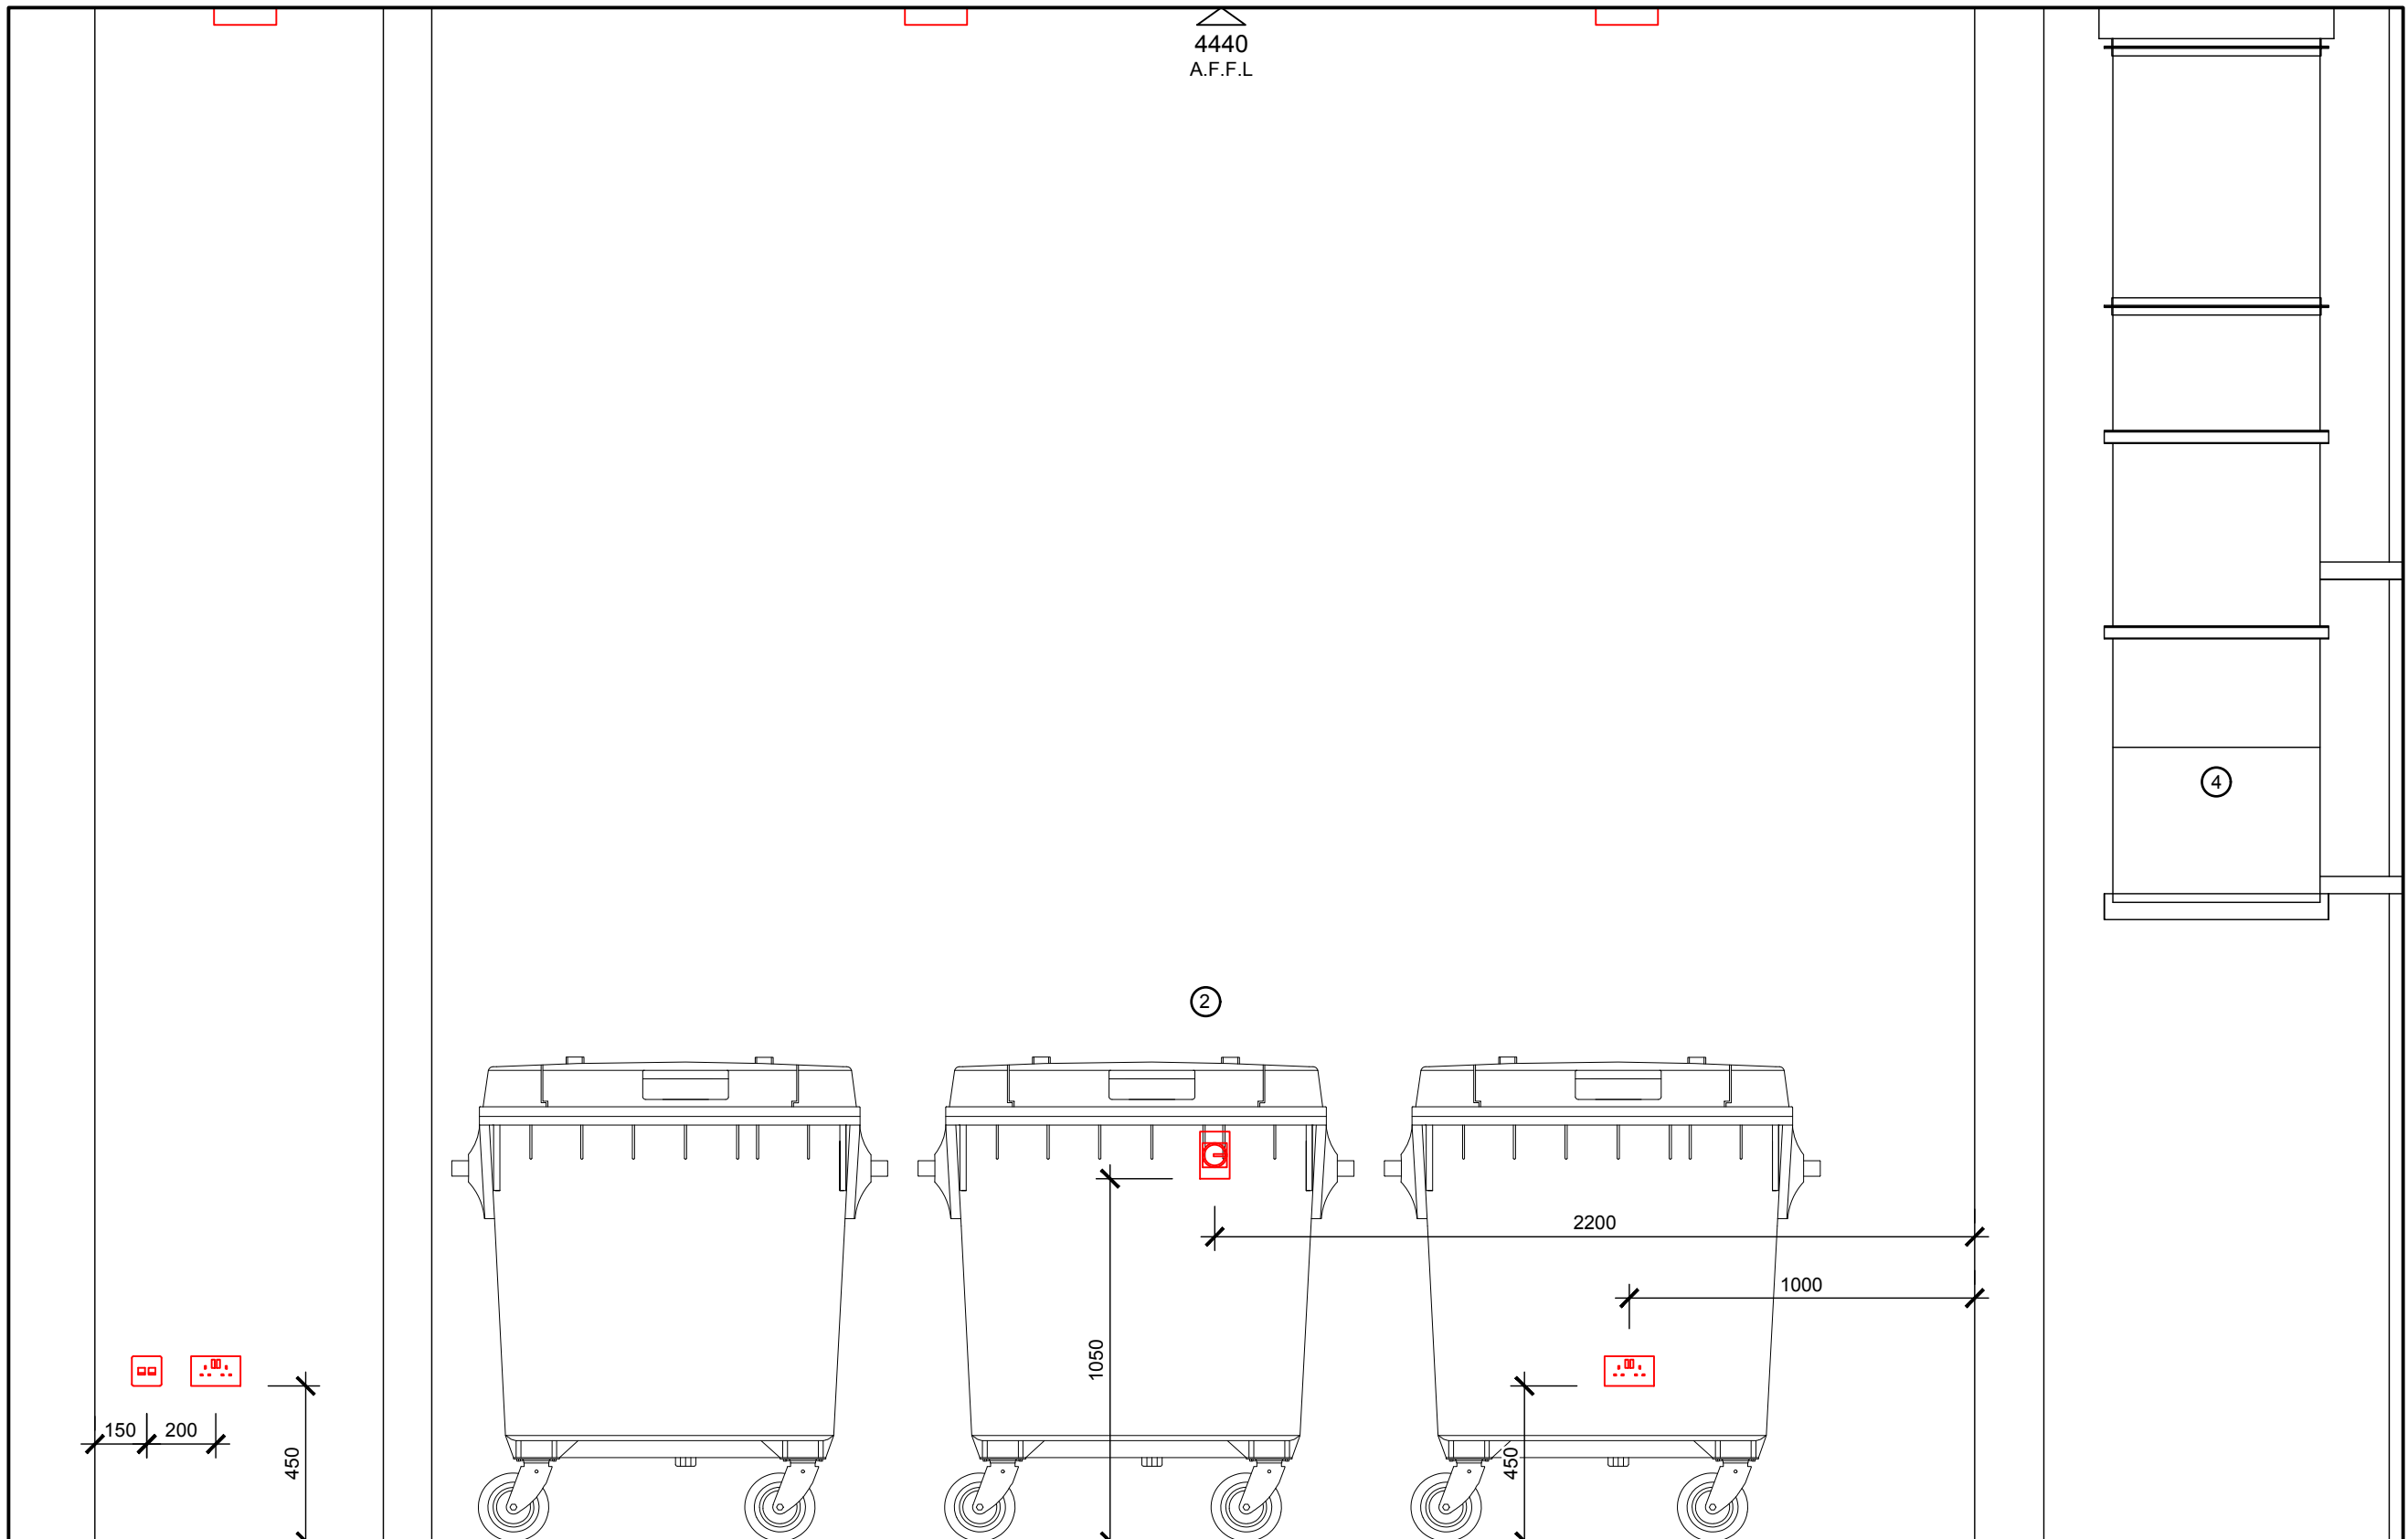

ELEVATION C

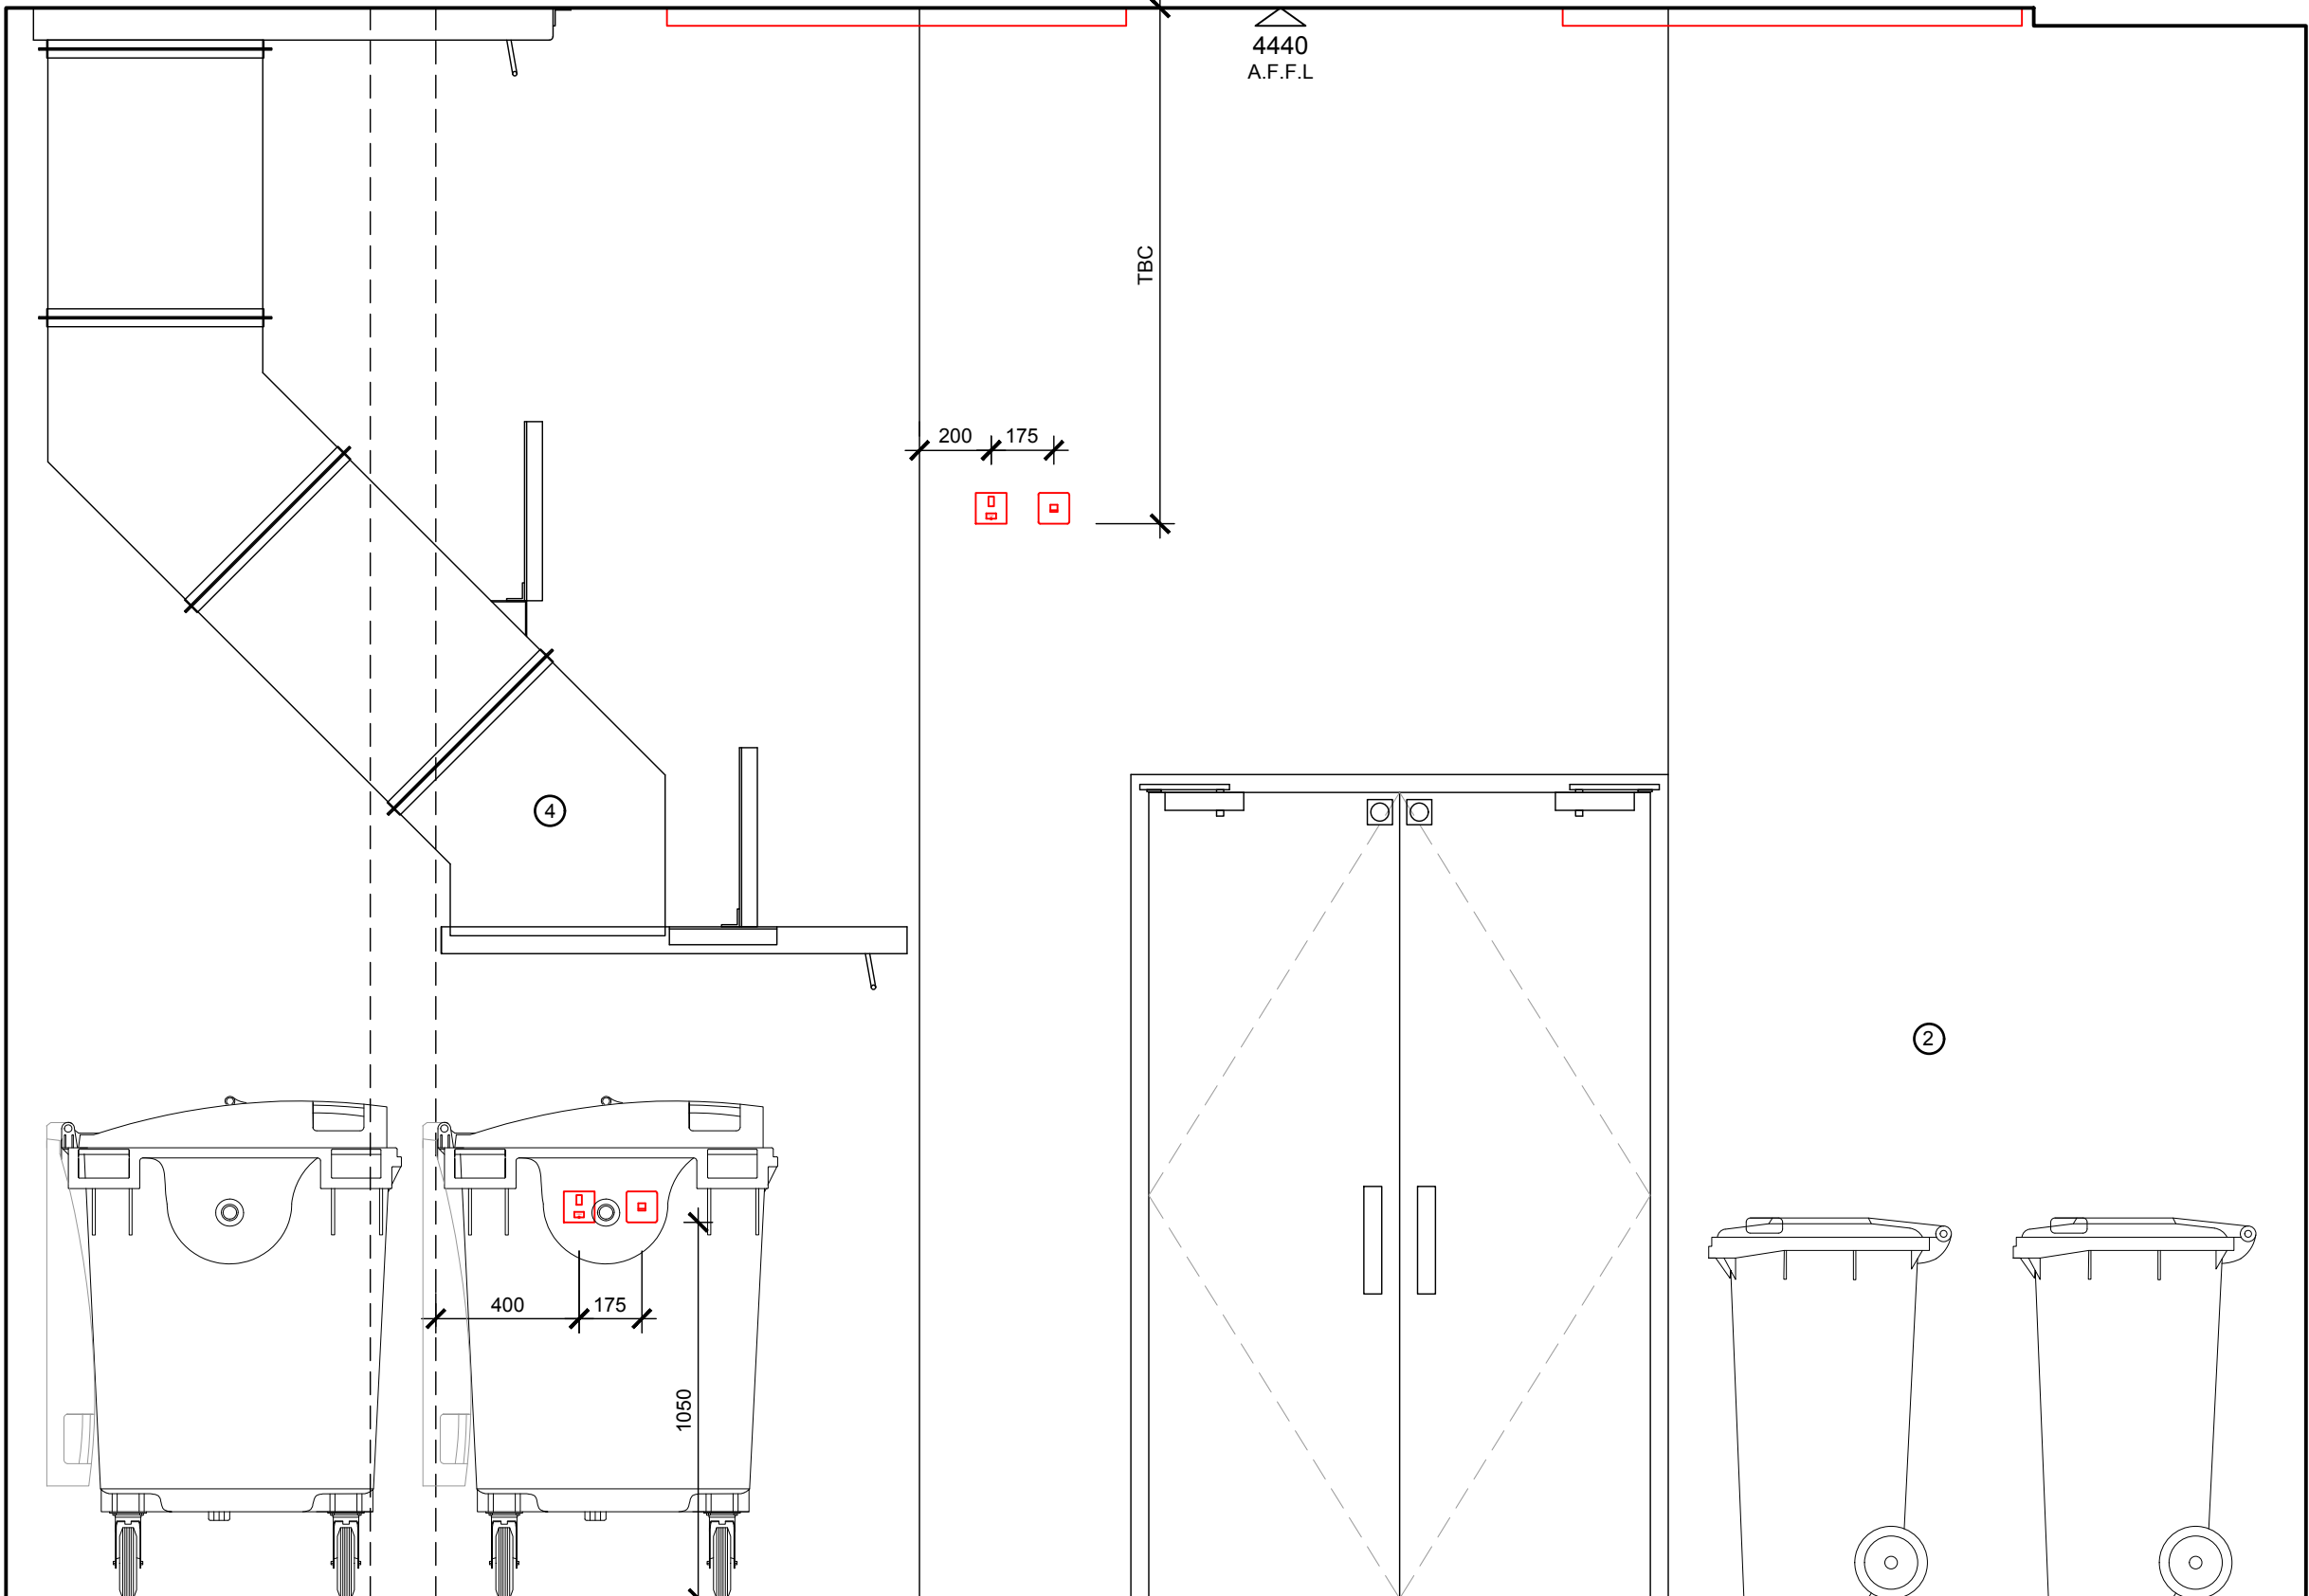

ELEVATION D

NOTES:	
THIS DRAWING SHOULD BE READ IN CONJUNCTION WITH THE LATEST LRW L(20) SERIES GENERAL ARRANGEMENT DRAWINGS. DRAWING AND SPECIFICATIONS TO BE READ IN CONJUNCTION WITH DALATA GENERAL WORKS REQUIREMENTS DOCUMENT.	
FOR FLOOR, SKIRTING, WALL AND CEILING FINISHES REFER TO L(43) DRAWING SERIES FOR SPECIFICATIONS.	
ALL DRAWINGS AND SPECIFICATIONS ARE SUBJECT TO DALATA APPROVAL.	
	RED LINE INDICATES PLYWOOD PATTERNS

SPECIFICATION KEY - STAFF CANTEN	
ITEM SPECIFICATION	
FINISHES	
	FLOOR - VINYL
	WALL - PAINT
	CEILING - 600x600mm CEILING TILES
FURNITURE	
	TABLE - TBC BY DALATA
	CHAIR - TBC BY DALATA
	CHAIR - TBC BY DALATA
	INSECT KILLER
	RECYCLE BINS
	CHILLED WATER DISPENSER
	HOT BEVERAGES VENDING MACHINE - TBC BY DALATA
	CHILLED CANS & BOTTLES VENDING MACHINE - TBC BY DALATA
	CONFECTIONARY VENDING MACHINE - TBC BY DALATA
	CHILLED FOOD VENDING MACHINE - TBC BY DALATA
	SINGLE DOOR UPRIGHT REFRIGERATED CABINET
	PUSH BUTTON WATER BOILER
	UNDERCOUNTER DISHWASHER
	L-SHAPED WORKTOP WITH CURBGRIDS UNDER
	INSET SINK UNIT
	MICROWAVE OVENS
	VERSICARTE MOBILE FOOD SERVICE COUNTER
	WALL MOUNTED TELEVISION

CEILING LEGEND:	
	600x600mm RECESSED FLAT PANEL LED LUMINAIRE
	SURFACE MOUNTED STEEL BONDED LED LUMINAIRE WITH POLYCARBONATE DIFFUSER
	LED RECESSED DOWNLIGHT
	RECESSED EMERGENCY DOWNLIGHT
	MOTION SENSOR
	VRF INDOOR UNIT
	SMOKE DETECTOR
	SMOKE DETECTOR/SOUNDER
	HEAT SENSOR/SOUNDER
	MULTI SENSOR/SOUNDER
	ACCESS HATCH

ELECTRICAL LEGEND:	
NOTE: ASB TO REVIEW AND CONFIRM LOCATIONS OF ANY MECHANICAL AND ELECTRICAL FIXTURES AND FITTINGS APPLICABLE TO THIS ROOM.	
	LINE INDICATES DADO TRUNING IN PLAN
	DOUBLE SWITCHED SOCKET
	SINGLE SWITCHED SOCKET
	SINGLE LOCKABLE CLEANERS SOCKET
	1 GANG 1 WAY LIGHT SWITCH
	DOUBLE POLE SWITCH
	UNSWITCHED FUSE SPUR
	SWITCHED FUSE SPUR
	ROTARY ISOLATOR
	DATA POINT
	COAX POINT
	PANIC ALARM
	DOA TOILET FLASHING BEACON
	FAIL SAFE OPEN DEVICE, WALL MOUNTED GREEN BREAK GLASS TYPE
	PUSH BUTTON TO OPEN MANUAL EGRESS DOOR RELEASE SWITCH
	MANUAL CALL POINT
	DISTRIBUTION BOARD
	INTERFACE UNIT
	OVERDOOR INDICATOR

GENERAL NOTES:

ALL DIMENSIONS ARE TO BE CHECKED ON SITE WITH ANY DISCREPANCIES REPORTED TO THE ARCHITECT PRIOR TO THE WORKS BEING CARRIED OUT.

ALL WORKS ARE TO BE IN ACCORDANCE WITH THE PLANNING APPROVAL AND ANY SUBSEQUENT APPROVED LOCAL AUTHORITY PLANNING CORRESPONDENCE INCLUDING DRAWINGS, DOCUMENTS AND REPORTS.

ALL WORKS ARE TO COMPLY WITH THE BUILDING REGULATIONS, BRITISH STANDARDS, CODE OF PRACTICE, AND ANY LOCAL STATUTORY REQUIREMENTS.

ALL WORKS ARE TO COMPLY WITH CURRENT HEALTH AND SAFETY LEGISLATION, H.S.E. RECOMMENDATIONS/GUIDANCE AND THE CURRENT C.D.M. REGULATIONS.

THIS DRAWING IS TO BE READ IN CONJUNCTION WITH LEACH RHODES WALKER ARCHITECTS GENERAL ARRANGEMENT (L CODE) DRAWINGS, TOGETHER WITH RELEVANT DETAILED (A CODE) DRAWINGS AND SPECIFICATIONS.

FOR ALL STRUCTURAL WORKS REFER TO THE STRUCTURAL ENGINEERS INFORMATION.

FOR ALL MECHANICAL AND ELECTRICAL WORKS REFER TO THE MECHANICAL AND ELECTRICAL ENGINEERS INFORMATION.

FOR ALL ABOVE GROUND DRAINAGE WORKS REFER TO THE PUBLIC HEALTH ENGINEERS INFORMATION.

ALL PRODUCTS SPECIFIED ARE TO BE INSTALLED STRICTLY IN ACCORDANCE WITH THE MANUFACTURERS RECOMMENDATIONS, SPECIFICATION AND DETAILS.