

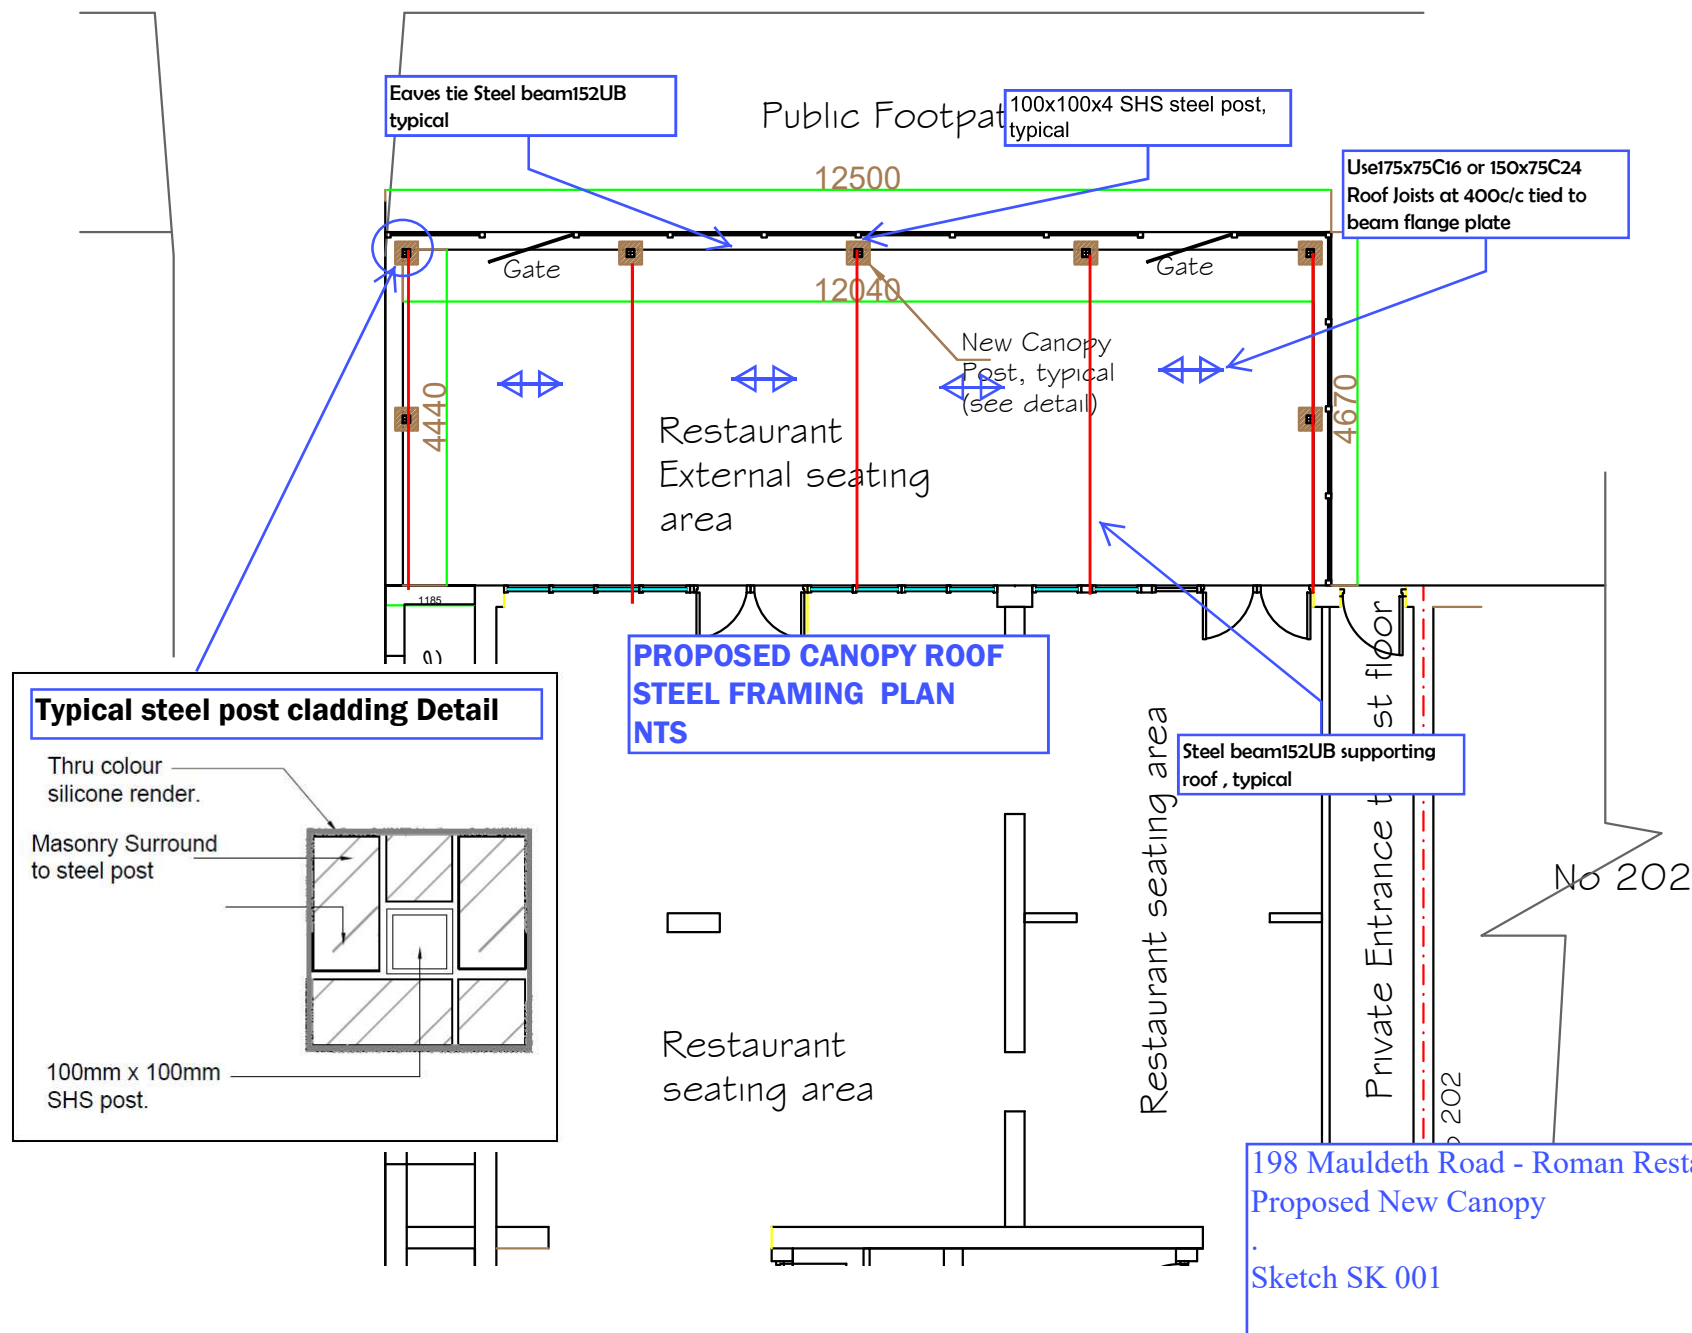
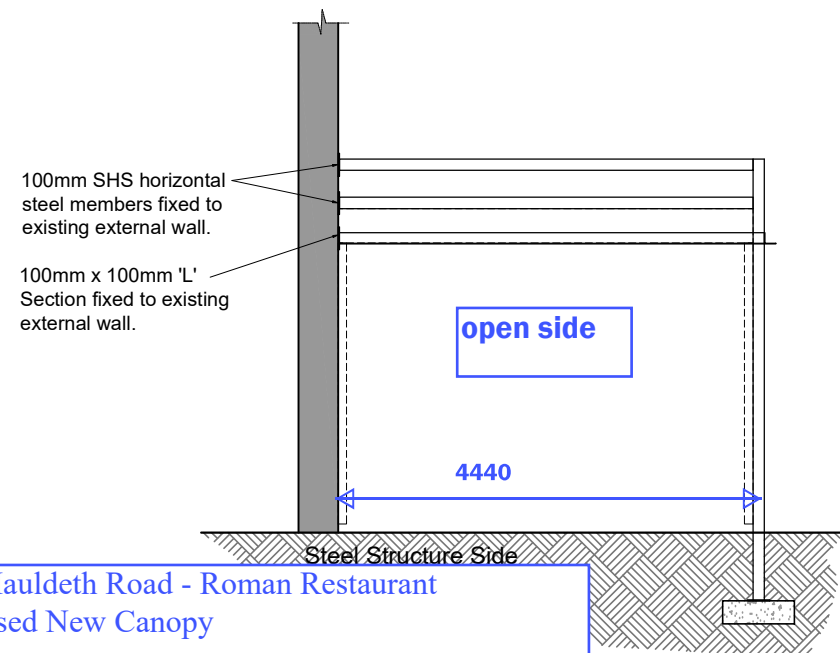


1

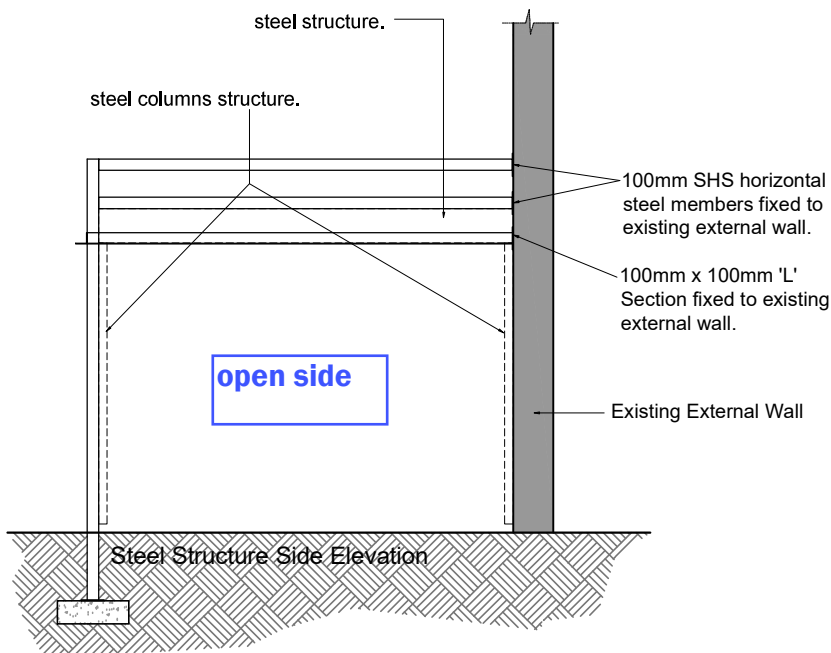


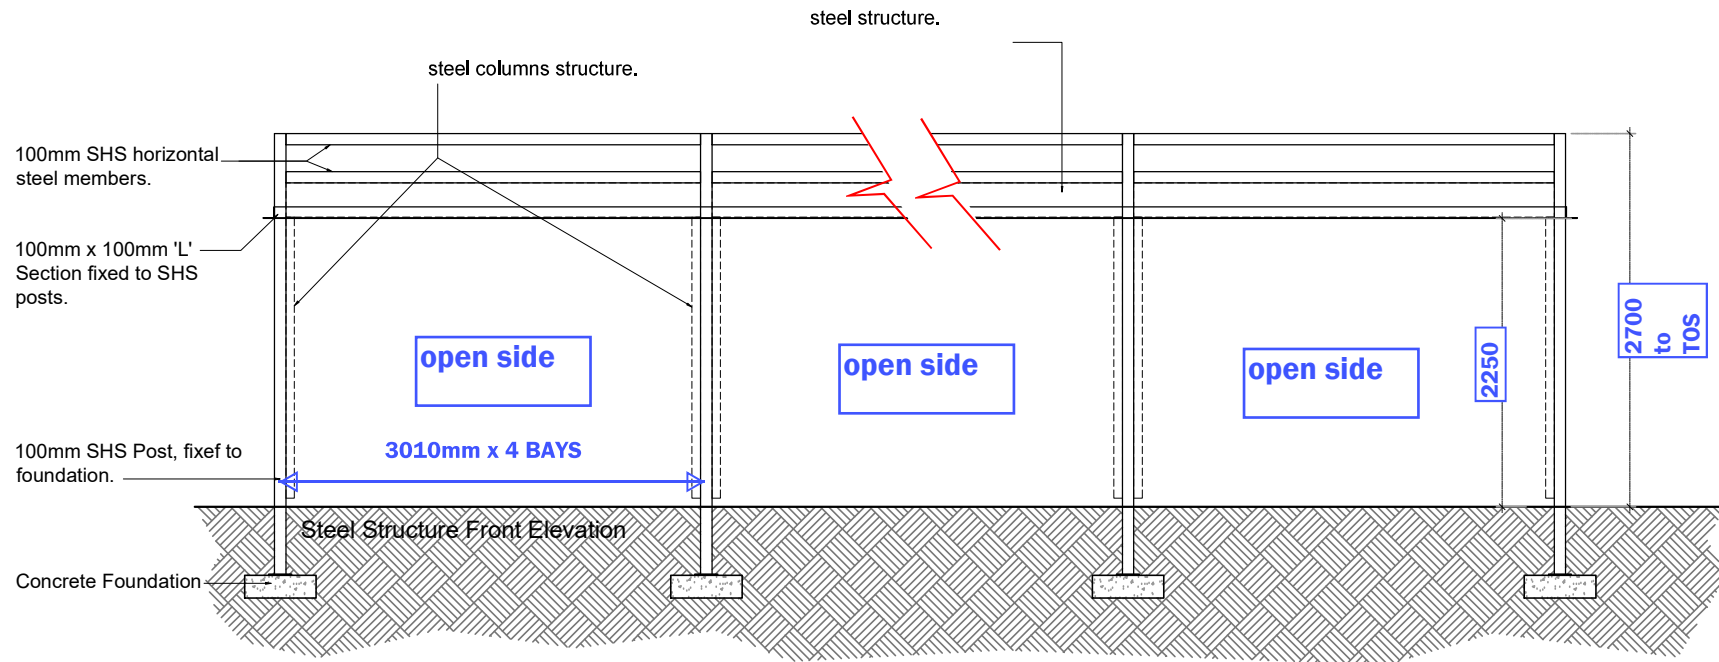

198 Mauldeth Road - Roman Restaurant
Proposed New Canopy

Sketch SK 002

Scale NTS

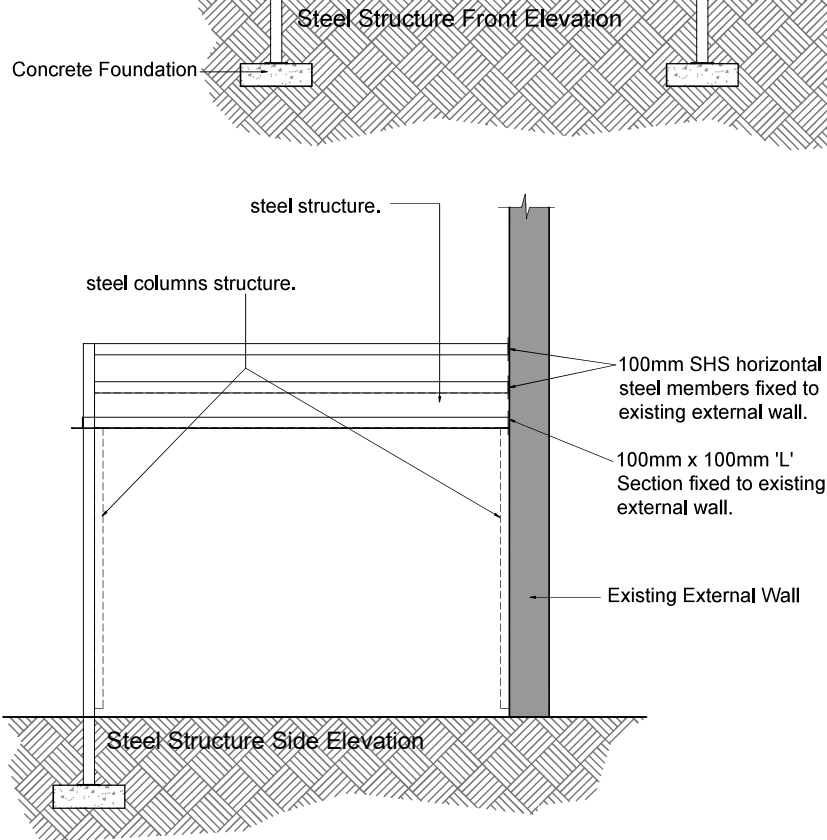



198 Mauldeth Road - Roman Restaurant
Proposed New Canopy

Sketch SK 003

Scale NTS

100mm SHS horizontal steel members fixed to existing external wall.

100mm x 100mm 'L' Section fixed to existing external wall.

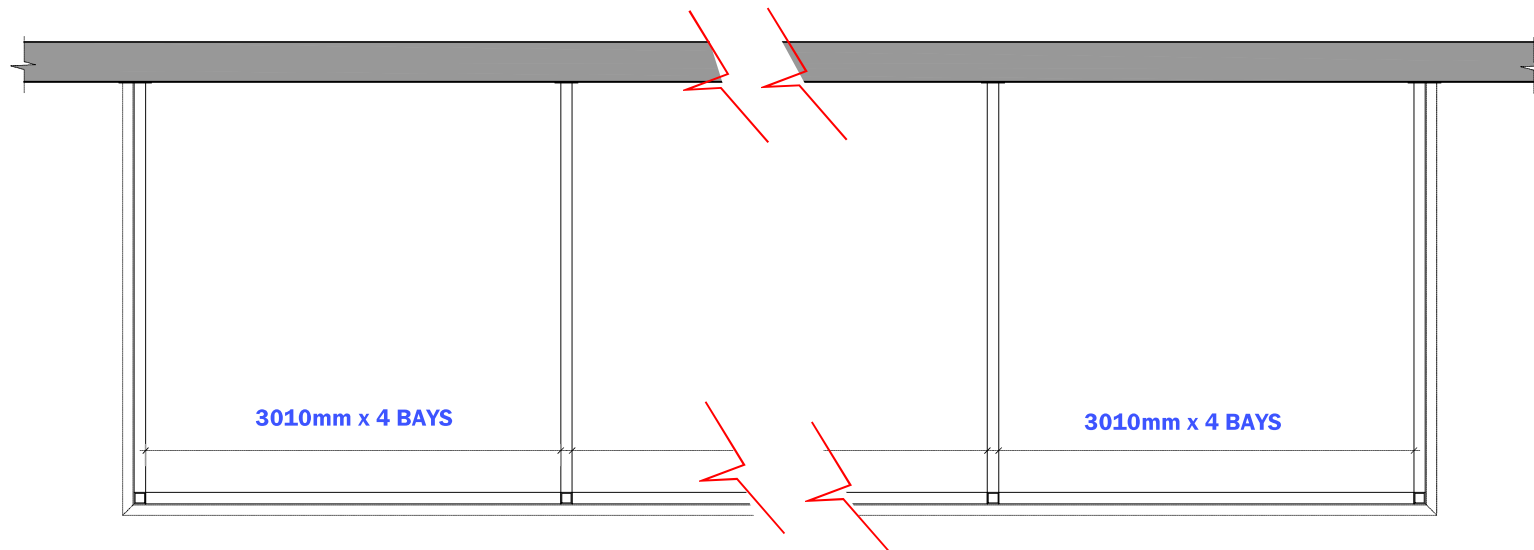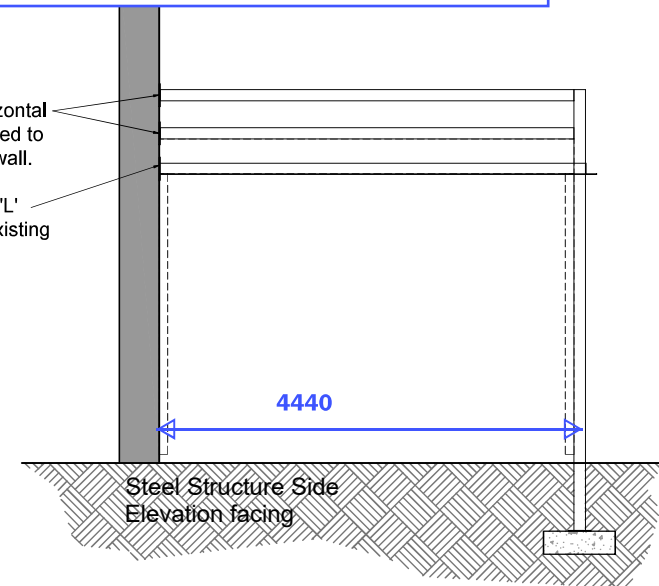

Steel Structure Plan