




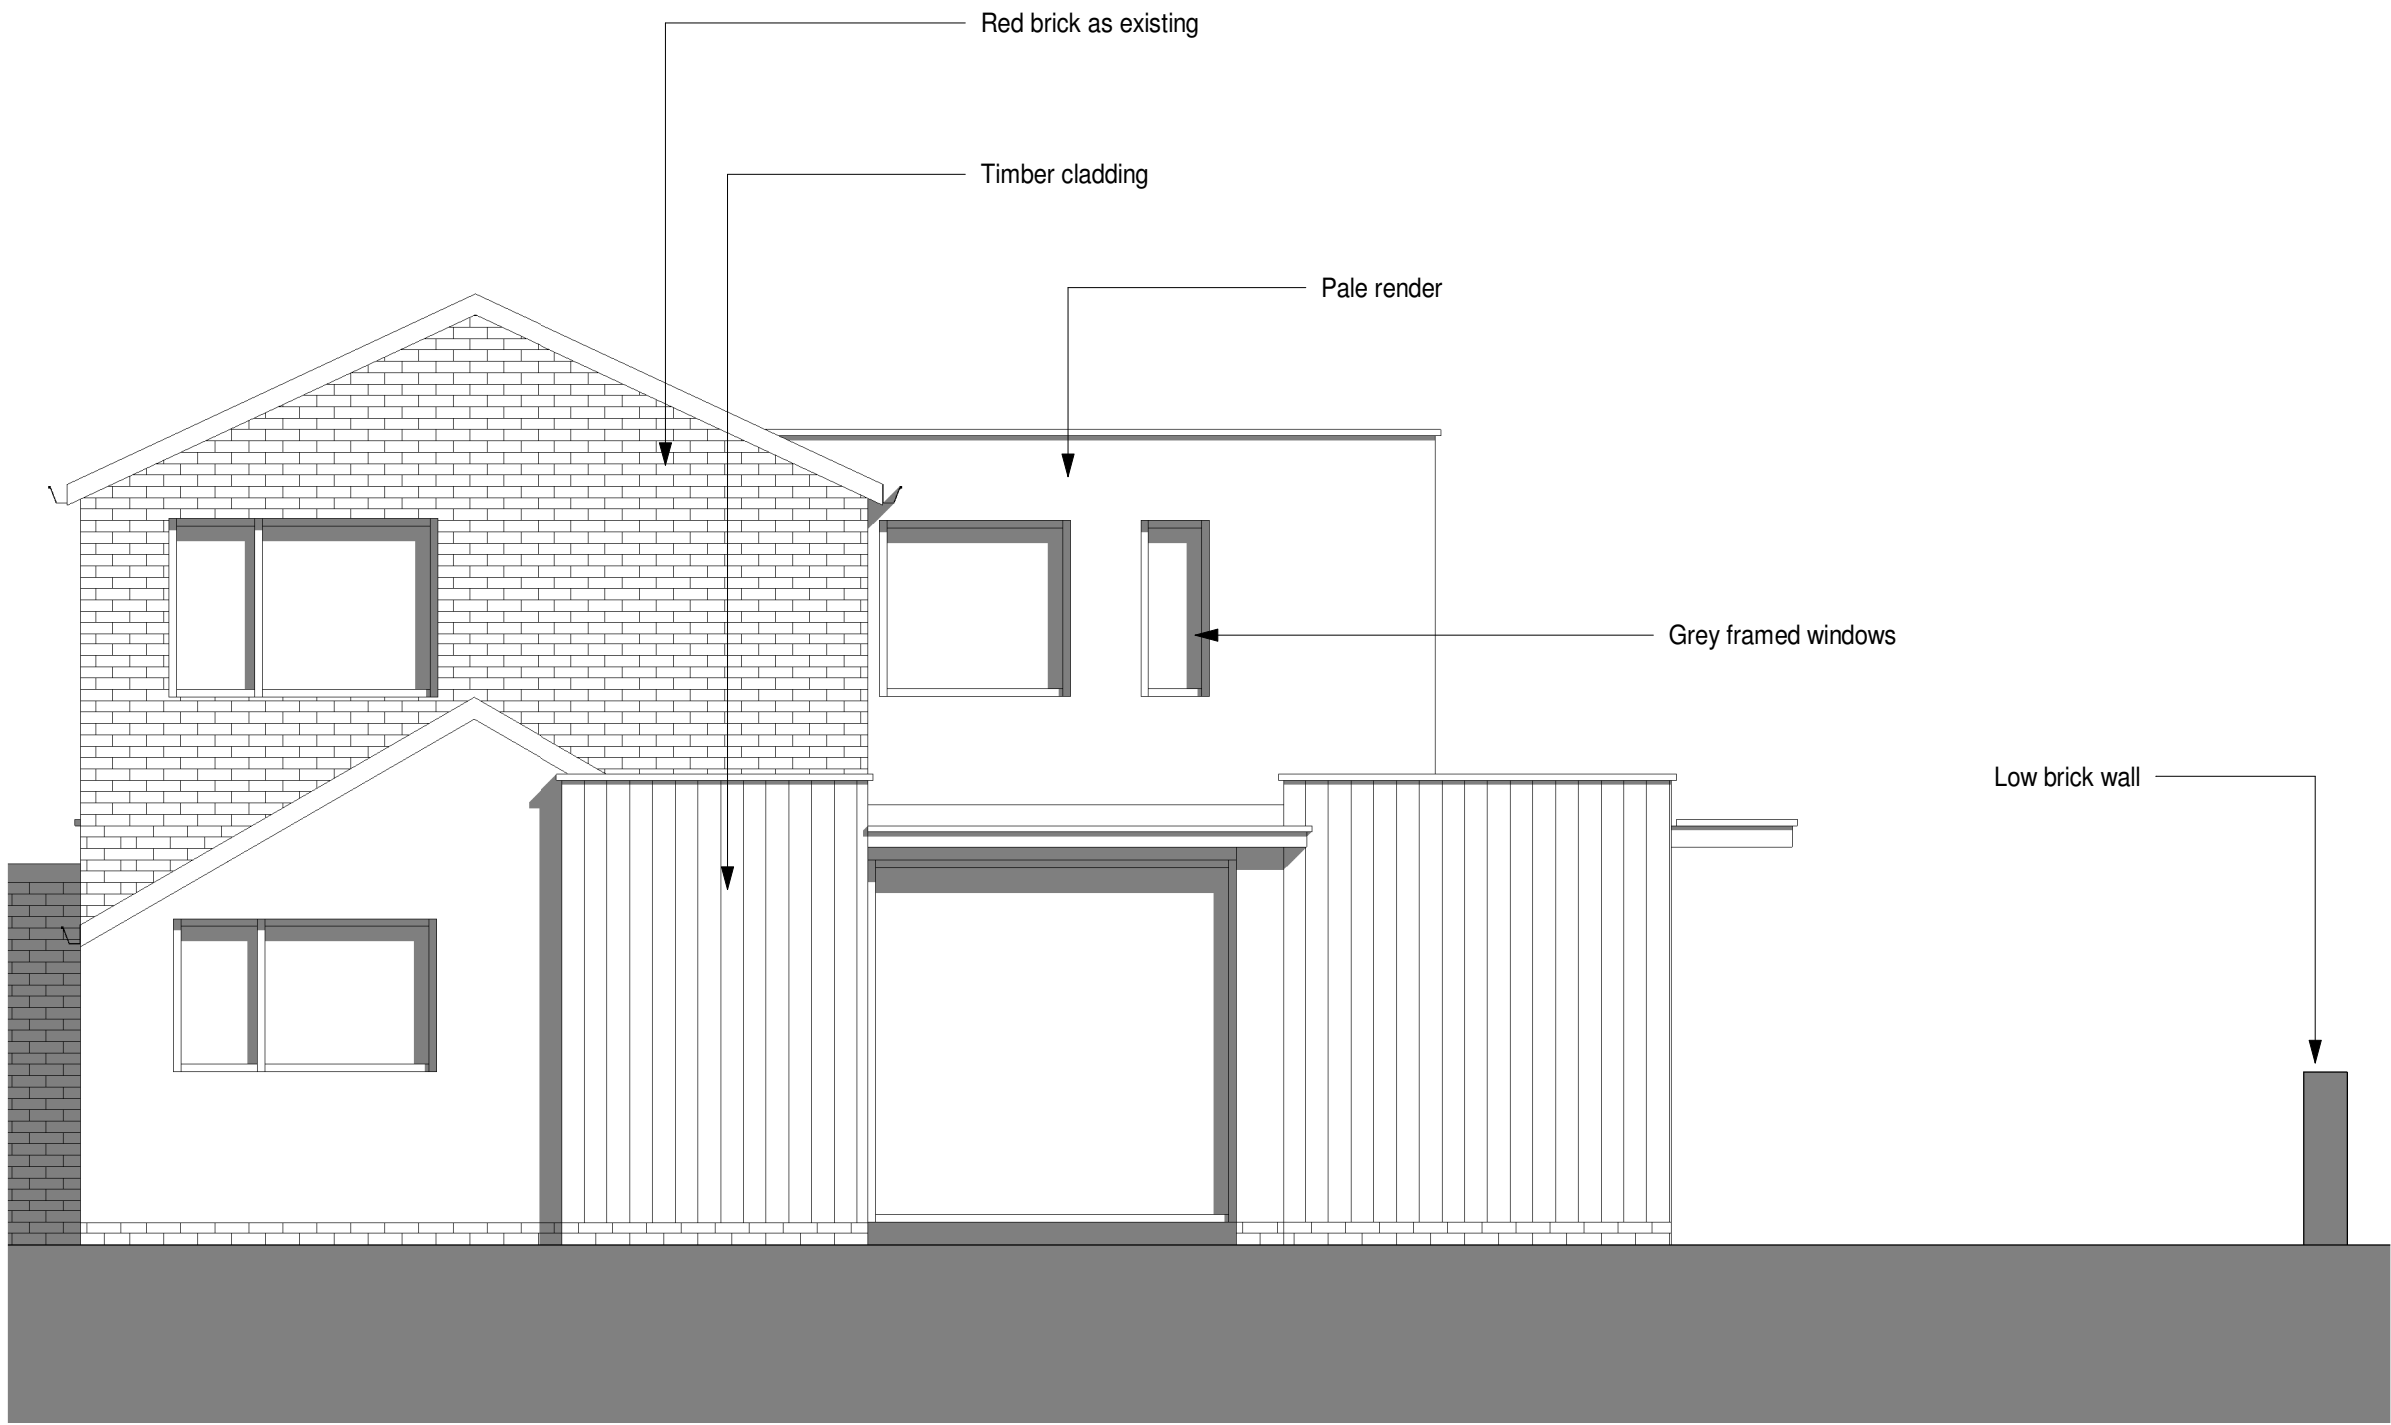


Proposed Elevation South
1 : 50

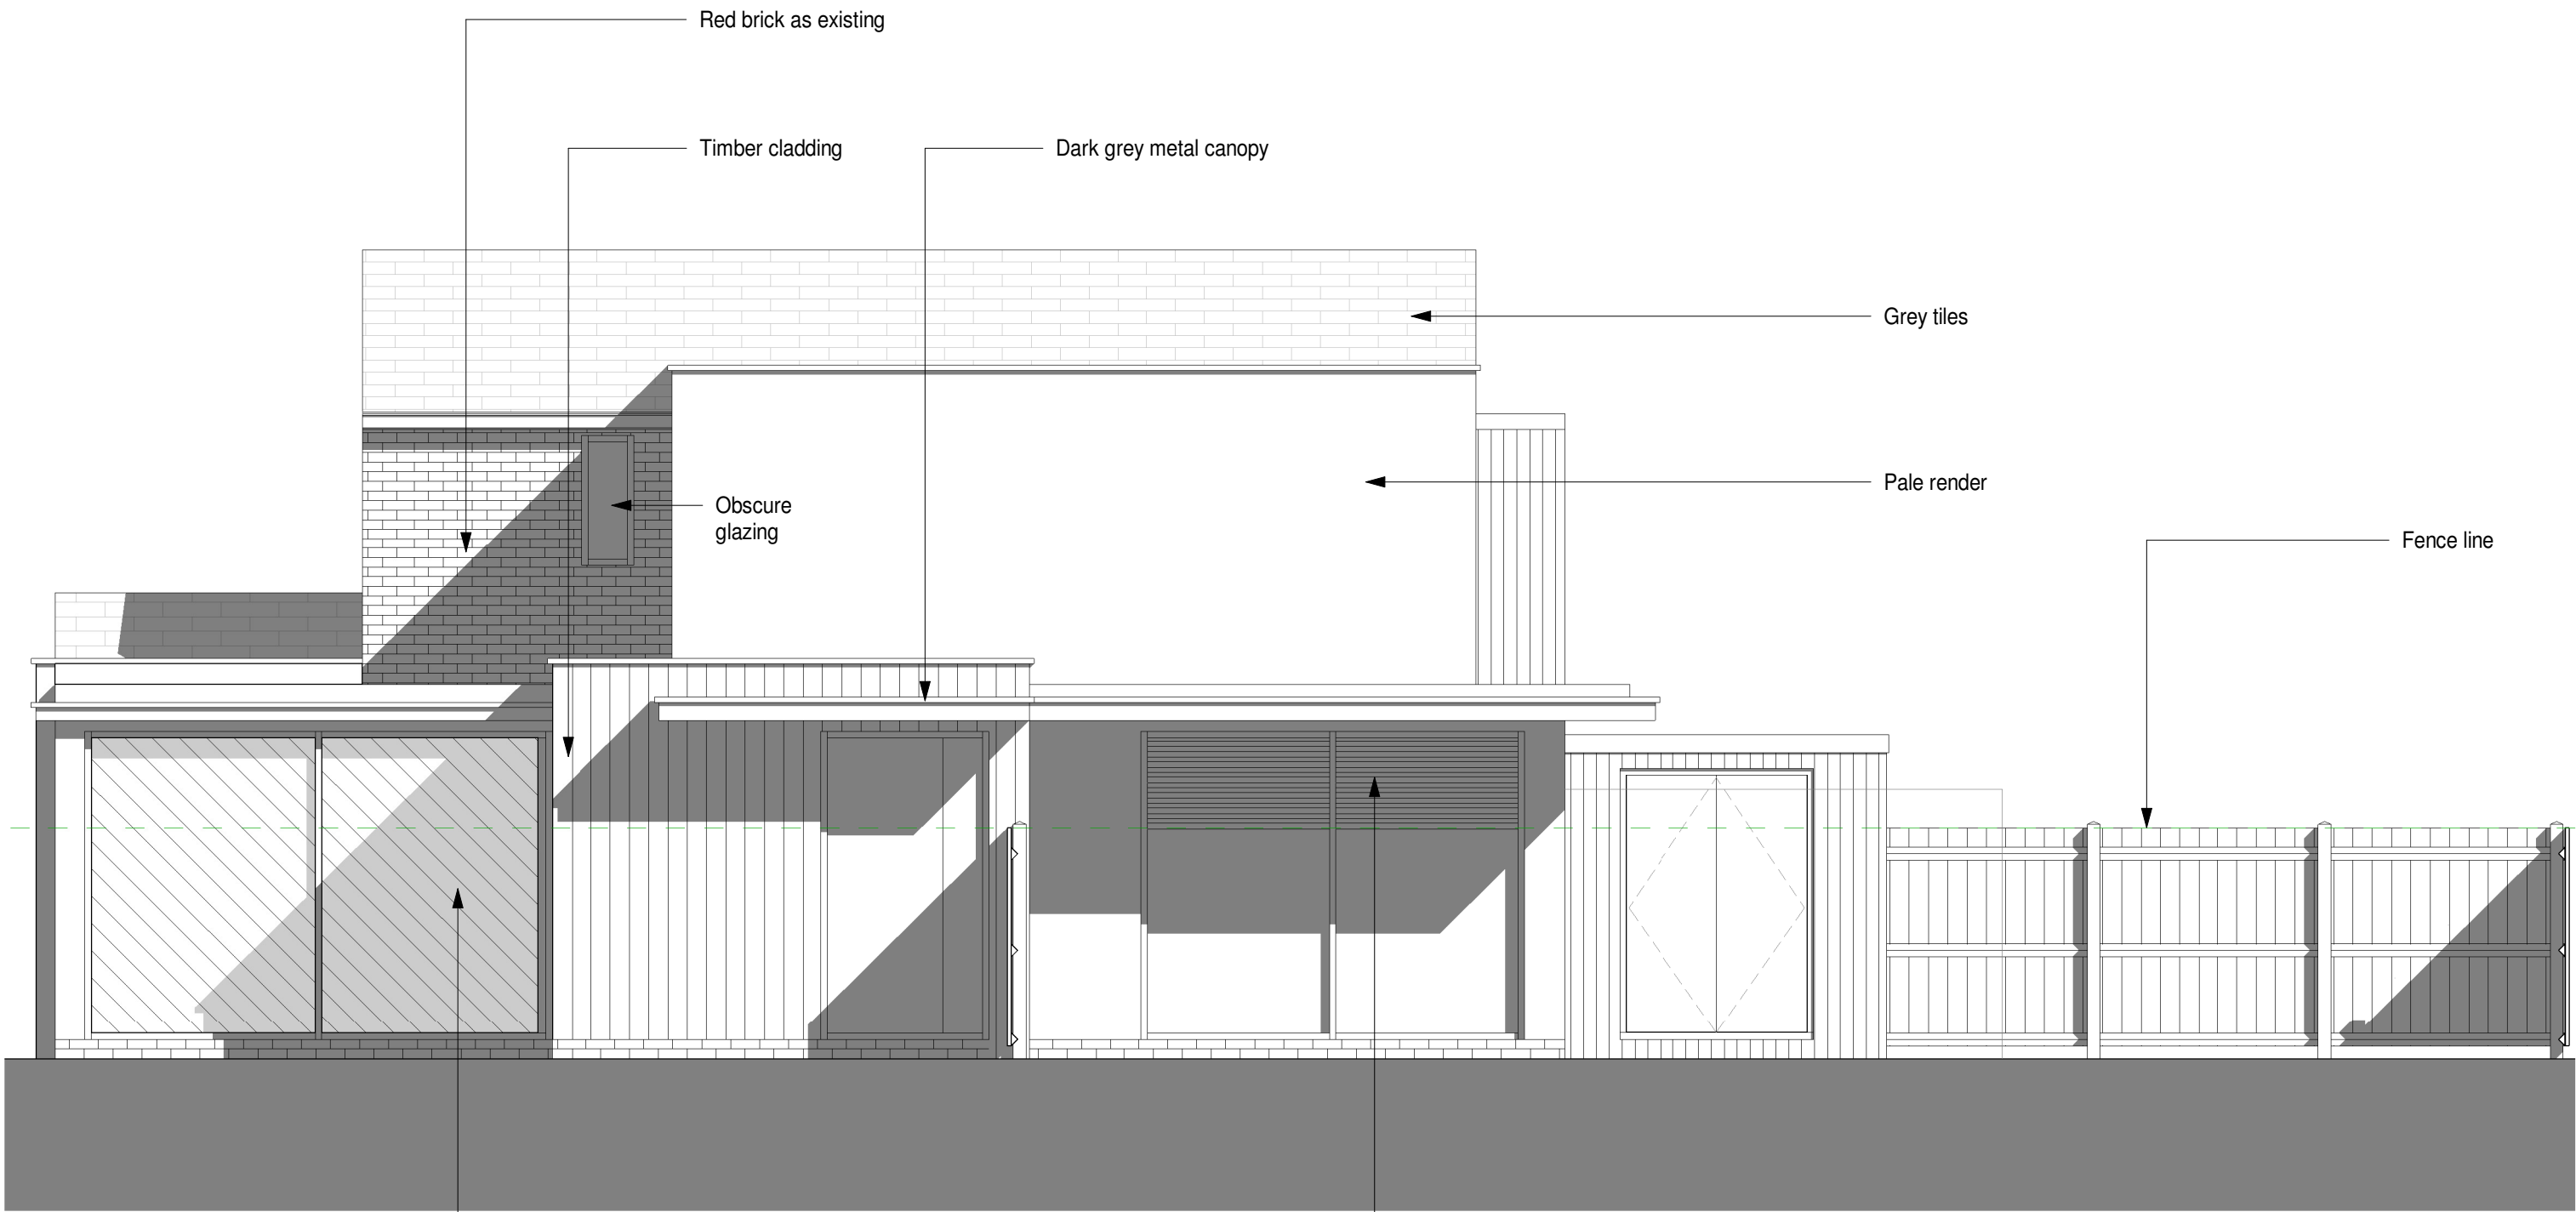

Proposed Elevation East
1 : 50

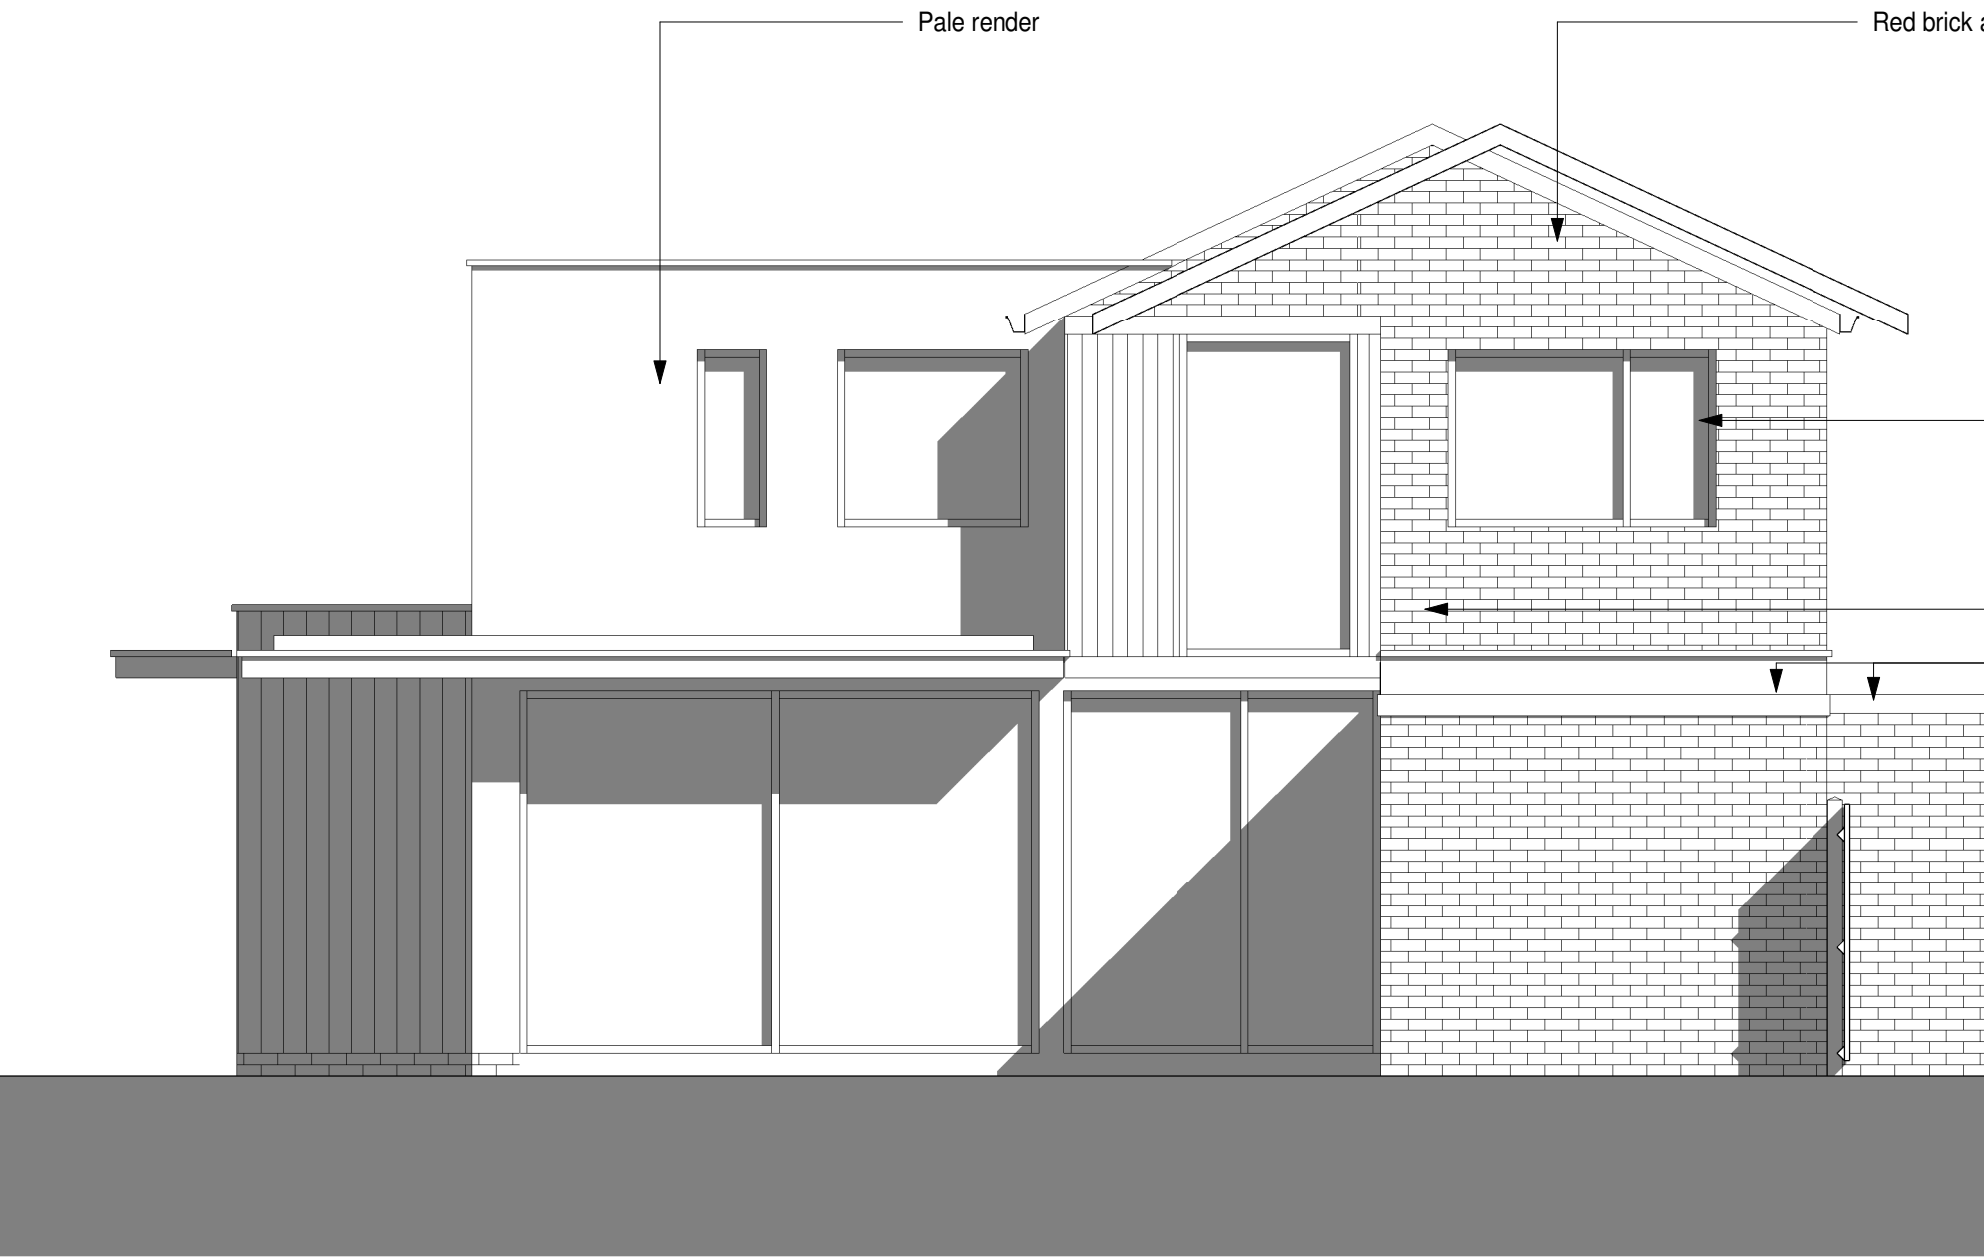

Proposed Elevation North
1 : 50

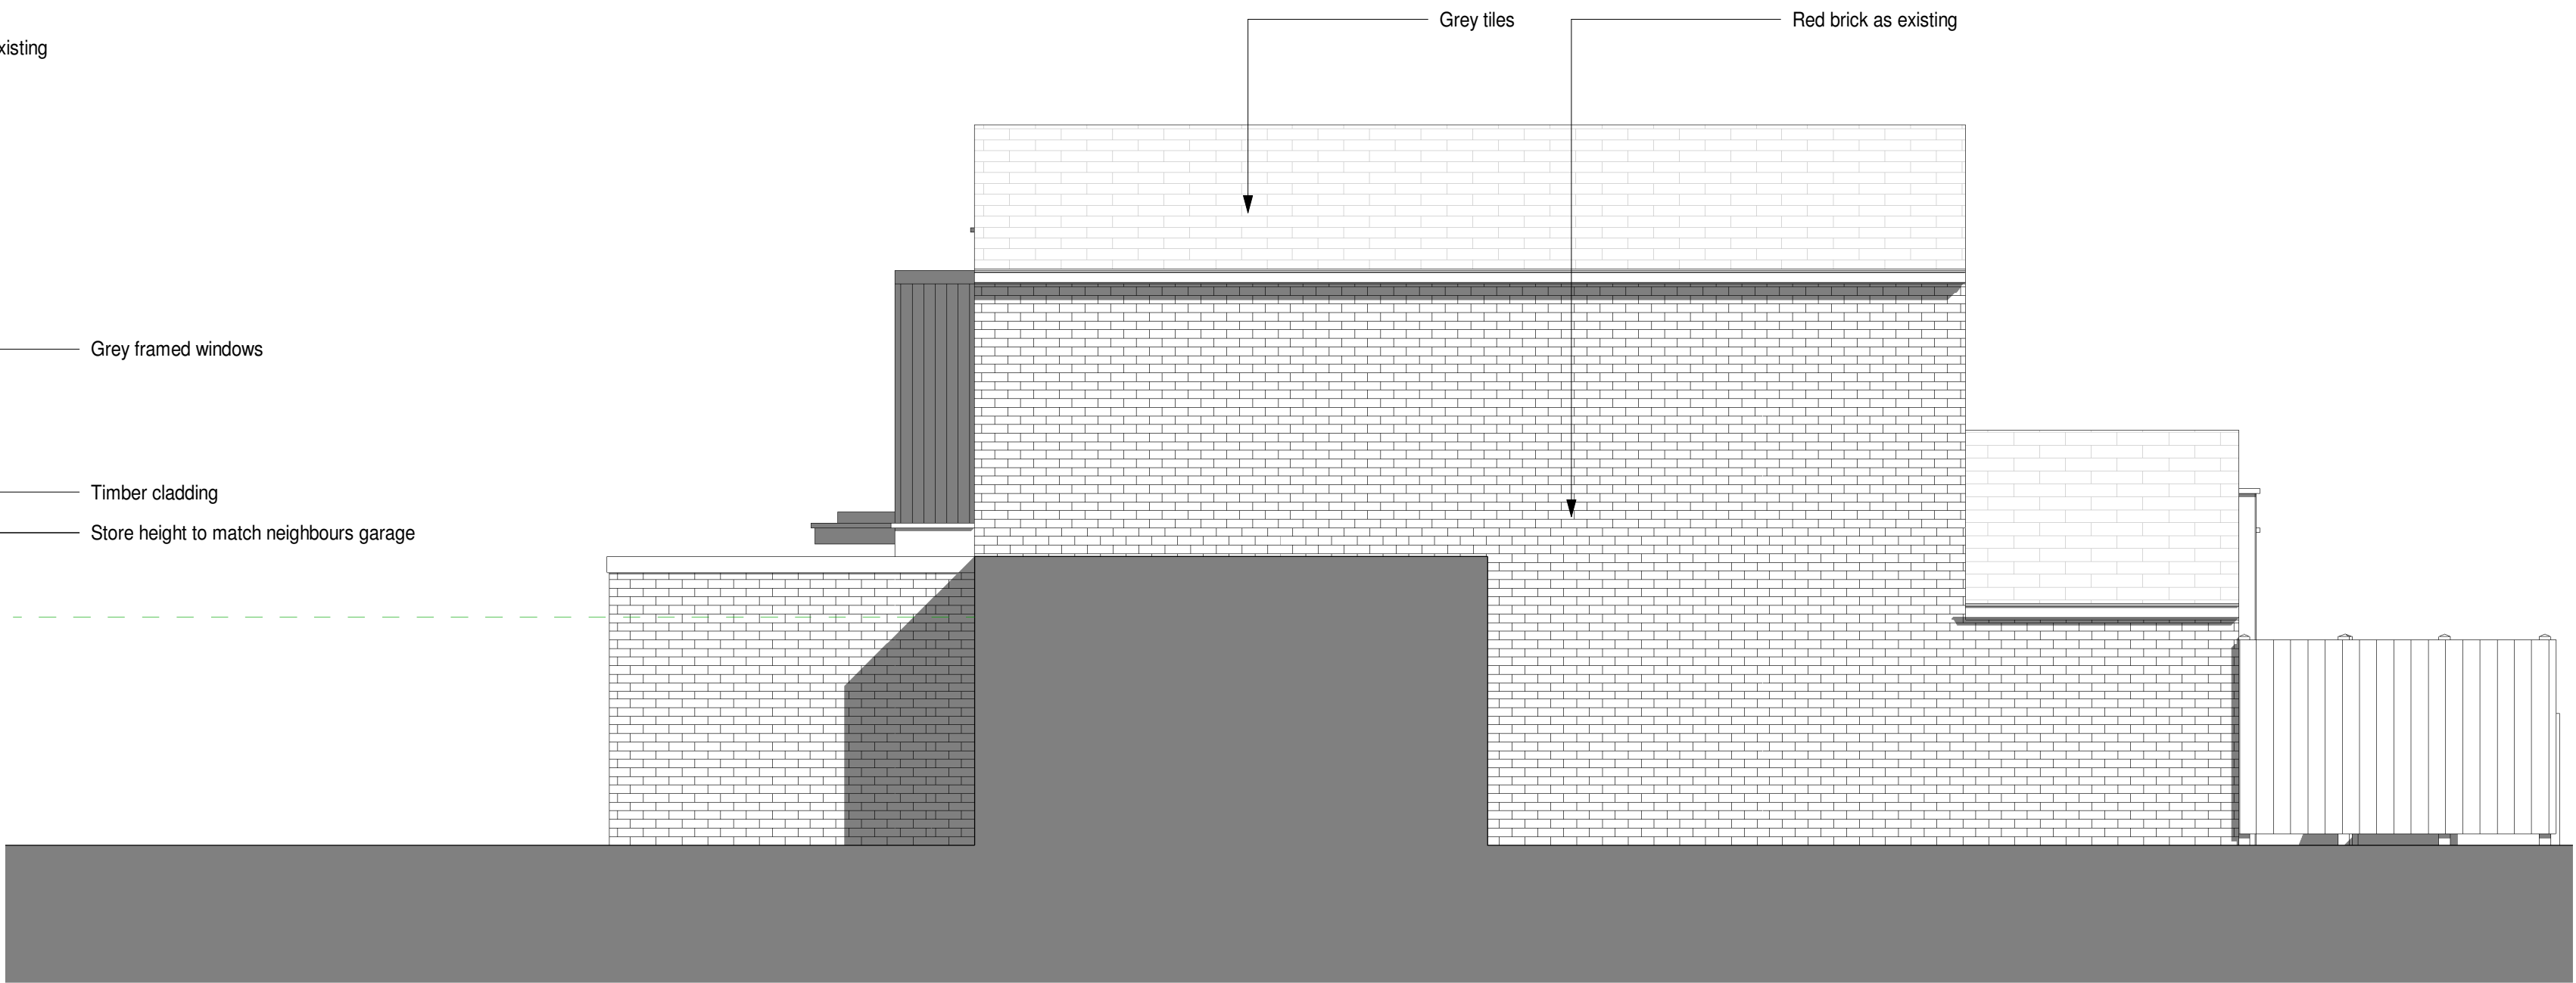

Proposed Elevation West
1 : 50



The contractor must verify all dimensions on site before commencing any work or fabrication drawings. If this drawing exceeds the quantities taken in any way GTA North are to be informed before the work is initiated. Only figured dimensions are to be taken from this drawing. Do not scale off this drawing. Drawings are based on Ordnance Survey and / or existing record drawings - design and drawing content is subject to detailed Site Survey, Structural Survey, Site Investigations, Planning and Statutory Requirements and Approvals. Authorised reproduction from Ordnance Survey Map with permission of the Controller of Her Majesty's Stationery Office. Crown Copyright reserved. GTA North Limited Copyright. Guy Taylor Associates is a trading name of GTA North Limited.

Drawing Notes:

Rev:	Description:	Revised By:	Issue Date:
P02	PLANNING ISSUE	CR	08.09.2021
P03	PLANNING ISSUE	CR	06.10.2021

Project
15 Oakleigh Avenue, M19 2WP

Drawing
Proposed Elevations

Scale	1 : 50@A1	Original Issue	
Original Drawn	RPN	Original Checked	CR
Drawing			Revision
21-0018-20-201			P03

Reason For Issue:
For Discussion