



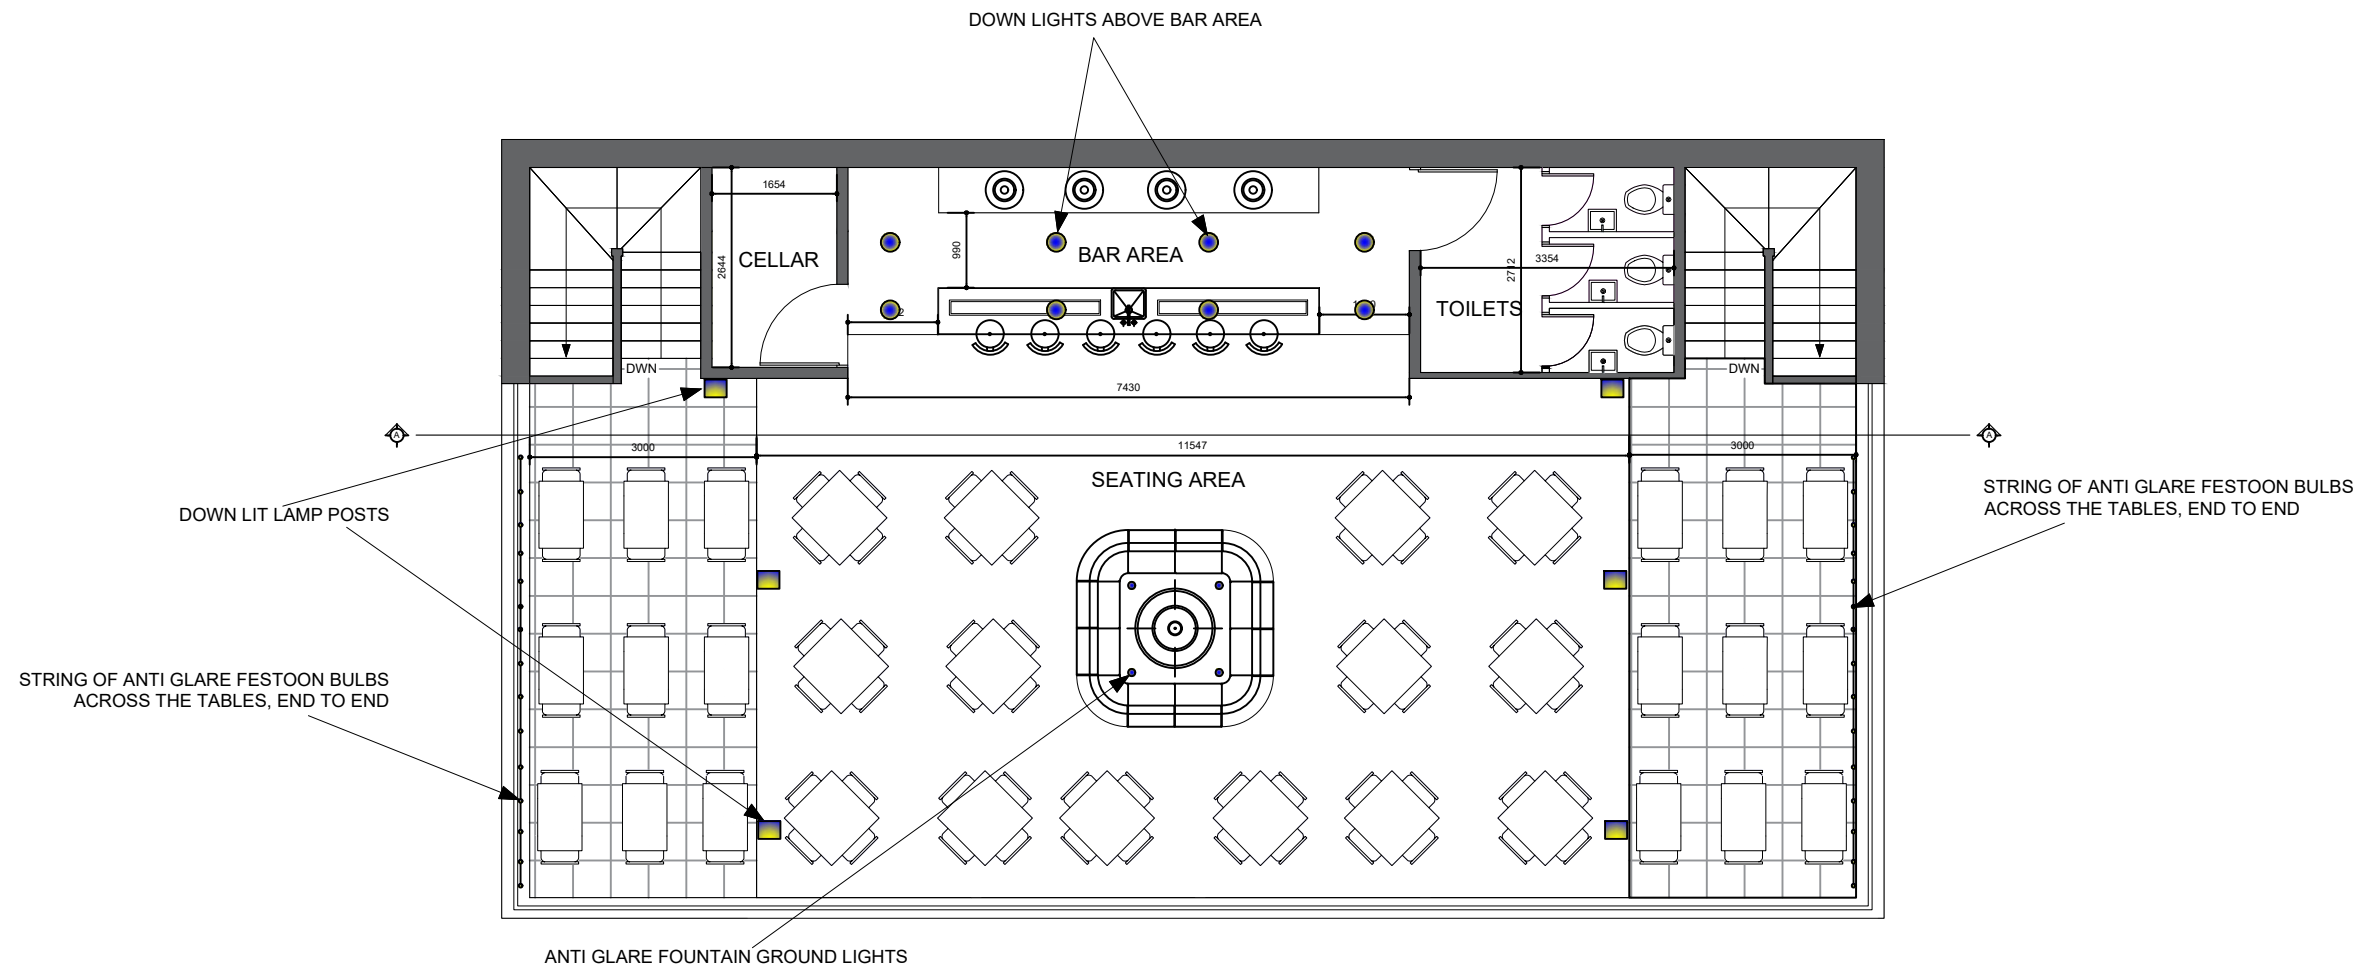

PROPOSED THIRD FLOOR

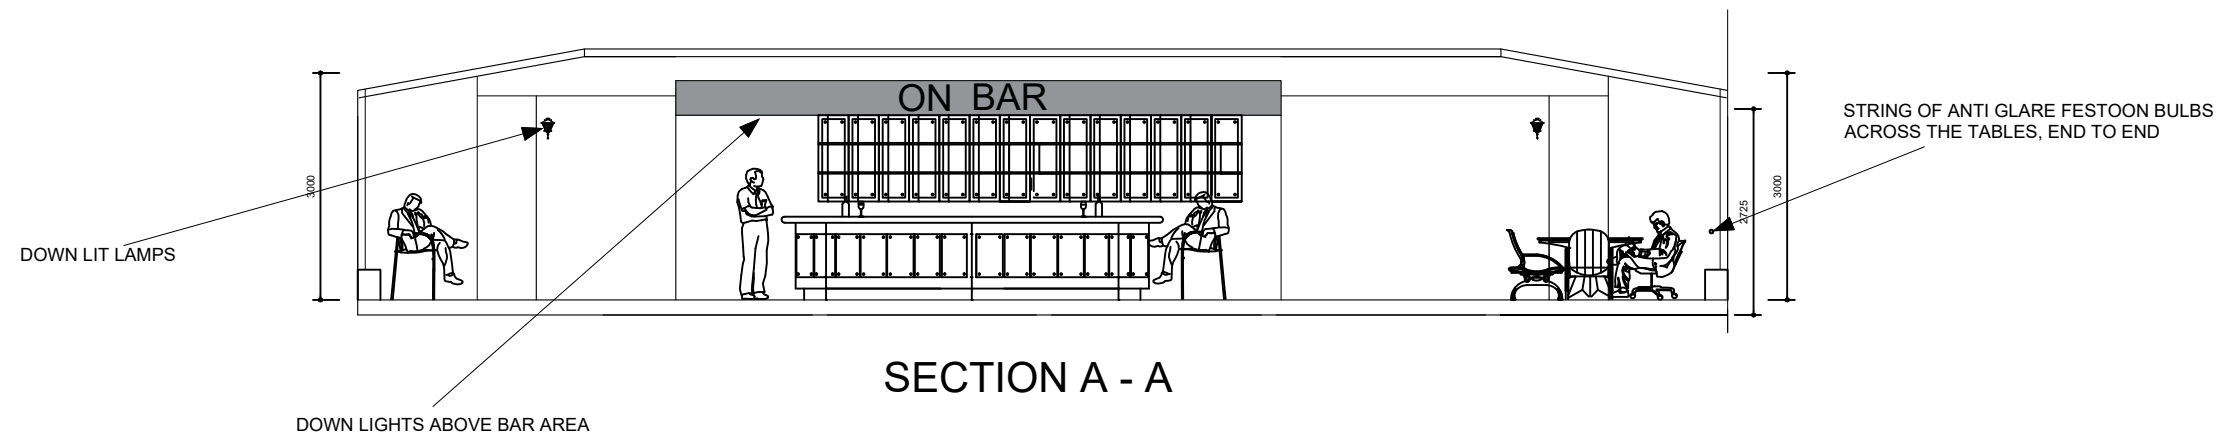

SECTION A - A

General Notes

No.	Revision/Issue



Firm Name and Address
Mason and Marlowe Ltd.
Project Managers and
Quantity Surveyors
3 Colman Gardens.
Salford Quays. M5 3NT

Project Name and Address
46 Canal St.
Manchester
M1 3WD

Project	Sheet
Date 26/08/2021	A3
Scale 1/100	