


existing

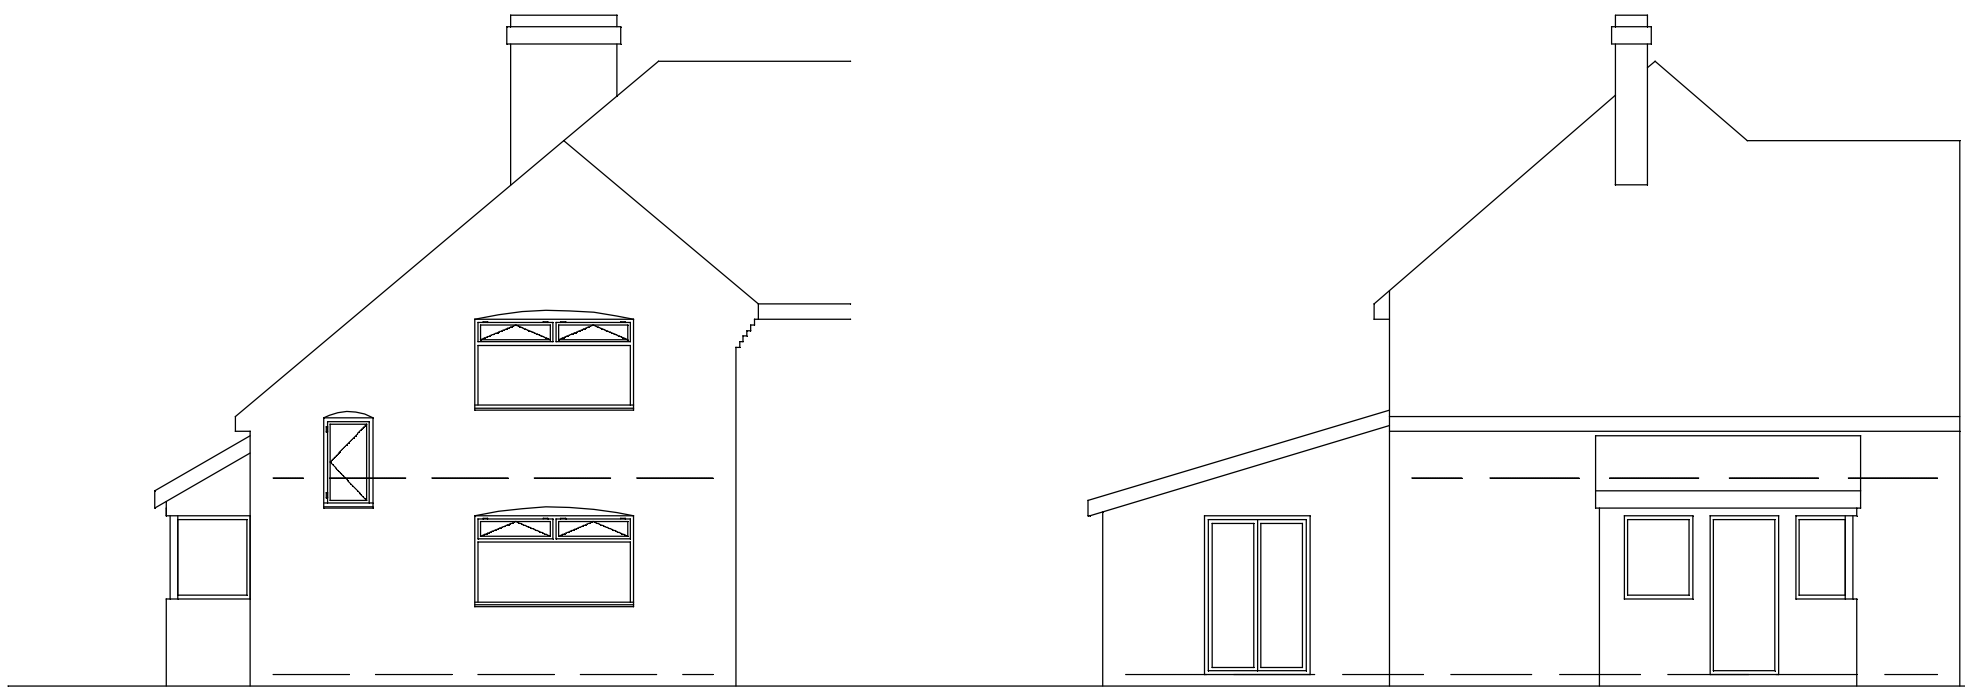


front elevation - 1:100


side elevation - 1:100




rear elevation - 1:100

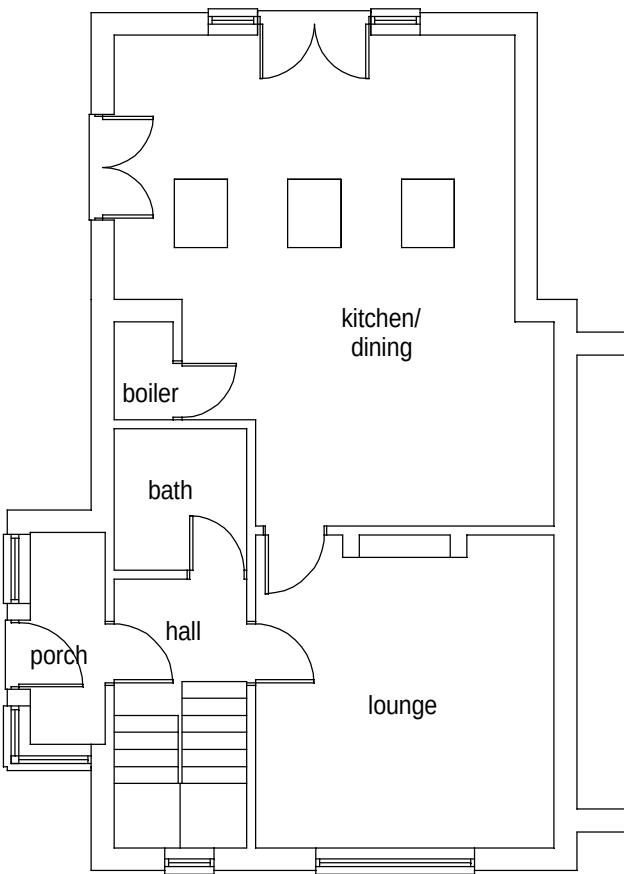

ground floor plan - 1:100

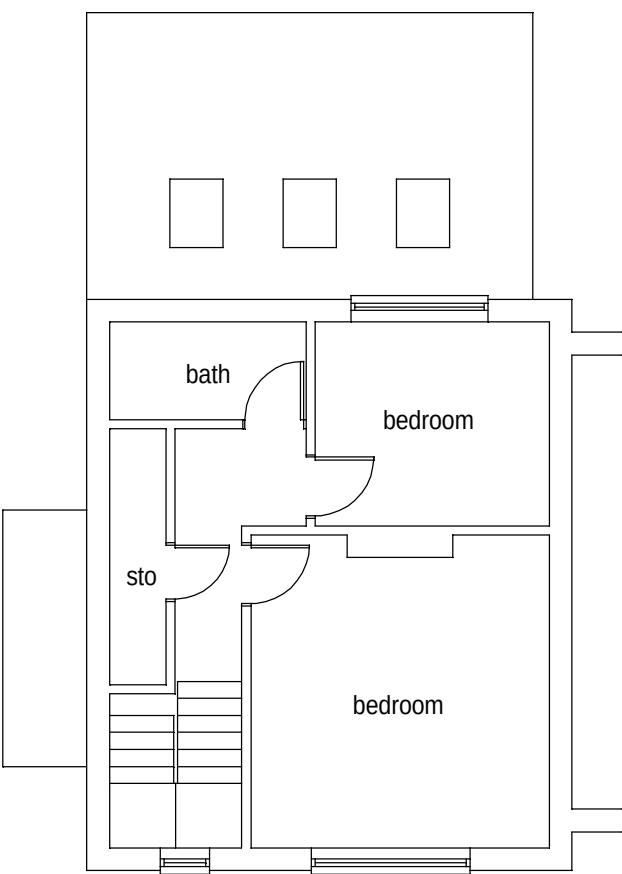


first floor plan - 1:100

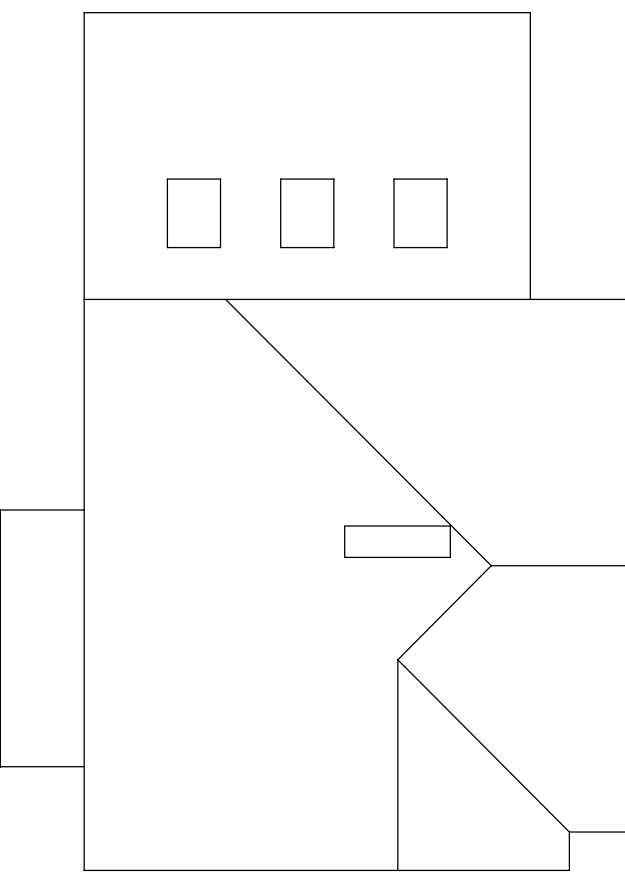

roof plan - 1:100

proposed

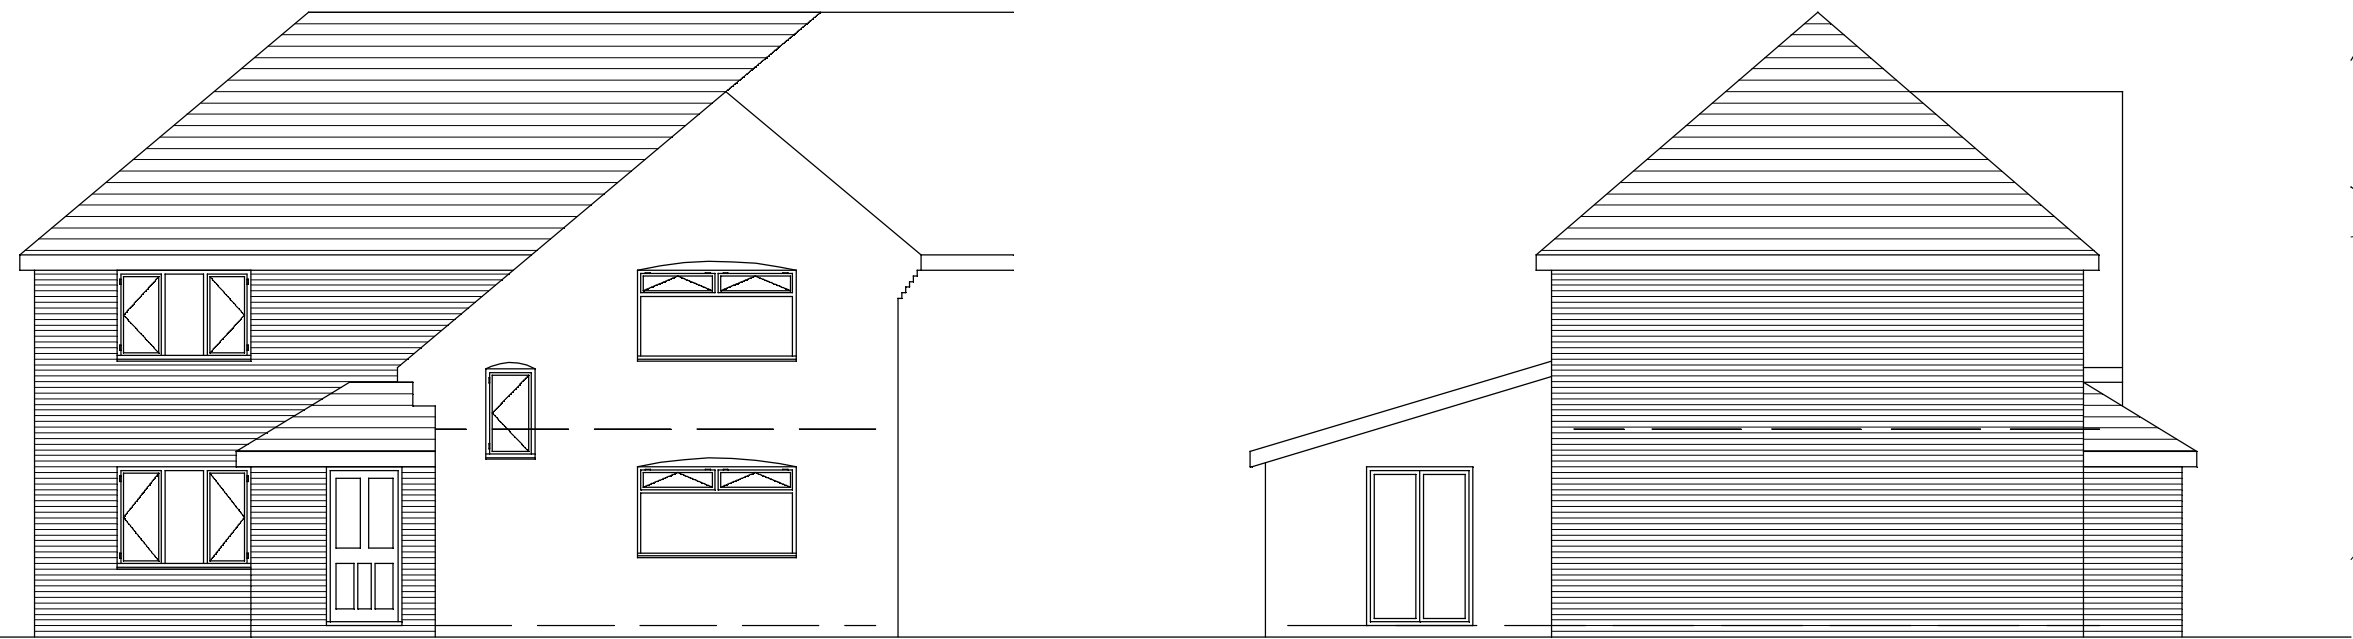


front elevation - 1:100


side elevation - 1:100




rear elevation - 1:100

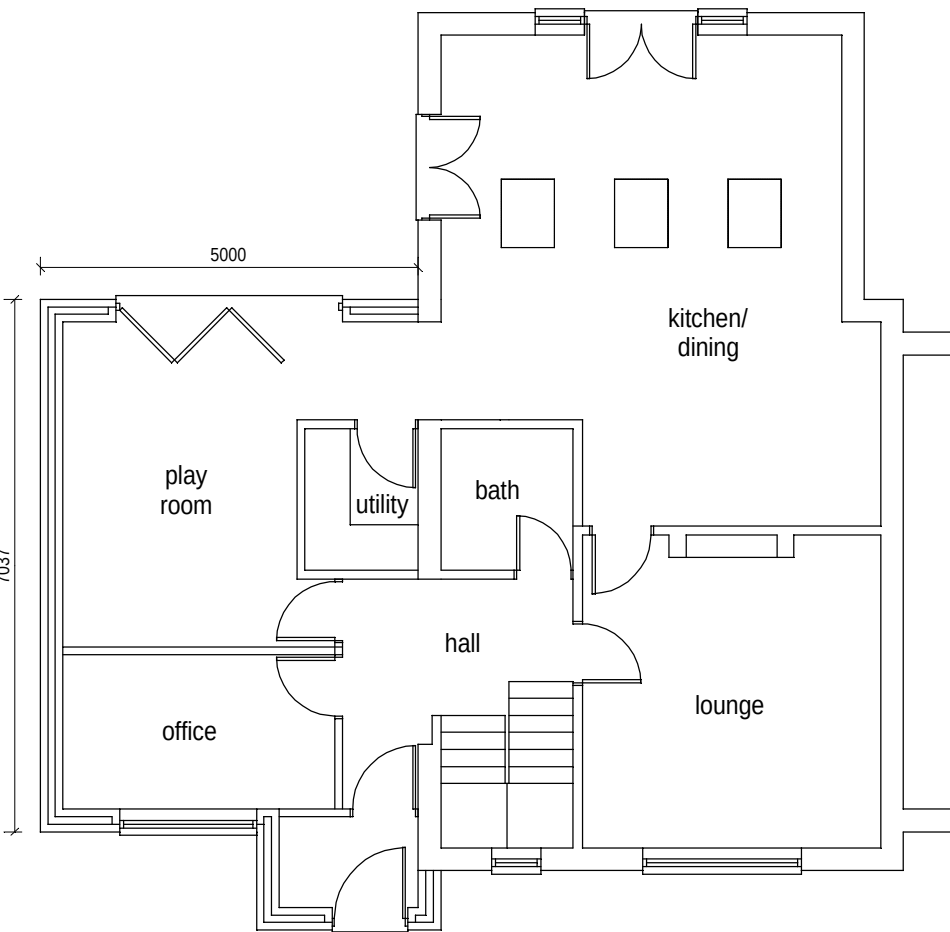


ground floor plan - 1:100

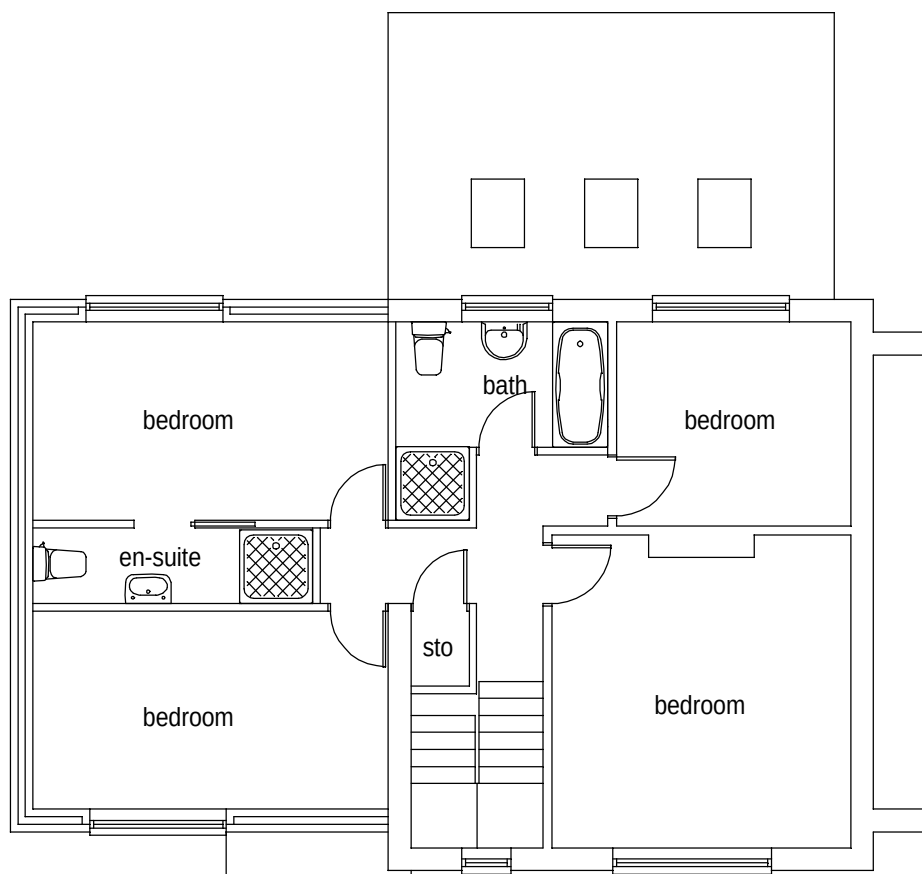

first floor plan - 1:100

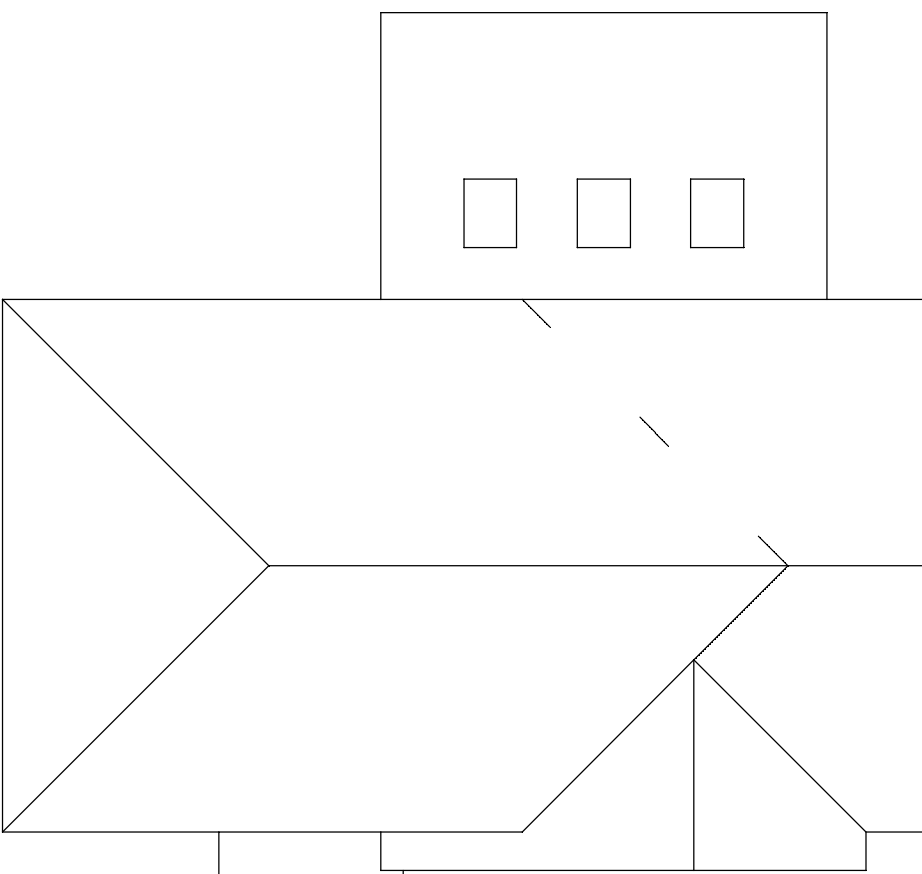

roof plan - 1:100

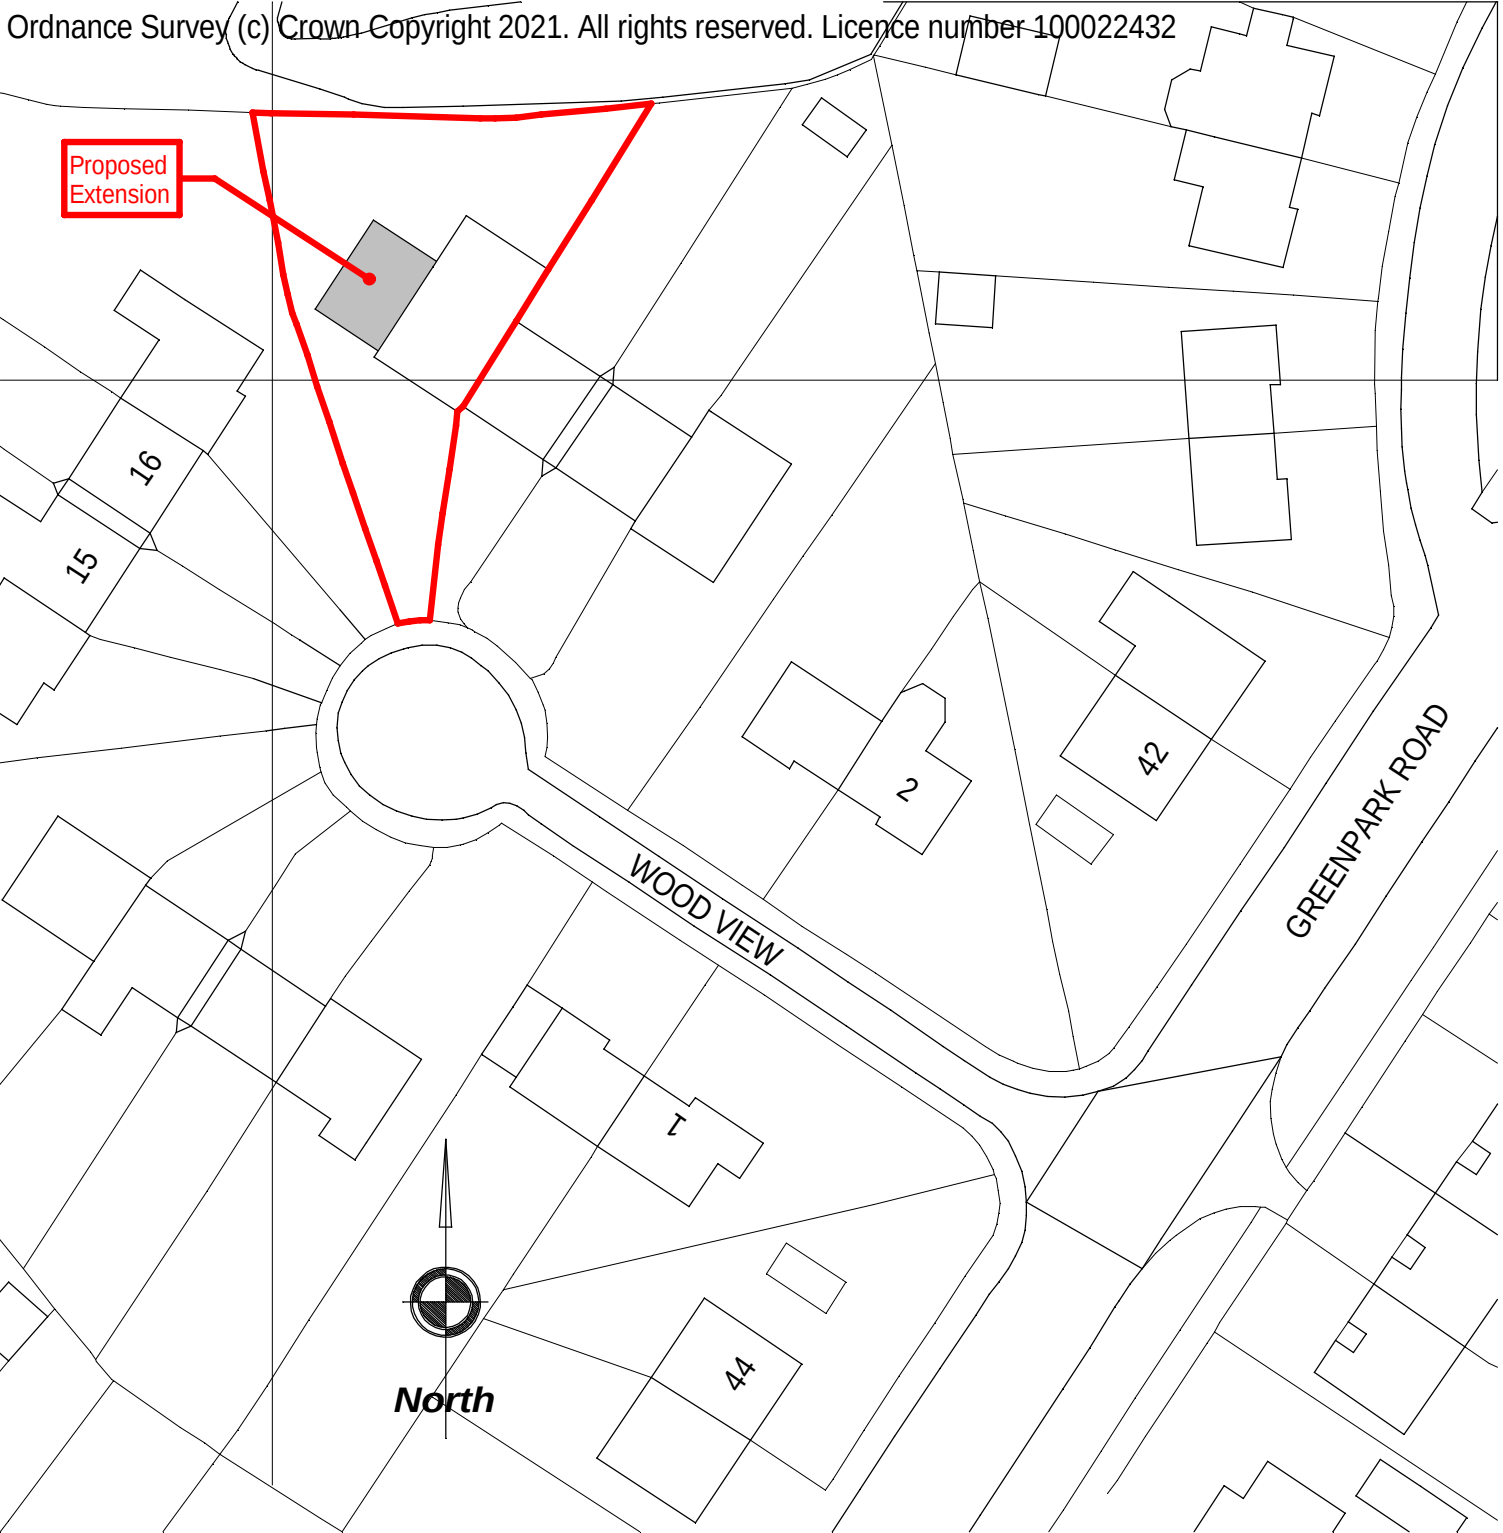

site location plan - 1:500

Revisions		
Client		
Mr. J. Lynch		
Project		
12 Wood View, Northendedn, M22 4GD		
Drawing		
Proposed Extension		
Date		
25/10/2021		
Scale		
As shown		
Drawg. No.		Rev.
NMB/WV/001		