


REV	DESCRIPTION	DATE	DRAWN
A	General Amendments	19.11.21	SI
B	General Amendments	24.11.21	SI

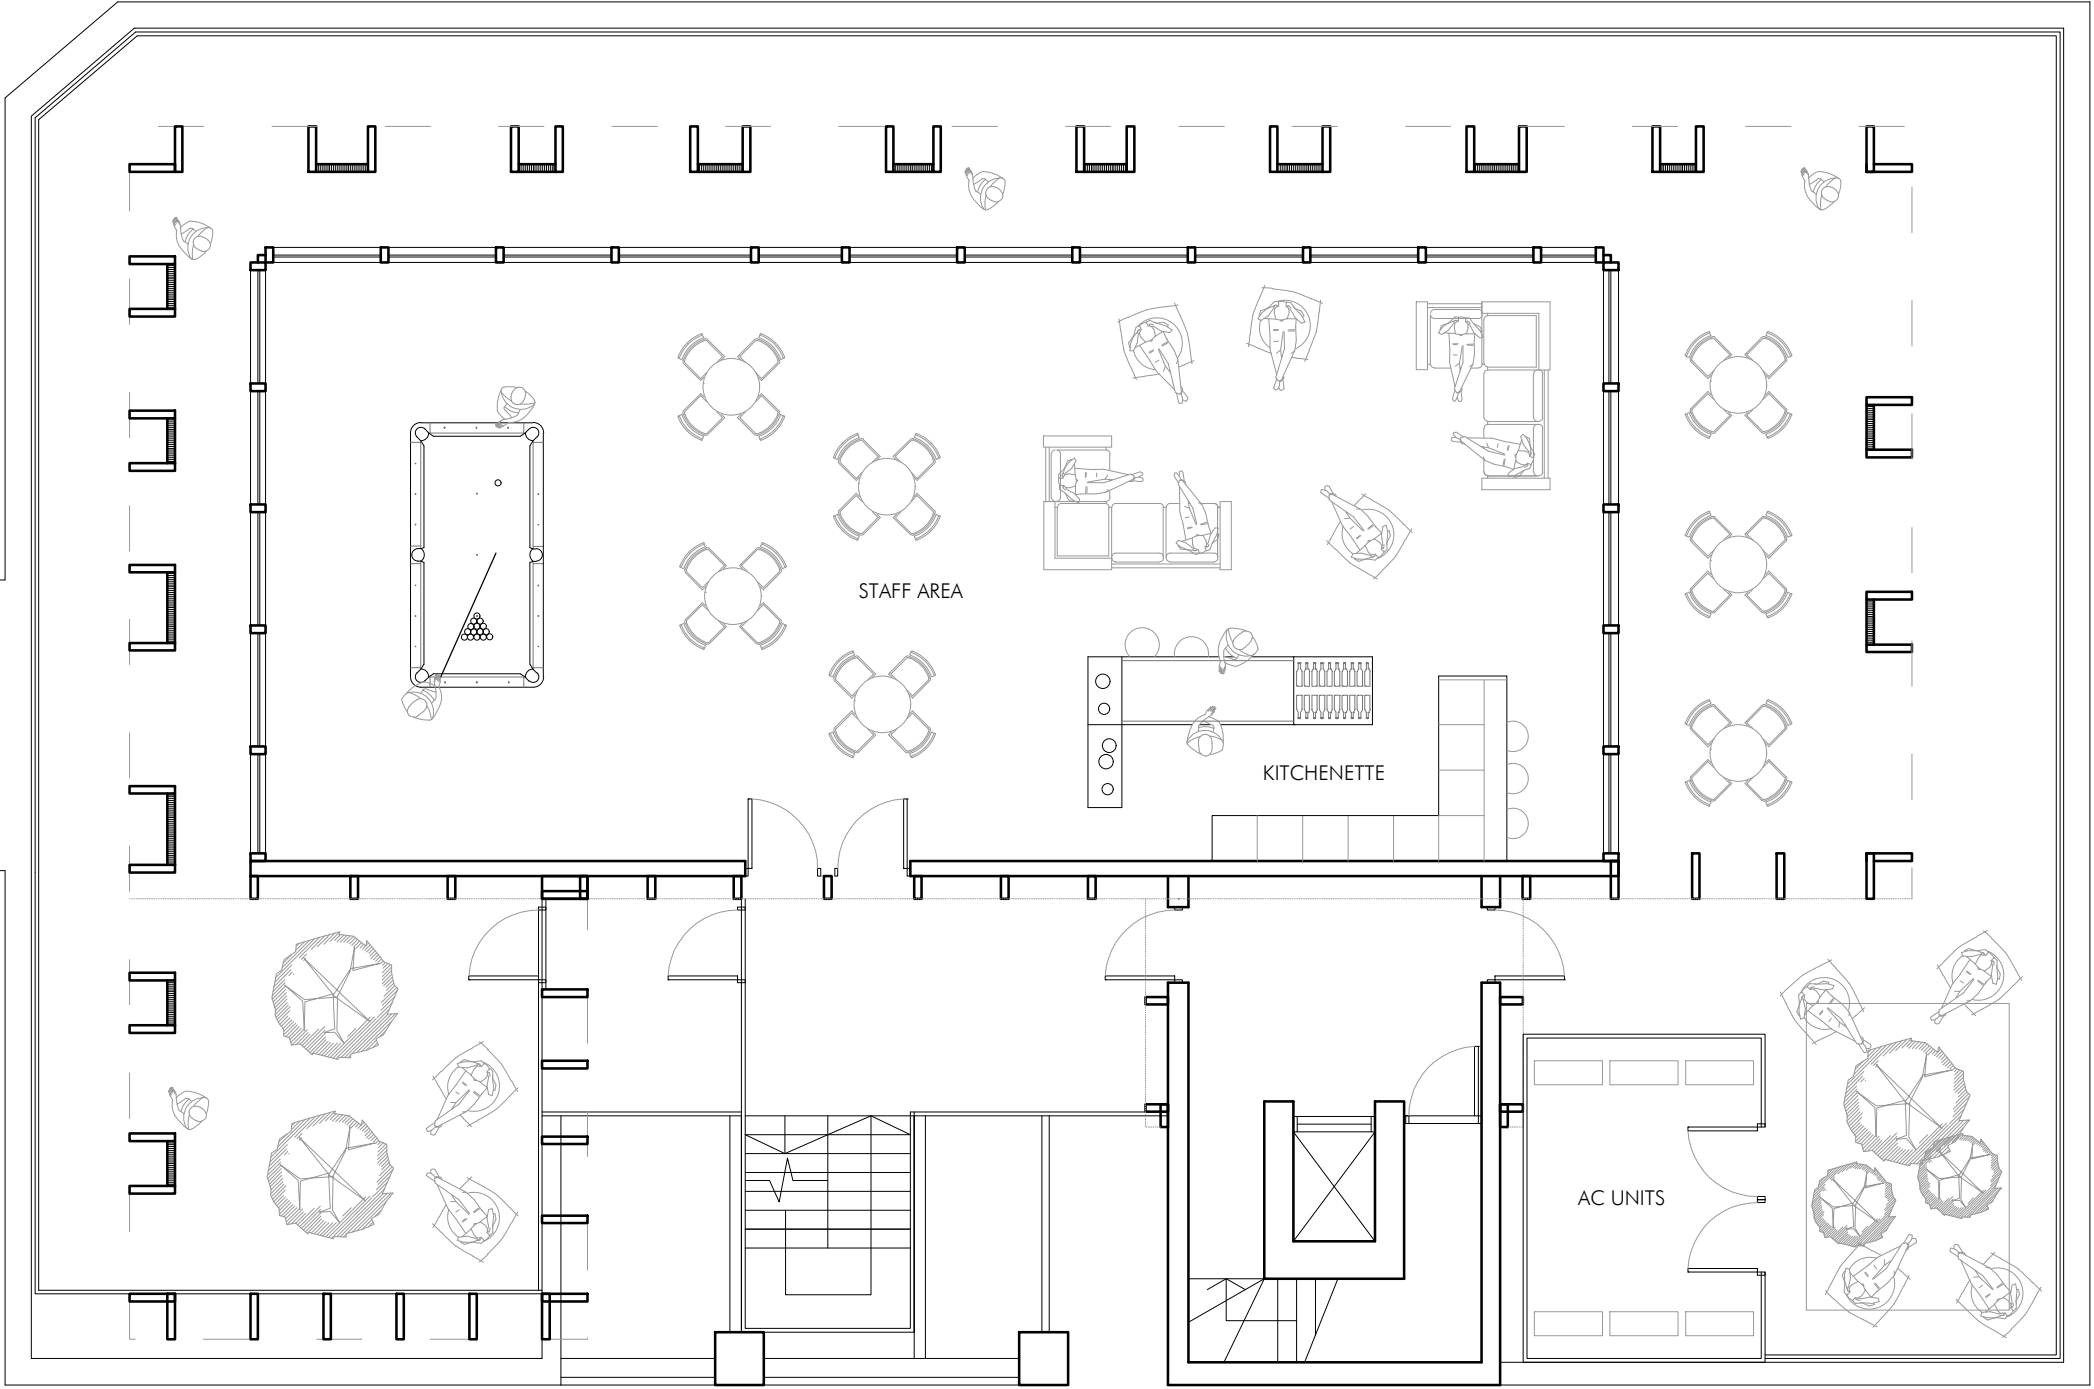

CHESHIRE	SURREY	SHEFFIELD	MANCHESTER	LIVERPOOL
Market Court 20-24 Church St Altrincham WA14 4DW 0161 929 7622	100 High St Esher Surrey KT10 9QJ 01372 203 335	Electric Works 3 Concourse Way Sheffield S1 2BJ 0114 250 7983	All Work and Social XYZ Building 2 Hardman Boulevard M3 3AQ 0161 929 7622	AvenueHQ 17 Mann Island Liverpool L3 1BP 0151 662 0122

274 DEANGATE
WHISPERING SMITH

PROPOSED ROOF EXTENSION - LEVEL 2
DWG: 21057 (PL) 104 B
DATE: 17.11.21
SCALE: 1:100 @ A3 DRAWN: SI