All dimensions are to be checked on site. This drawing shall not be scaled to ascertain dimensions.

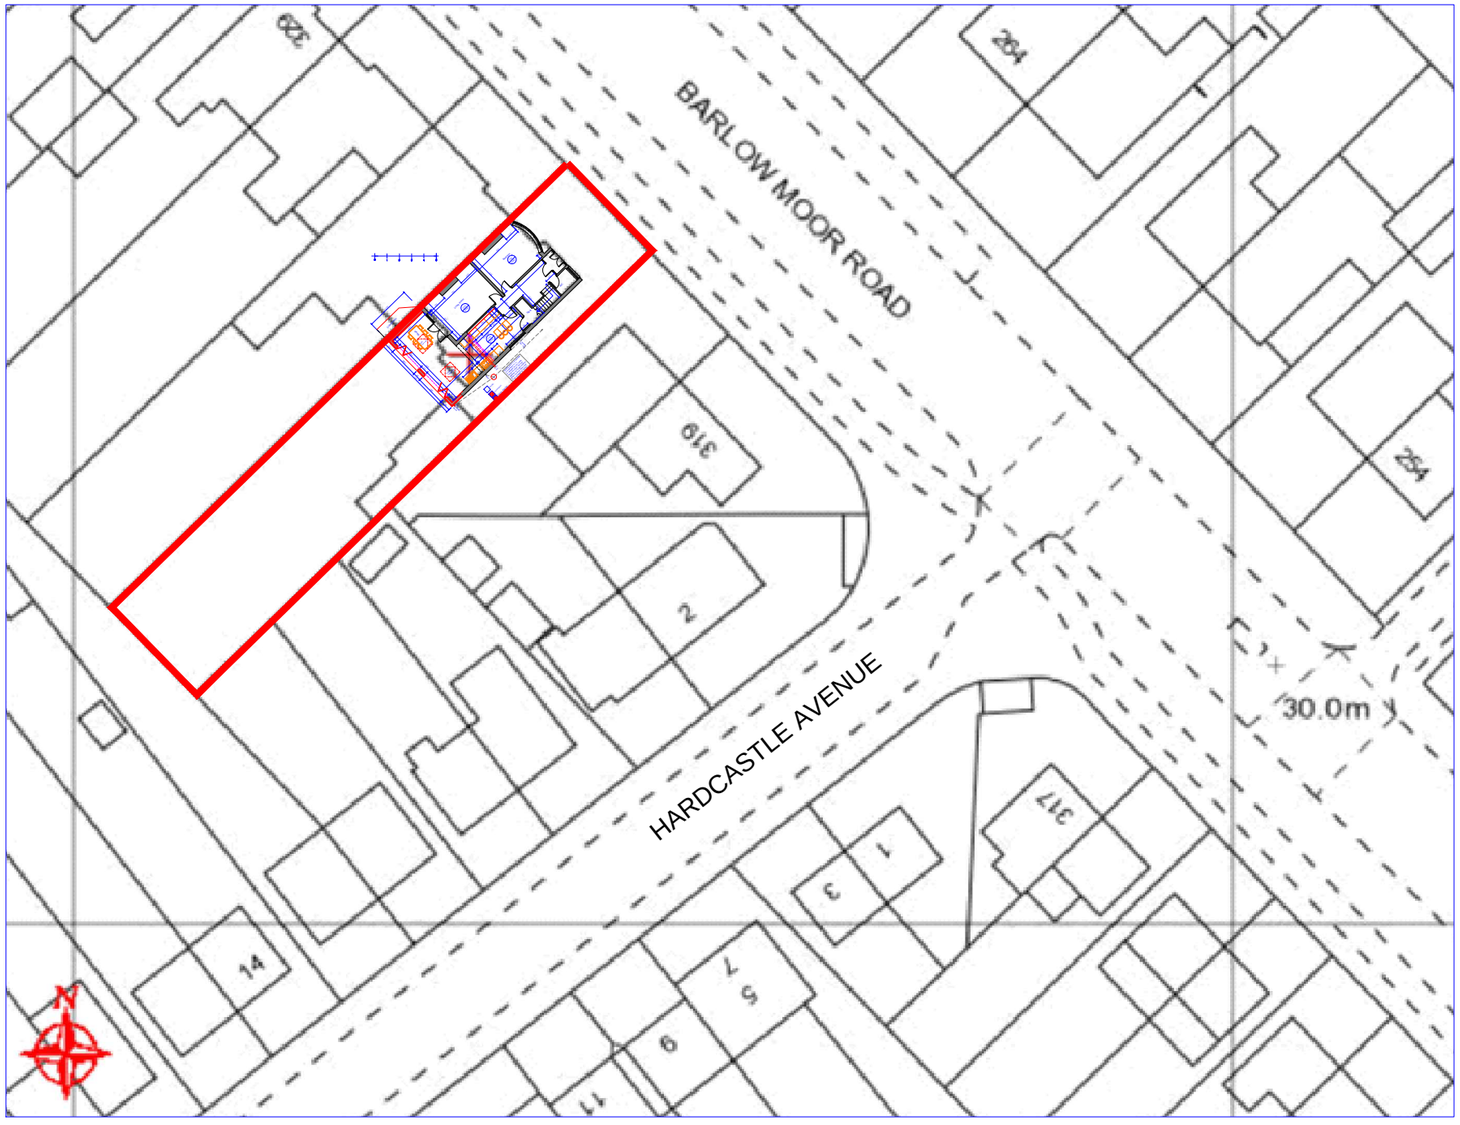

OS Map
Scale 1:500

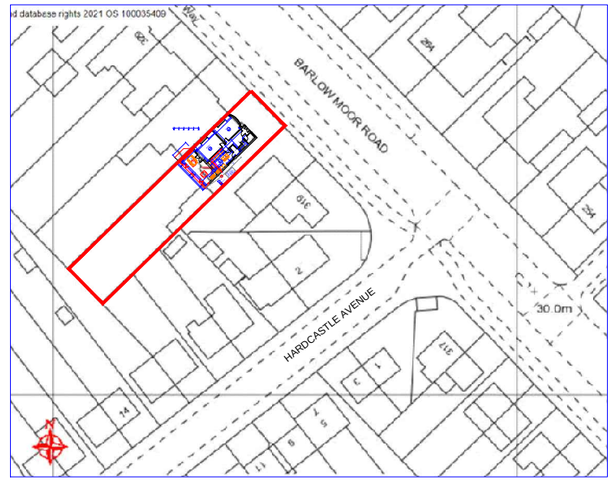

OS Map
Scale 1:1250

Rev	Date	Description

Issued For : INFORMATION PURPOSES ONLY

Client
Mr. Andy Burrows

Project
323 Barlow Moor Road,
Manchester M21 8HQ
Proposed single storey rear extension.

Scheme - Drawing Title
OS Map

05 — Drawing No. Revision
Date 05.10.21
Scale Various @A3

JK Technical Services (NW) Ltd
Tel: 0161 728 5730
Mob: 07741175755
www.**jktechservs**.co.**uk**