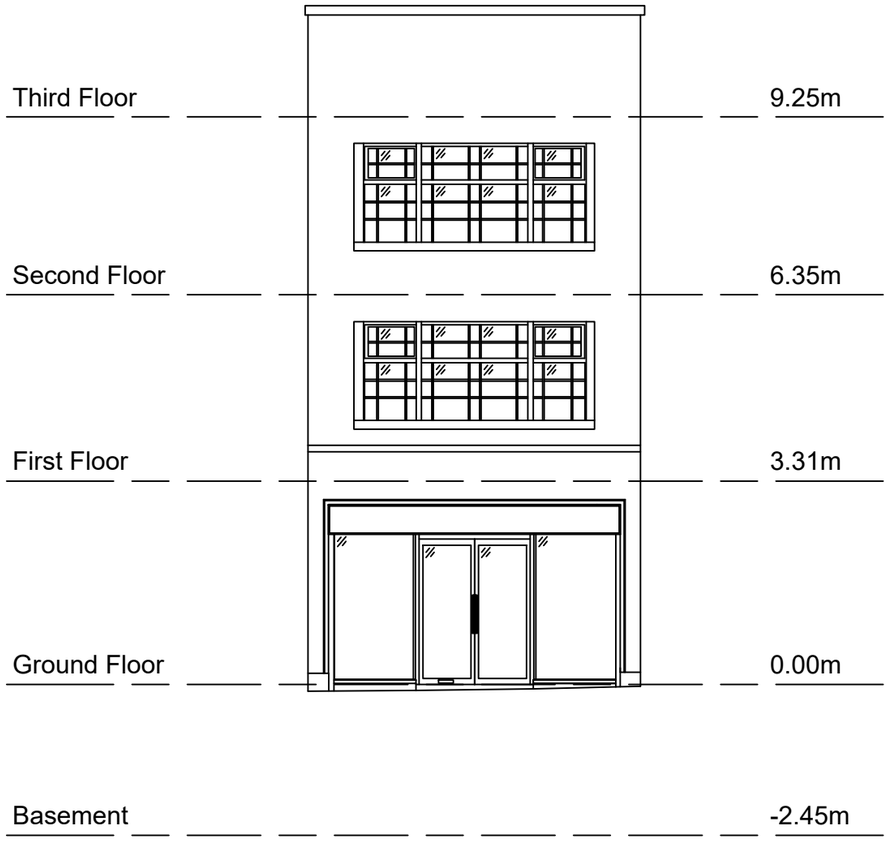

Existing Front Elevation
Scale 1:100

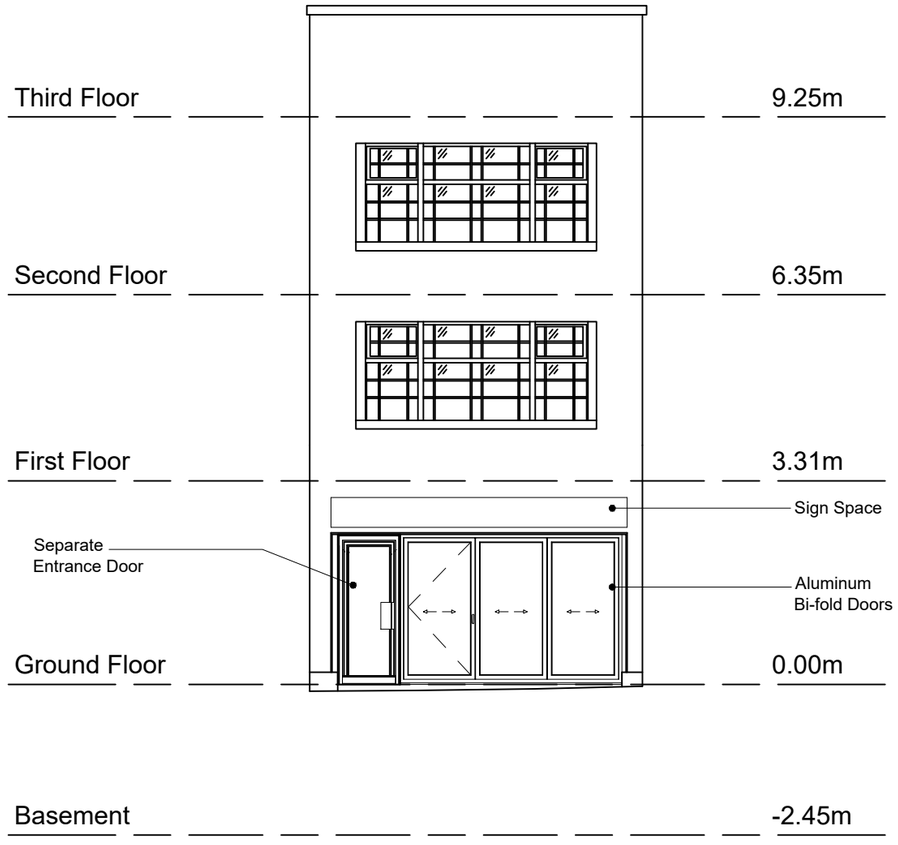

Proposed Front Elevation
Scale 1:100

REV	DATE	DESCRIPTION	DRN	CHK
P5	15/11/2021	Entrance awning omitted	PC	PC
P4	26/10/2021	Awning detail added	PC	PC
P3	21/10/2021	Sign zone updated to reflect manufacturers proposed fabrication	PC	PC
P2	2021-07-29	Door system brought forward in line with the front facade.	KR	PC
P1	2021-07-27	Initial issue	KR	PC

Do not scale from this drawing.
The contractor is to check all dimensions on site and report any discrepencies to MHA.
© 2021 Michael Hyde and Associates. All rights reserved.
This drawing has been produced for Sixteen Real Estate for 25 King Street and is not intended for use by any other person or any other purpose.

MHA Architects is a trading name of Michael Hyde and Associates, a limited company registered in England and Wales under company number 1178091 whose registered office is at Suite 1B Origin, 70 Spring Gardens, Manchester, M2 2BQ.

CLIENT
Sixteen Real Estate

PROJECT TITLE
25 King Street
Manchester

TITLE
Existing and Proposed Elevations

SUITABILITY
For Information

DRAWN / CHECKED: KR / PC
INITIAL ISSUE DATE: 07 2021
SCALE: 1:100, 1:10 @ A3

DRAWING ID
Project - Originator - Volume - Level - Type - Role - Number - Status - Revision
1ST03 - MHA - XX - ZZ - DR - A - 03000 - S2 - P5

ARCHITECTS
Suite 1B Origin
70 Spring Gardens
Manchester
M2 2BQ
t +44 (0)161 834 1018
f +44 (0)161 834 4798
e contact@mhaarchitects.com
w www.mhaarchitects.com