



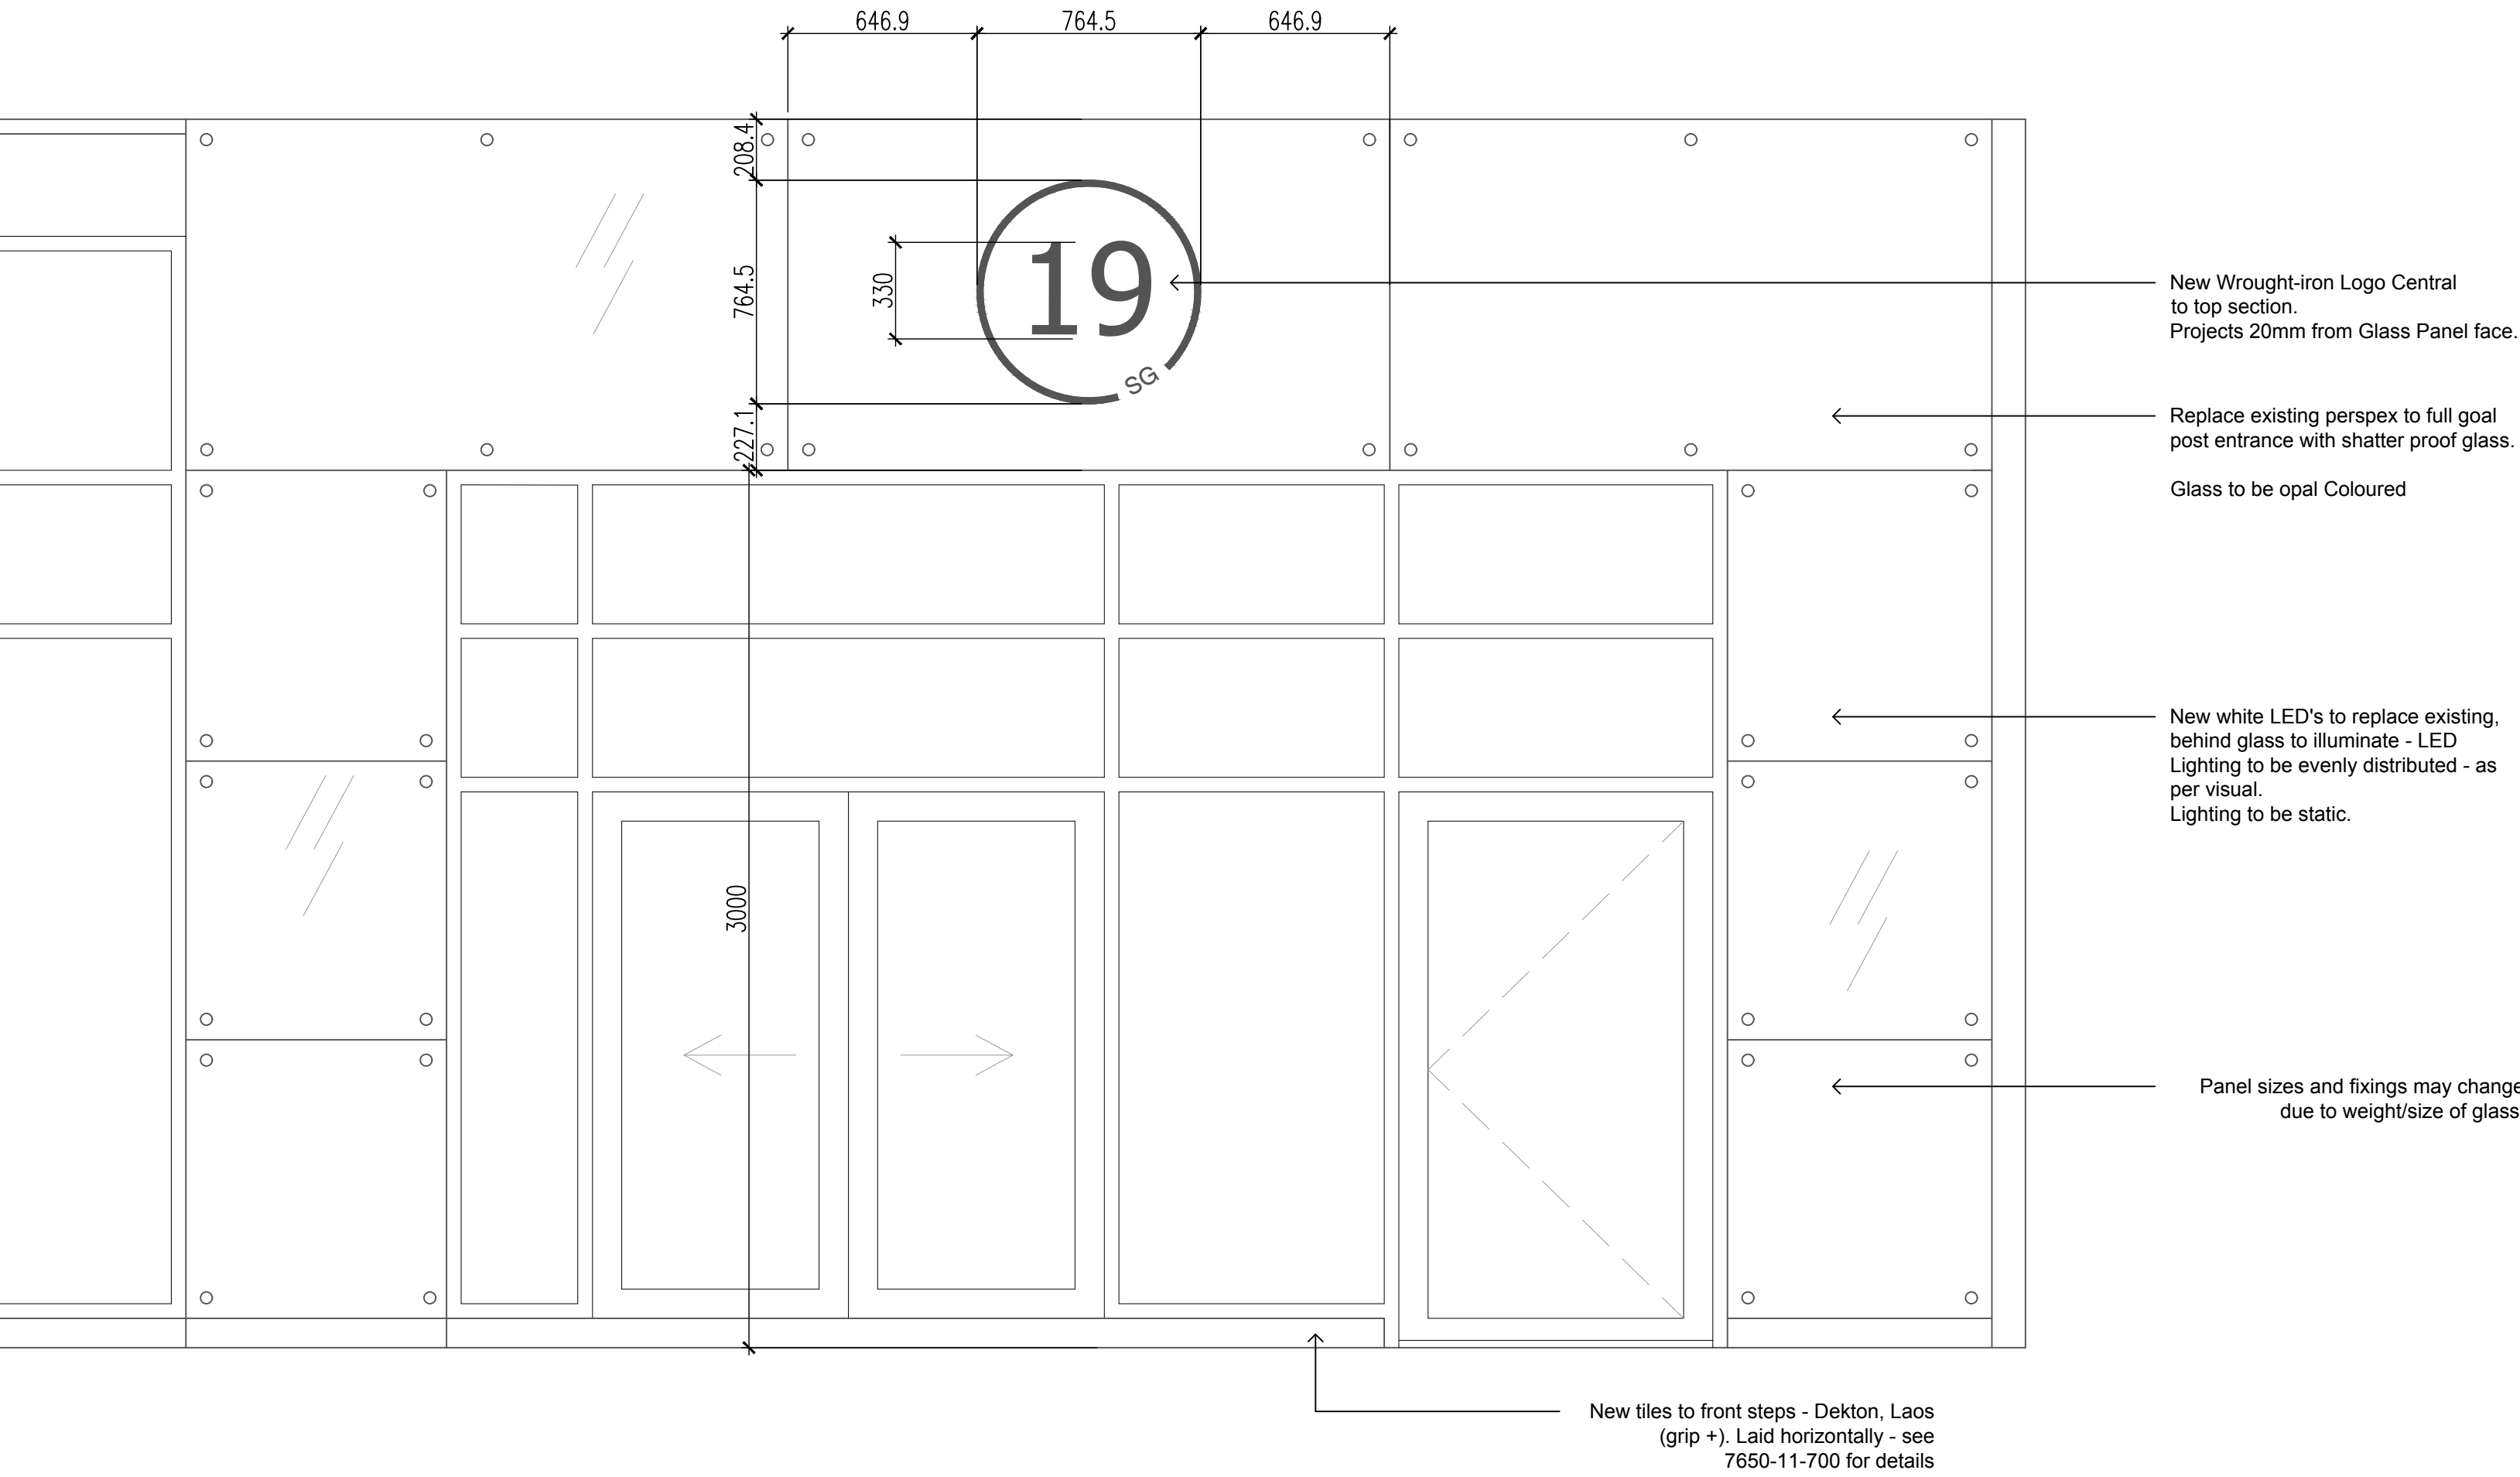


Proposed External Entrance Elevation



Proposed Visual

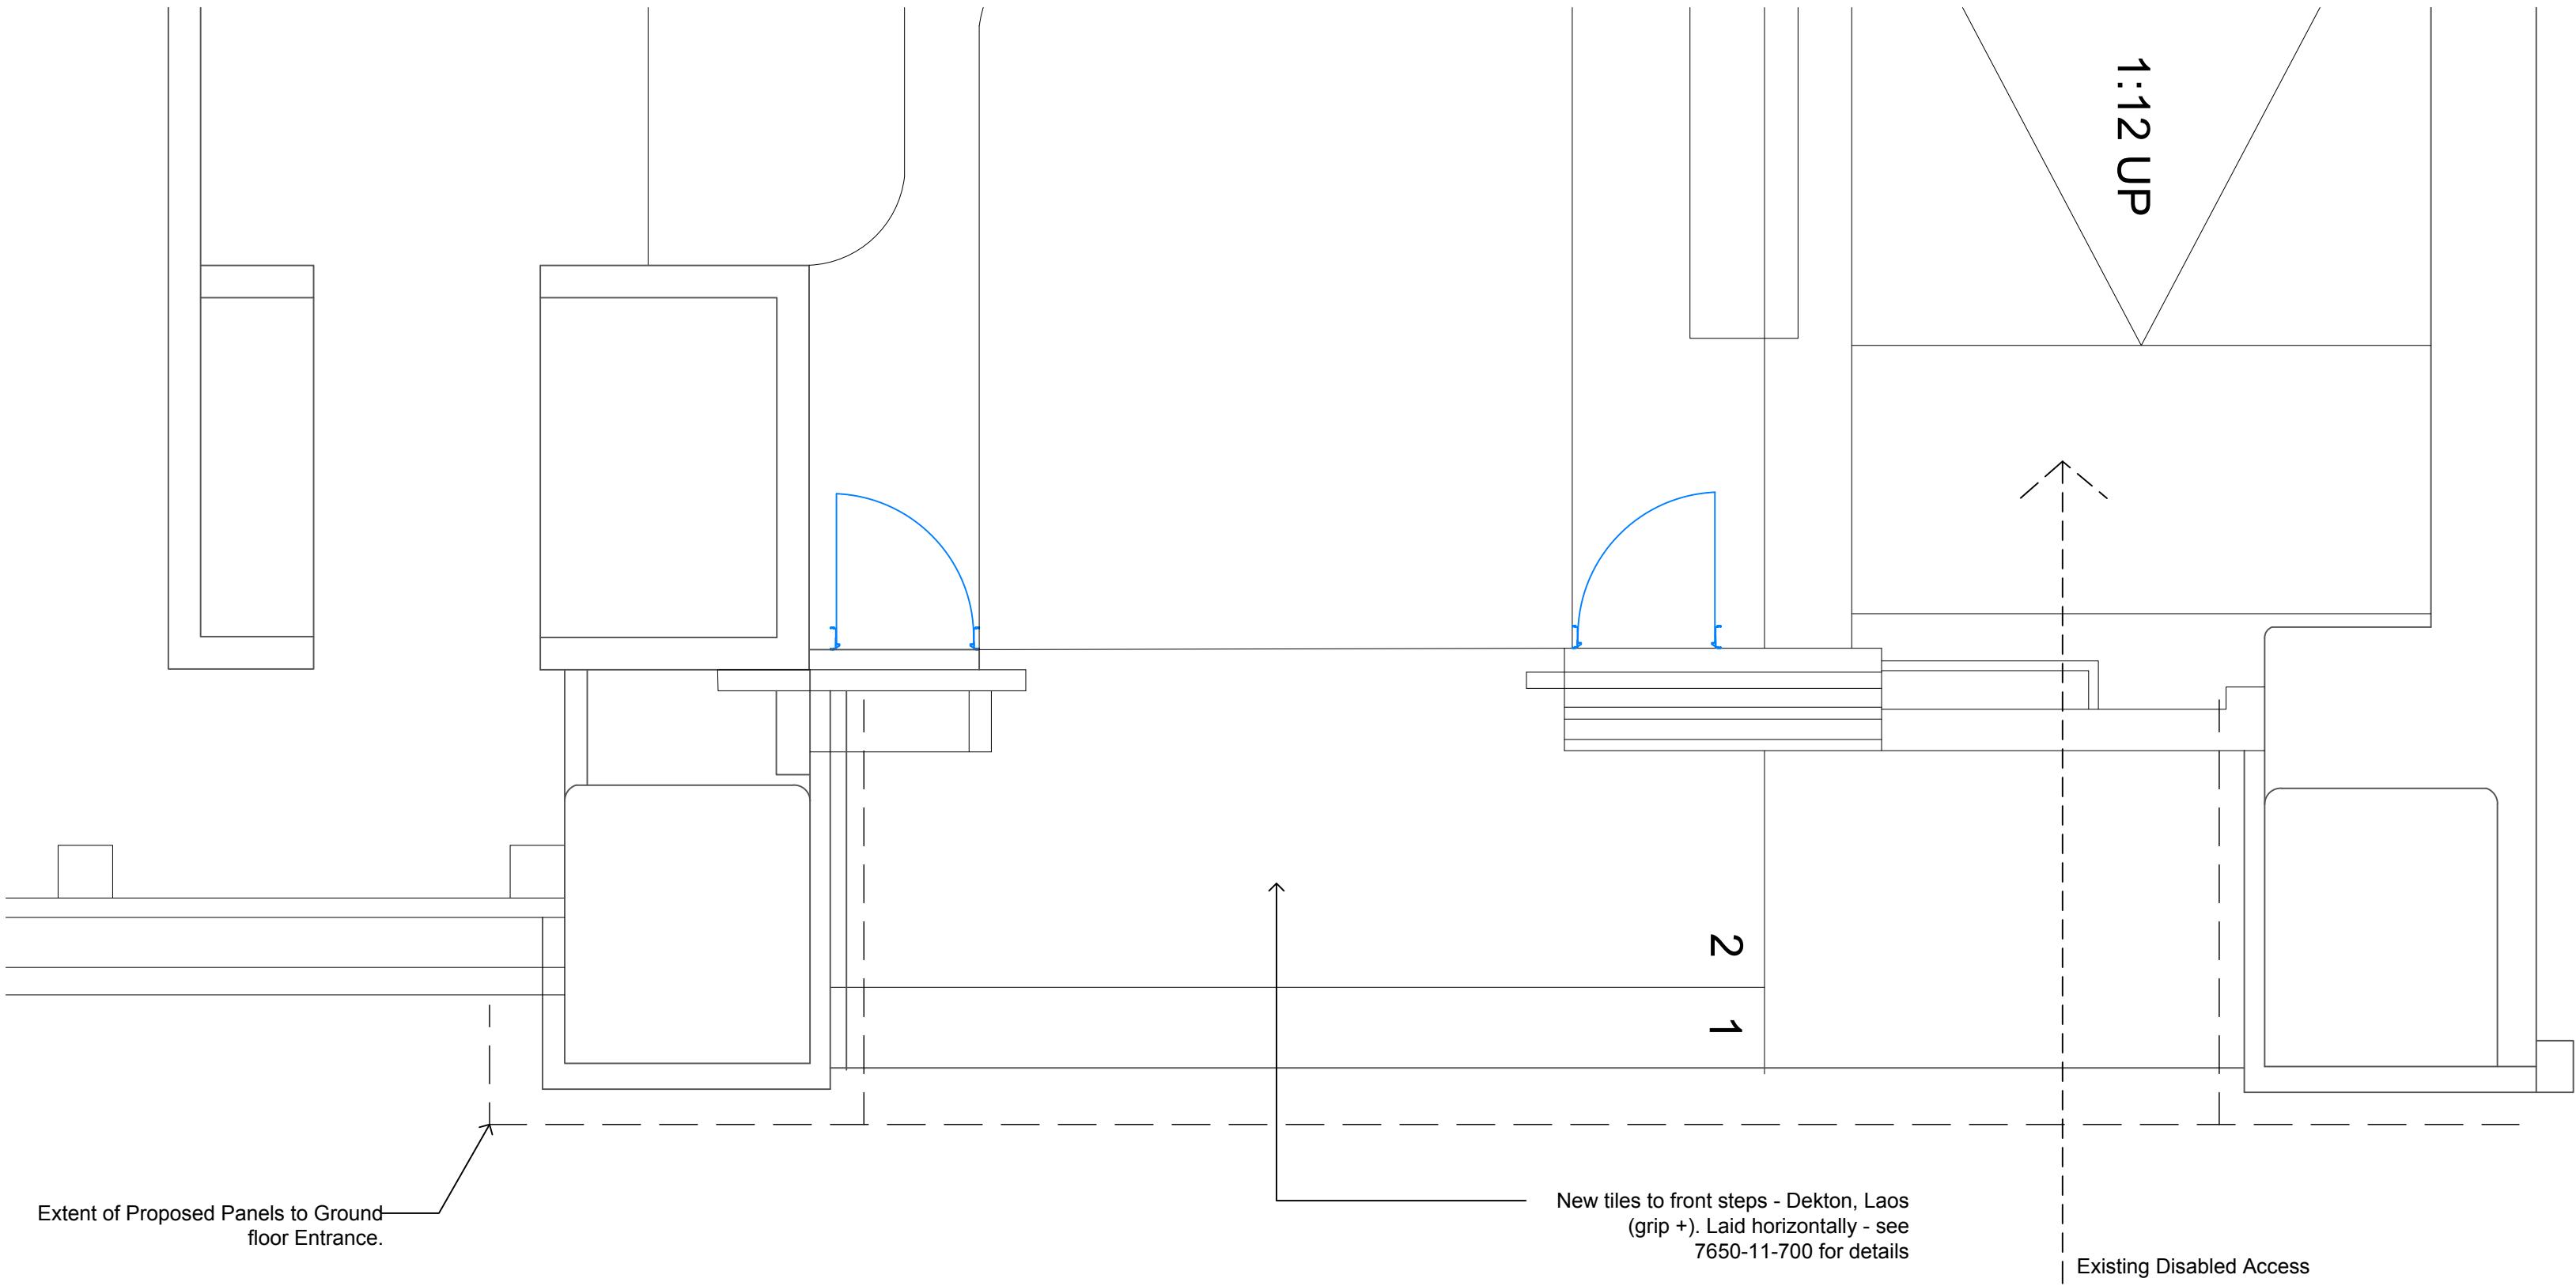

Proposed External Entrance Plan

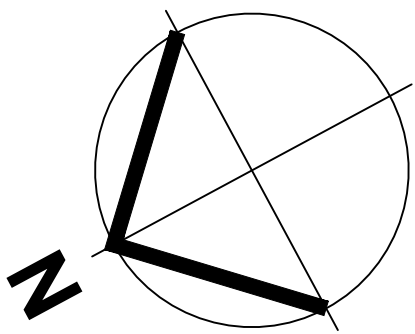

Neighboring Precedent; 55 Spring Gardens.

0	50
PAPER SCALE CHECK (mm)	
CDM RESIDUAL RISK INFORMATION (HASBox)	
In addition to the hazards / risks normally associated with the types of work detailed on this drawing, note the following:-	
CONSTRUCTION CONSTRUCTION1 CONSTRUCTION2 CONSTRUCTION3	
MAINTENANCE / CLEANING MAINTENANCE1 MAINTENANCE2 MAINTENANCE3	
DEMOLITION / DECOMMISSIONING DEMOLITION1 DEMOLITION2 DEMOLITION3	
It is assumed that all works will be carried out by a competent contractor working, where appropriate, to and approved method statement.	

Revision	Drwn	Chk'd	Date
Project Status			
PLANNING			
This information, whether drawn or as a data file, is copyright and issued strictly for use on the project for which it is provided			
Project/Client			
19 SPRING GARDENS MANCHESTER			
Drawing Title			
PROPOSED EXTERNAL ELEVATION			
Drawn	Date	Checked	Scale
PS	05/02/20	SL	1:20 @ A1
Manchester: 55 King Street Manchester M2 4LQ +44 (0)161 831 7300 Southampton: Manor Park Mimms Southampton SO43 7FY +44 (0)23 8061 7900 www.fairhursts.com		FDG fairhursts design group	
Job No.	Drawing No.	Revision	
7650	08-101	-	