




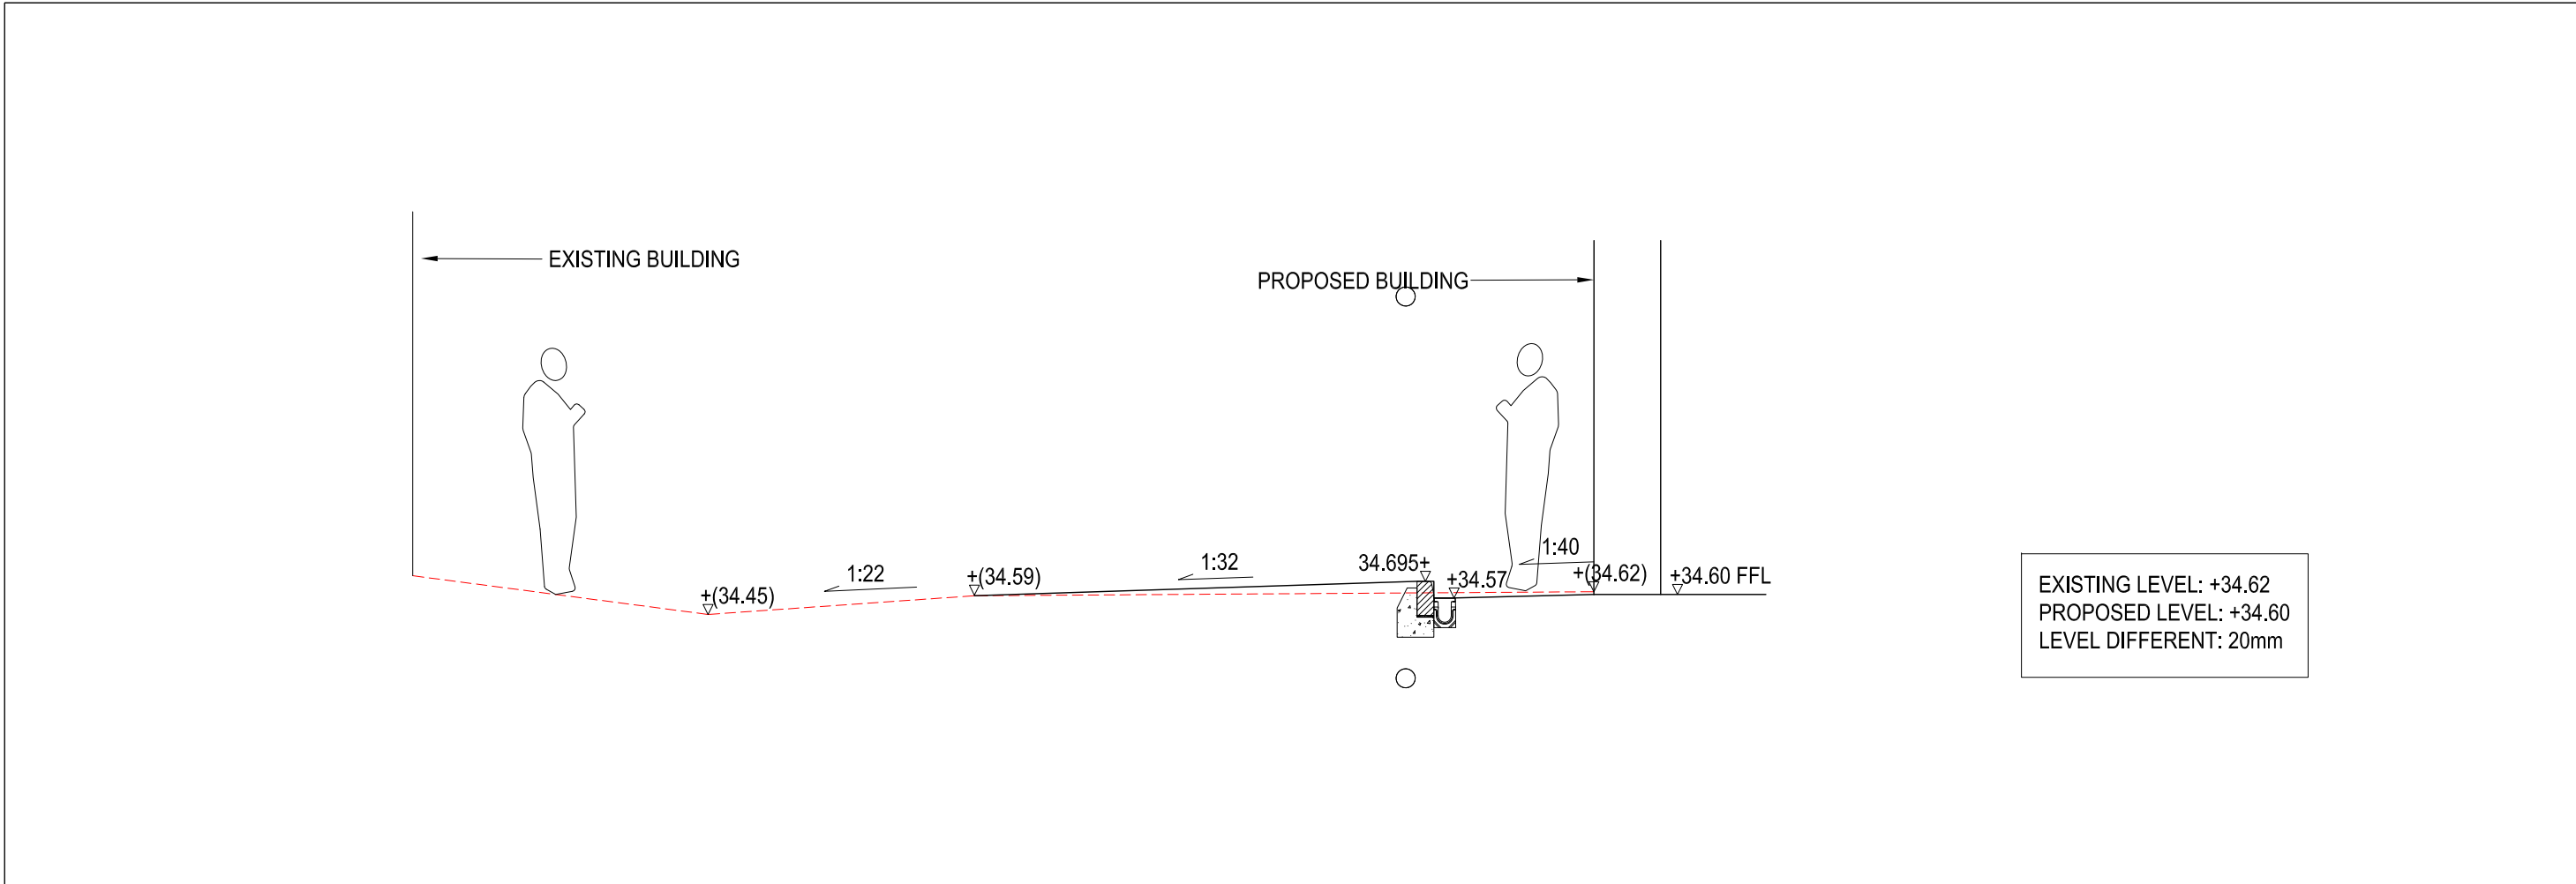


SECTION G-G'

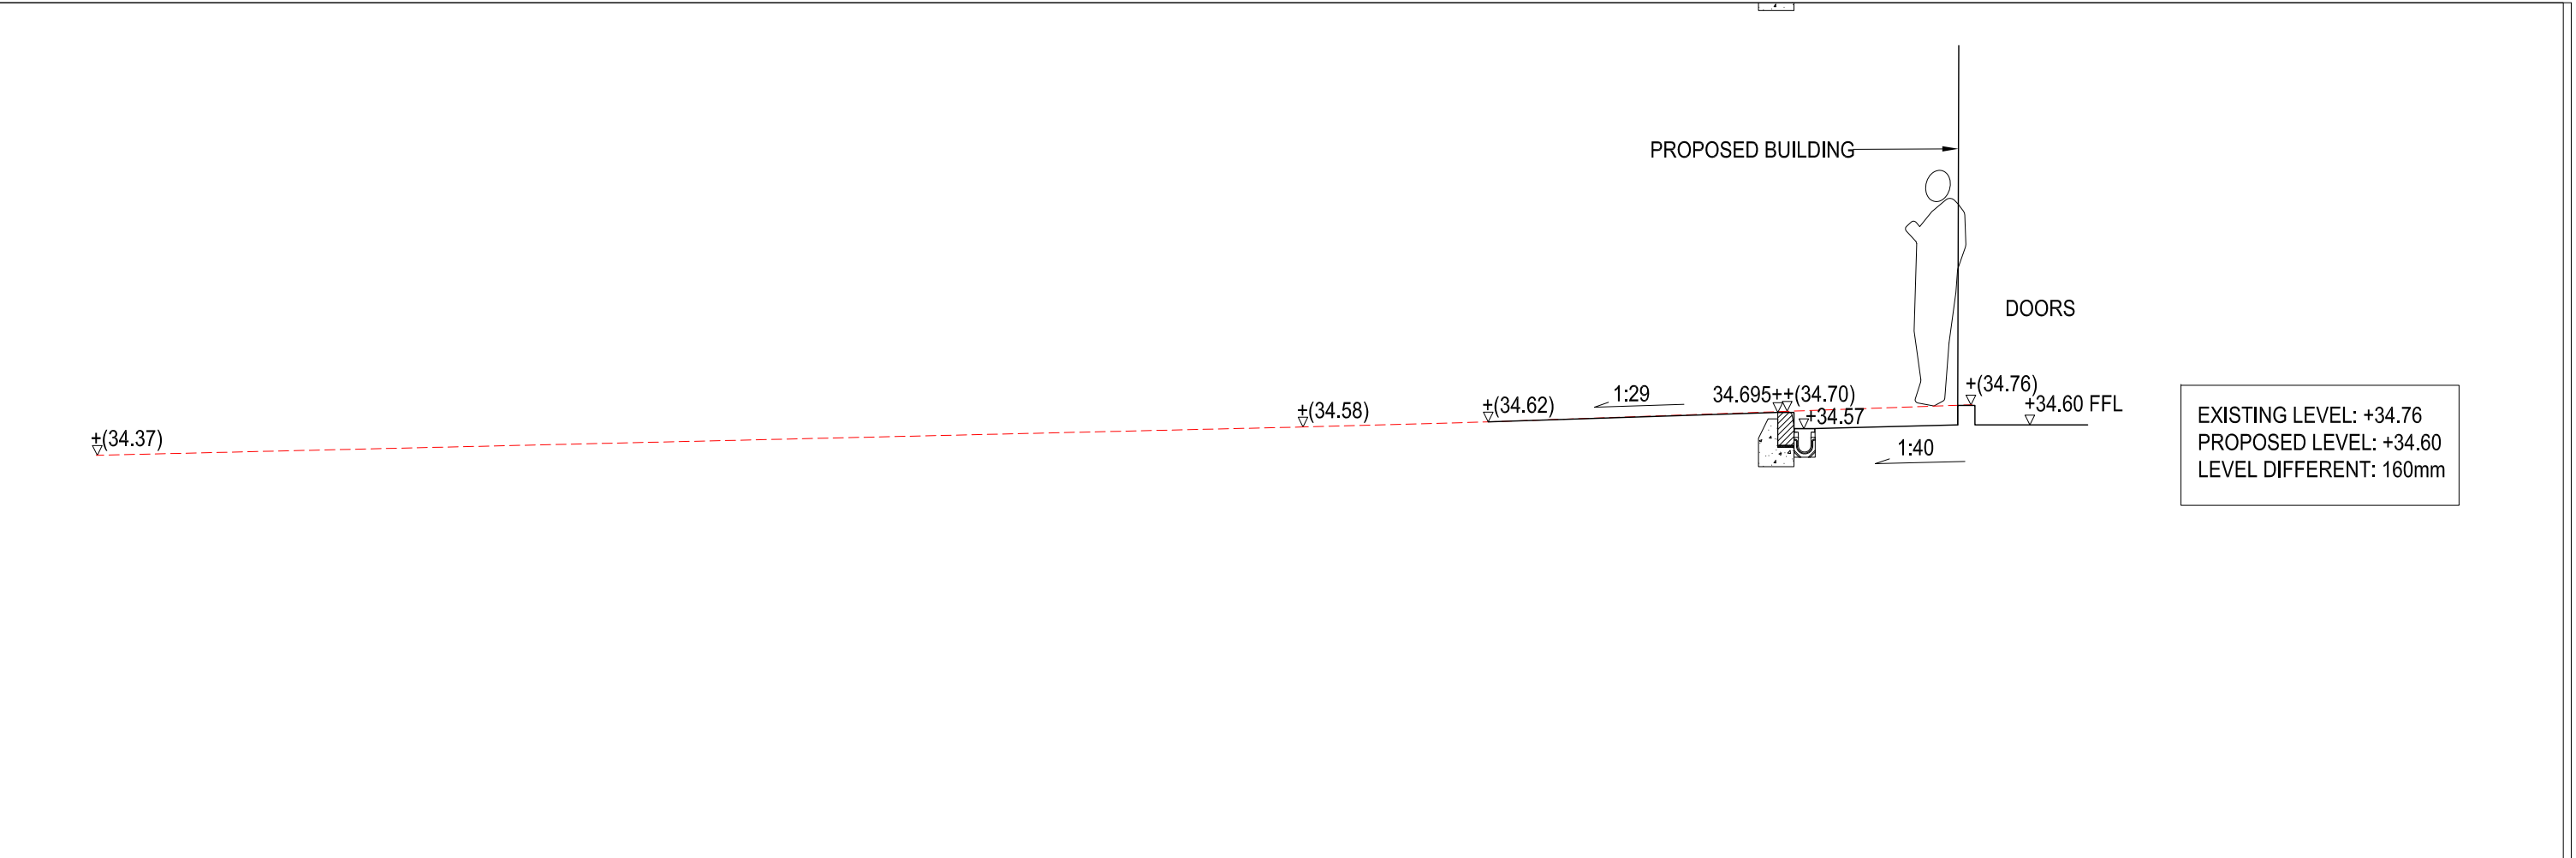

SECTION H-H'

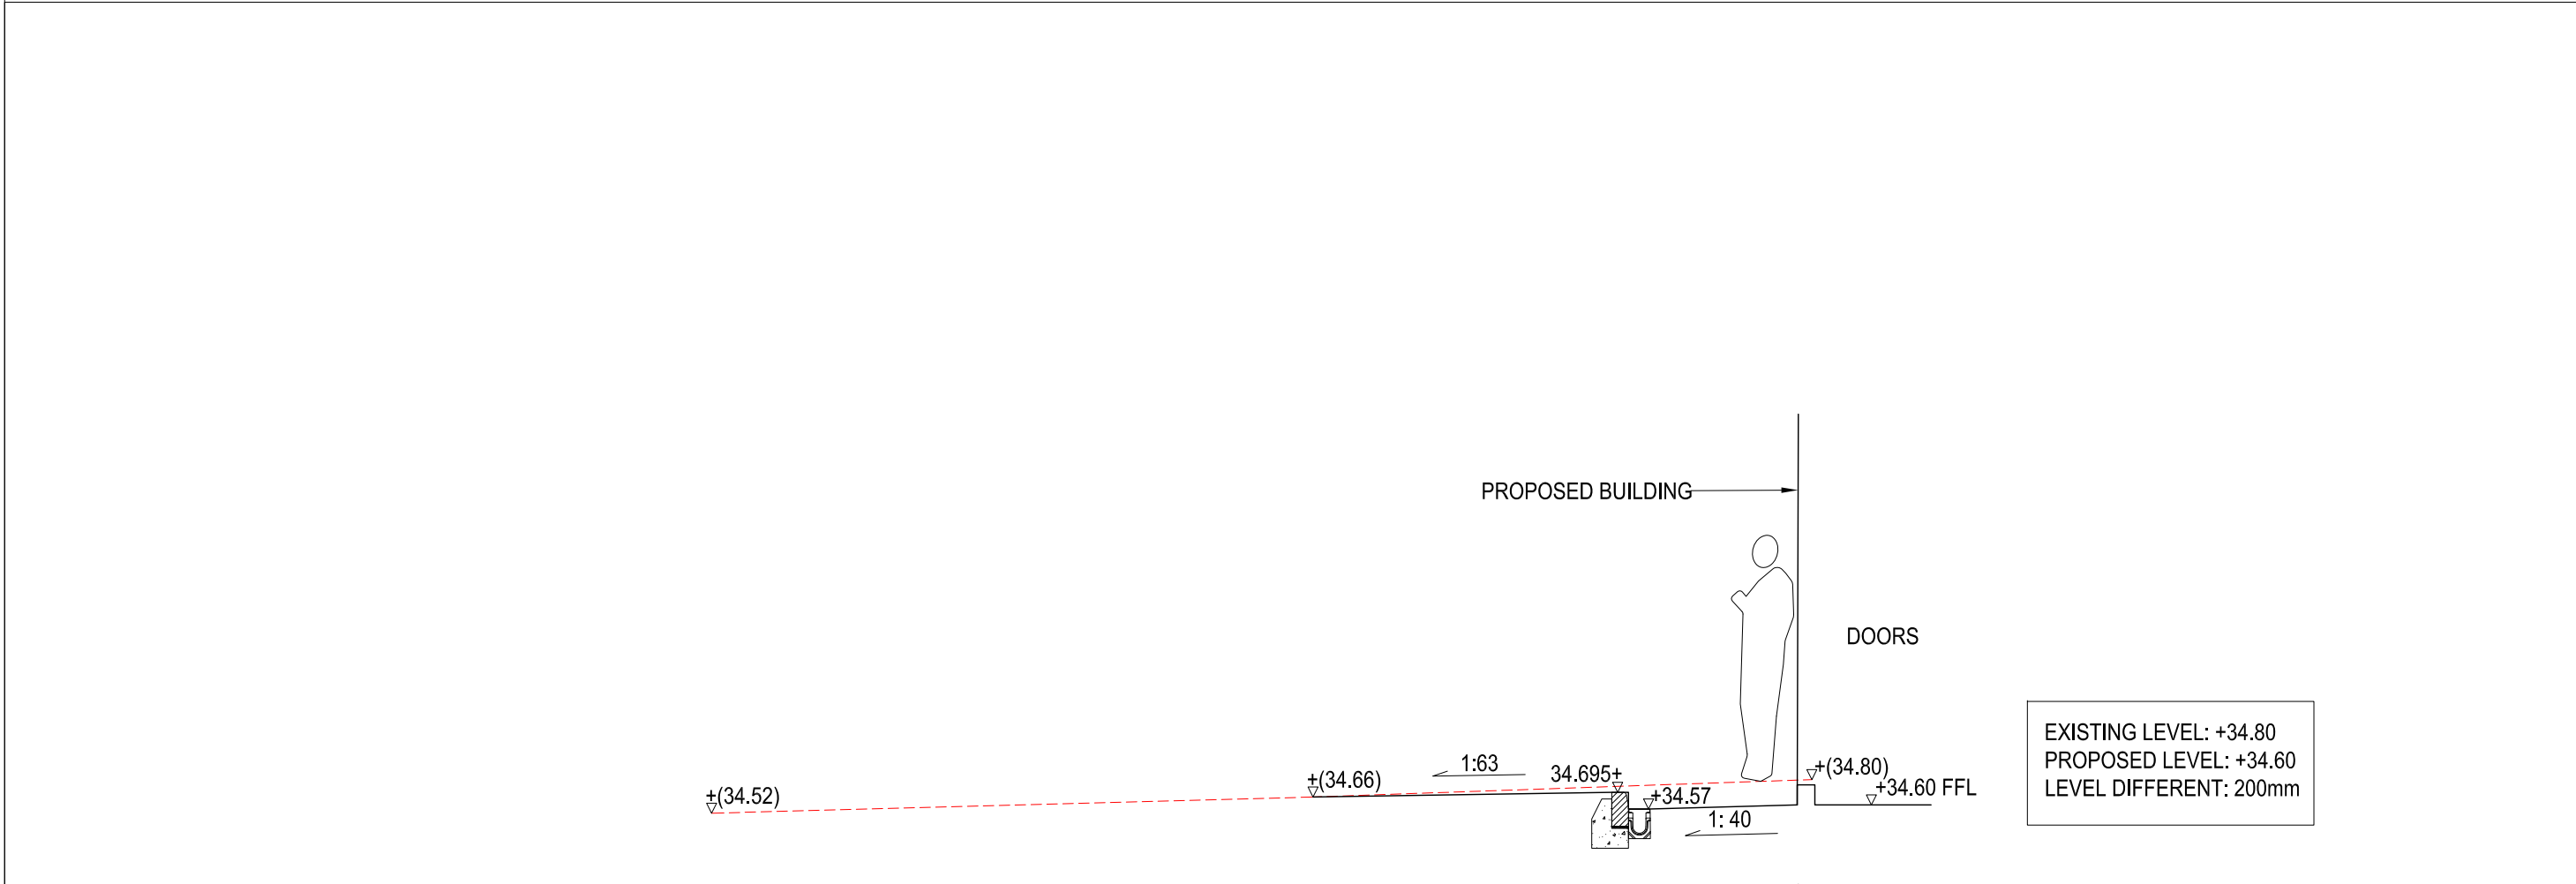

SECTION I-I'

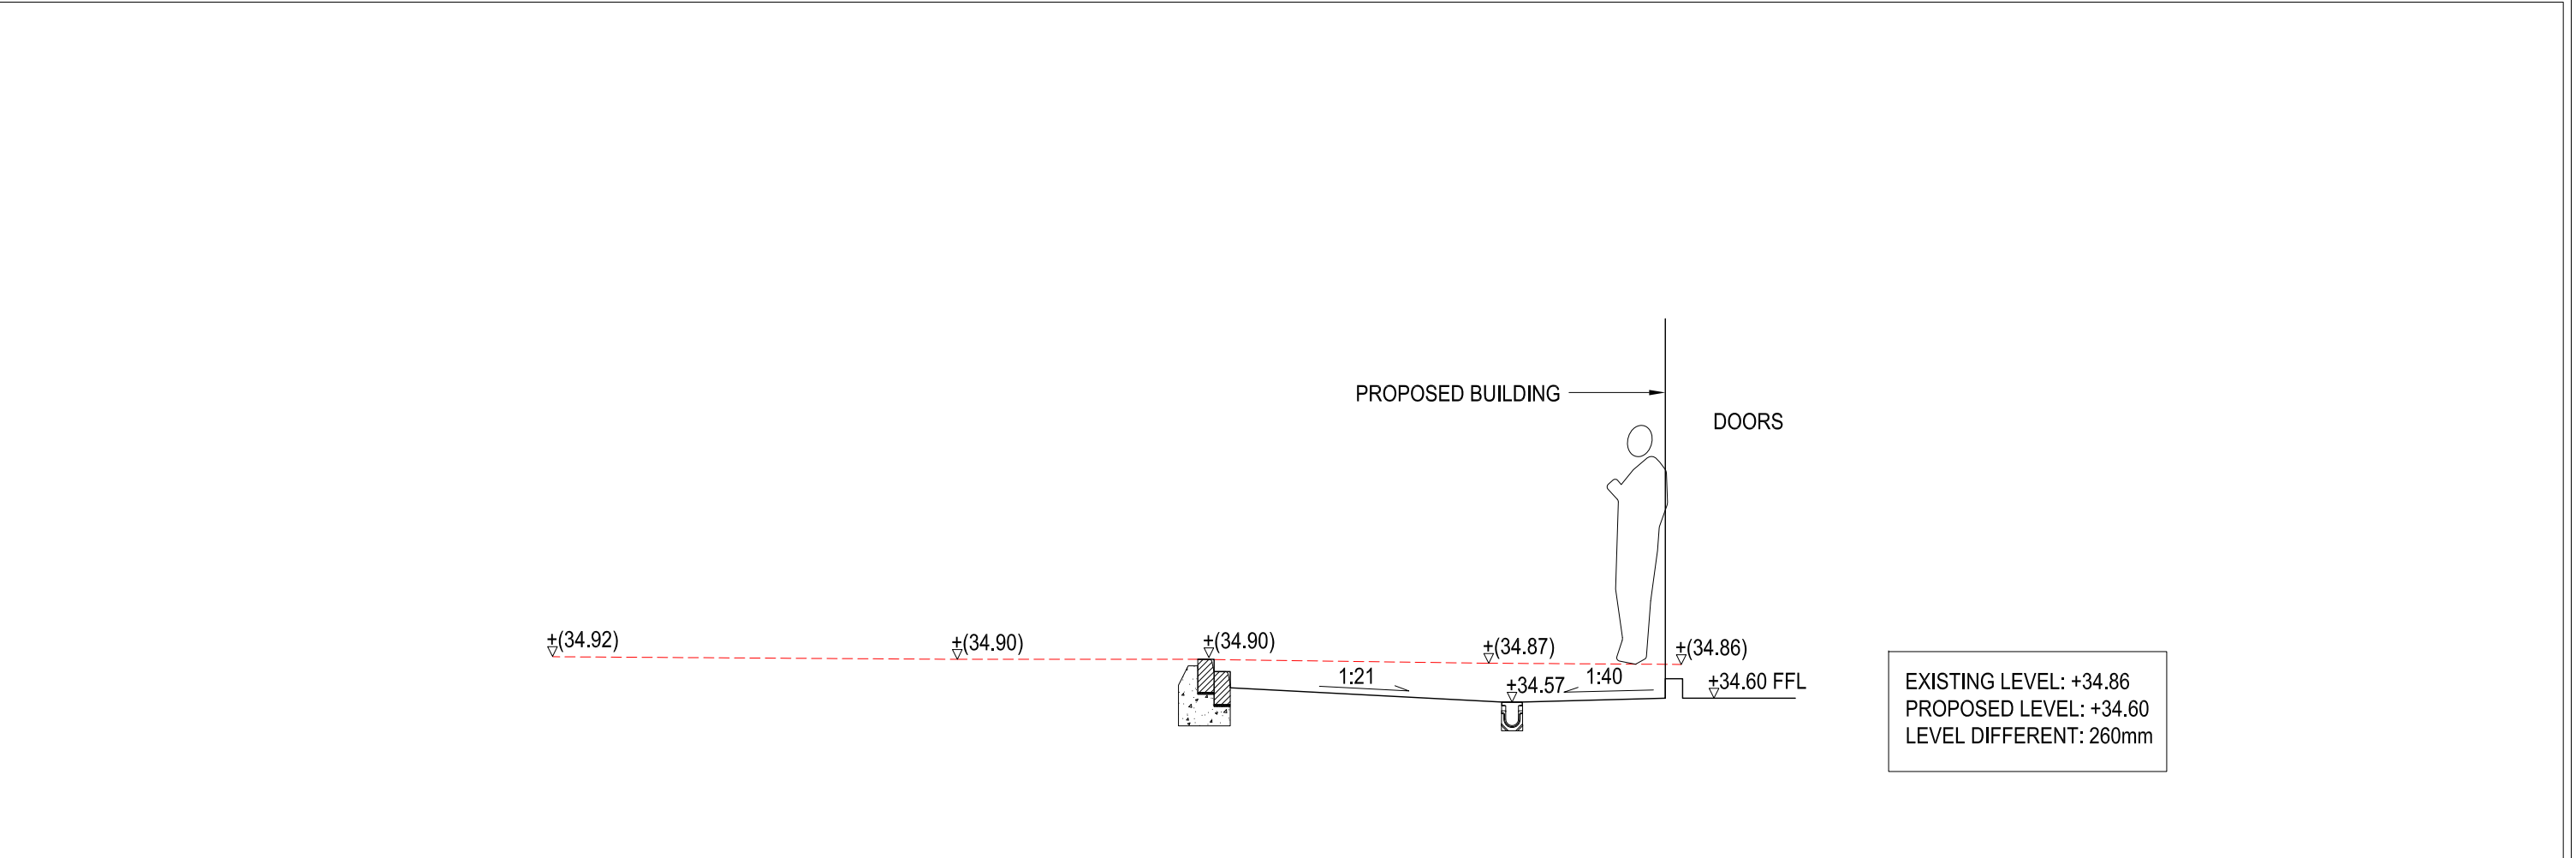

SECTION J-J'

NOTE:
RECOMMENDED CROSS FALL ON
FOOTPATHS OF 1:30 AS PER BS8300 GUIDELINES,
1:40 PREFERABLE
ENGINEERS TO REVIEW LEVELS WITH EXISTING
SERVICES.

BUILDING DESIGN PARTNERSHIP SHALL HAVE NO RESPONSIBILITY FOR
ANY USE MADE OF THIS DOCUMENT OTHER THAN FOR THAT WHICH IT WAS
PREPARED AND ISSUED.
ALL DIMENSIONS SHOULD BE CHECKED ON SITE.
DO NOT SCALE FROM THIS DRAWING
ANY DRAWING ERRORS OR DIVERGENCIES SHOULD BE BROUGHT TO THE
ATTENTION OF BUILDING DESIGN PARTNERSHIP AT THE ADDRESS SHOWN
BELOW.

NOTES	
---	EXISTING TOPOGRAPHY
---	PROPOSED TOPOGRAPHY

REV	DESCRIPTION	DRW'N	CHK'D	DATE
P01	STAGE 4 ISSUE	IF	JRM	26.11.21

CLIENT

Founded by:

MANCHESTER CANCER RESEARCH CENTRE

MANCHESTER 1824
The University of Manchester

CANCER RESEARCH UK

NHS The Christie
NHS Foundation Trust

BDP.
11 Ducie Street
PO Box 85, Piccadilly Basin
Manchester, M60 3JA
United Kingdom
T +44 (0)161 828 2200
F +44 (0)161 828 2235
www.bdp.com

PROJECT TITLE
Paterson Redevelopment Project
P2008381

DRAWING TITLE
SECTIONS THROUGH FM SERVICE

ROAD
SHEET 2 OF 2

PRP-BDP-Z01-XX-PL-L-9572

SCALE
@ A1
1:50

DATE
NOV '21

REVISION
P01