


GENERAL NOTES

1. THIS DRAWING IS TO BE READ IN CONJUNCTION WITH ALL RELEVANT ARCHITECTS, ENGINEERS AND SPECIALIST DRAWINGS AND SPECIFICATIONS
2. DO NOT SCALE FROM THIS DRAWING IN EITHER PAPER OR DIGITAL FORM. USE WRITTEN DIMENSIONS ONLY.

STRUCTURAL REPAIR NOTES

1. THE CONTRACTOR IS RESPONSIBLE FOR THE DESIGN AND INSTALLATION OF TEMPORARY WORKS. THEIR PROPOSALS MUST BE SUBMITTED TO THE STRUCTURAL ENGINEER SUFFICIENTLY IN ADVANCE OF THE WORKS STARTING TO PERMIT COMMENT. UNDER NO CIRCUMSTANCES SHOULD ANY STRUCTURAL ALTERATIONS BE CARRIED OUT PRIOR TO THE STRUCTURAL ENGINEER COMMENTING ON THE CONTRACTORS TEMPORARY WORKS PROPOSALS.
2. LOADING FOR THE DESIGN OF ALL TEMPORARY WORKS IS SHOWN ON THE TEMPORARY WORKS DRAWINGS.
3. THIS DRAWING SHOWS REPAIRS TO THE ROOF STRUCTURE WHICH ARE NOT DECAY RELATED. REFER TO S-1025 AND S-1026 FOR TIMBER DECAY REPAIRS.
4. REFER TO CONISBEE DRAWING S-4101 FOR TYPICAL REPAIR DETAILS.

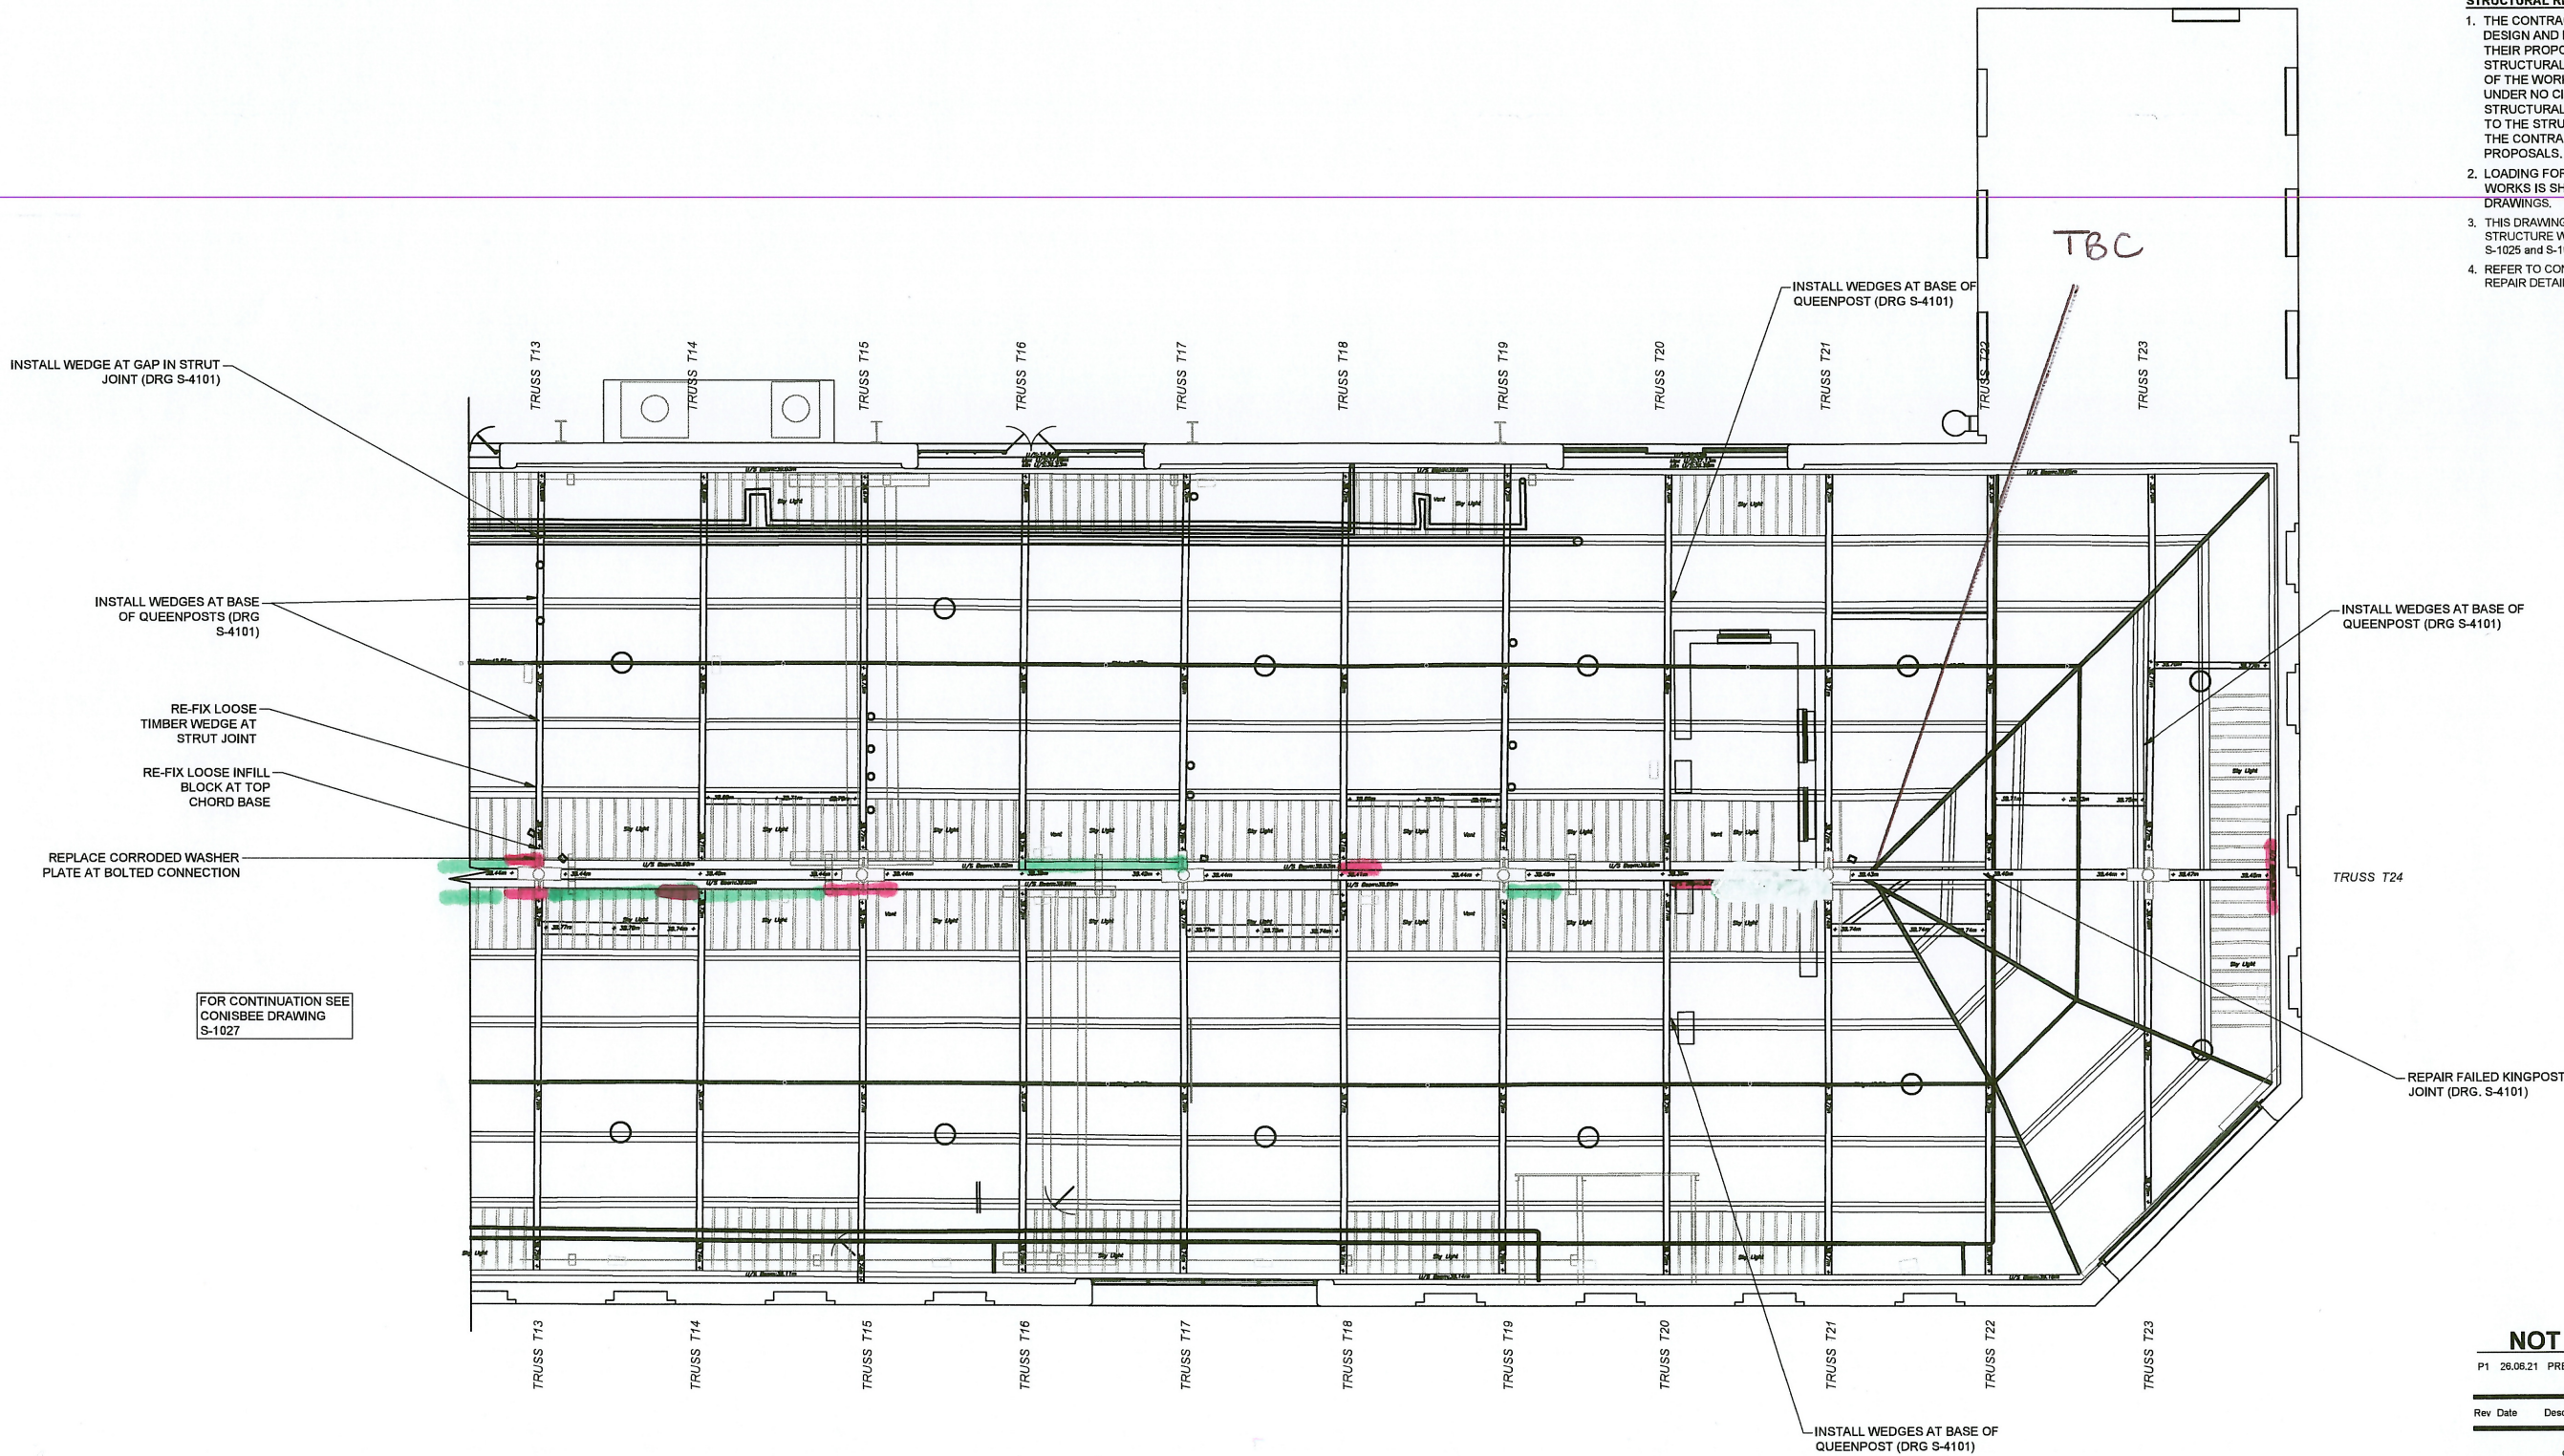

NOT FOR CONSTRUCTION

P1 26.06.21 PRELIMINARY ISSUE SW KC

Rev	Date	Description	Drawn	Check
-----	------	-------------	-------	-------

conisbee Consulting Structural Engineers
Consulting Civil Engineers
London • Cambridge • Norwich
1-5 Offord St London N1 1DH
Telephone 020 7700 6666
www.conisbee.co.uk


Drawing Status	PRELIMINARY
Project	SCIENCE & INDUSTRY MUSEUM MANCHESTER
Title	POWER HALL ROOF REPAIRS REPAIRS PLAN (WEST)
Drawing No	180426-CON-PH-RF-DR-S-1028
Date	JUNE 2021
Scale	1:100@A1
Drawn	SW
Engineer	SW
Project No	180426
Revision	P1

GENERAL NOTES

1. THIS DRAWING IS TO BE READ IN CONJUNCTION WITH ALL RELEVANT ARCHITECTS, ENGINEERS AND SPECIALIST DRAWINGS AND SPECIFICATIONS
2. DO NOT SCALE FROM THIS DRAWING IN EITHER PAPER OR DIGITAL FORM. USE WRITTEN DIMENSIONS ONLY.

STRUCTURAL REPAIR NOTES

1. THE CONTRACTOR IS RESPONSIBLE FOR THE DESIGN AND INSTALLATION OF TEMPORARY WORKS. THEIR PROPOSALS MUST BE SUBMITTED TO THE STRUCTURAL ENGINEER SUFFICIENTLY IN ADVANCE OF THE WORKS STARTING TO PERMIT COMMENT. UNDER NO CIRCUMSTANCES SHOULD ANY STRUCTURAL ALTERATIONS BE CARRIED OUT PRIOR TO THE STRUCTURAL ENGINEER COMMENTING ON THE CONTRACTORS TEMPORARY WORKS PROPOSALS.
2. LOADING FOR THE DESIGN OF ALL TEMPORARY WORKS IS SHOWN ON THE TEMPORARY WORKS DRAWINGS.
3. THIS DRAWING SHOWS REPAIRS TO THE ROOF STRUCTURE WHICH ARE NOT DECAY RELATED. REFER TO S-1025 AND S-1026 FOR TIMBER DECAY REPAIRS.
4. REFER TO CONISBEE DRAWING S-4101 FOR TYPICAL REPAIR DETAILS.

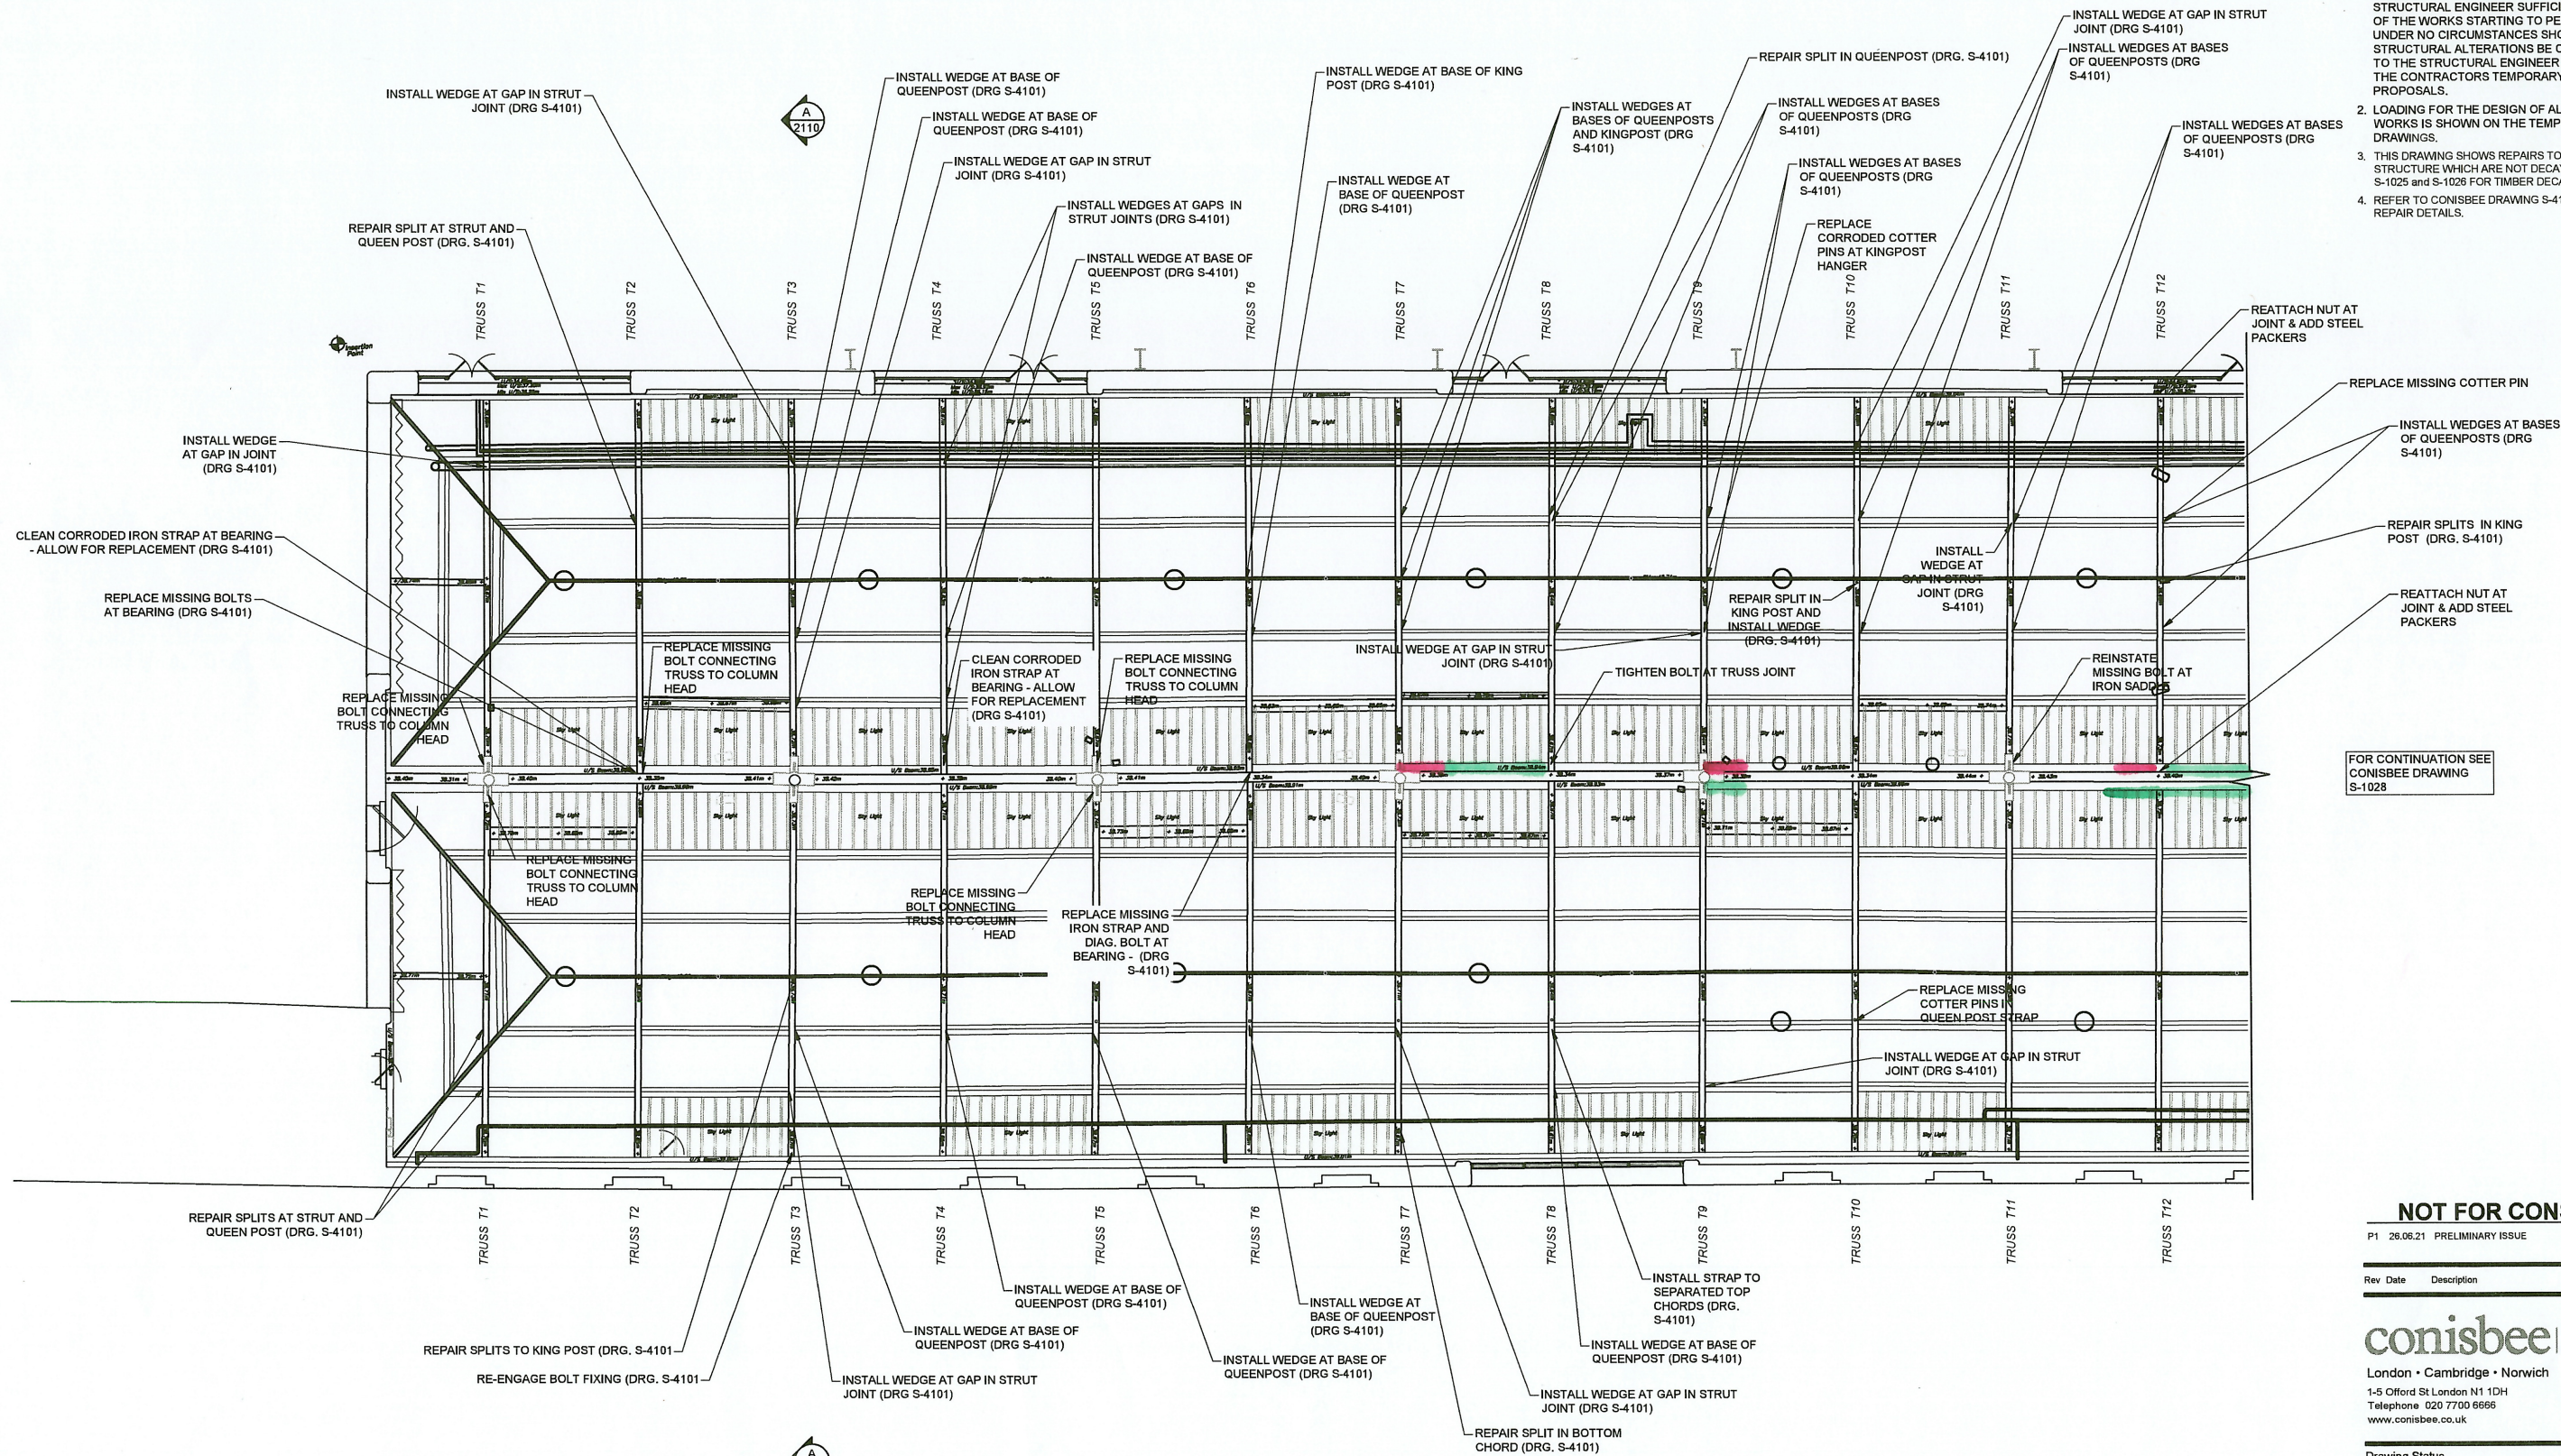

GENERAL NOTE: CHECK ALL EXISTING PACKERS/WEDGES ARE SECURE

NOT FOR CONSTRUCTION

P1 26.06.21 PRELIMINARY ISSUE SW KC

Rev	Date	Description	Drawn	Check
-----	------	-------------	-------	-------

conisbee Consulting Structural Engineers
Consulting Civil Engineers

London • Cambridge • Norwich
1-5 Offord St London N1 1DH
Telephone 020 7700 6666
www.conisbee.co.uk

Drawing Status
PRELIMINARY

Project	Date
SCIENCE & INDUSTRY MUSEUM MANCHESTER	JUNE 2021

Title	Engineer
POWER HALL ROOF REPAIRS REPAIRS PLAN (WEST)	SW

Drawing No	Project No
180426-CON-PH-RF-DR-S-1027	180426

Revision
P1