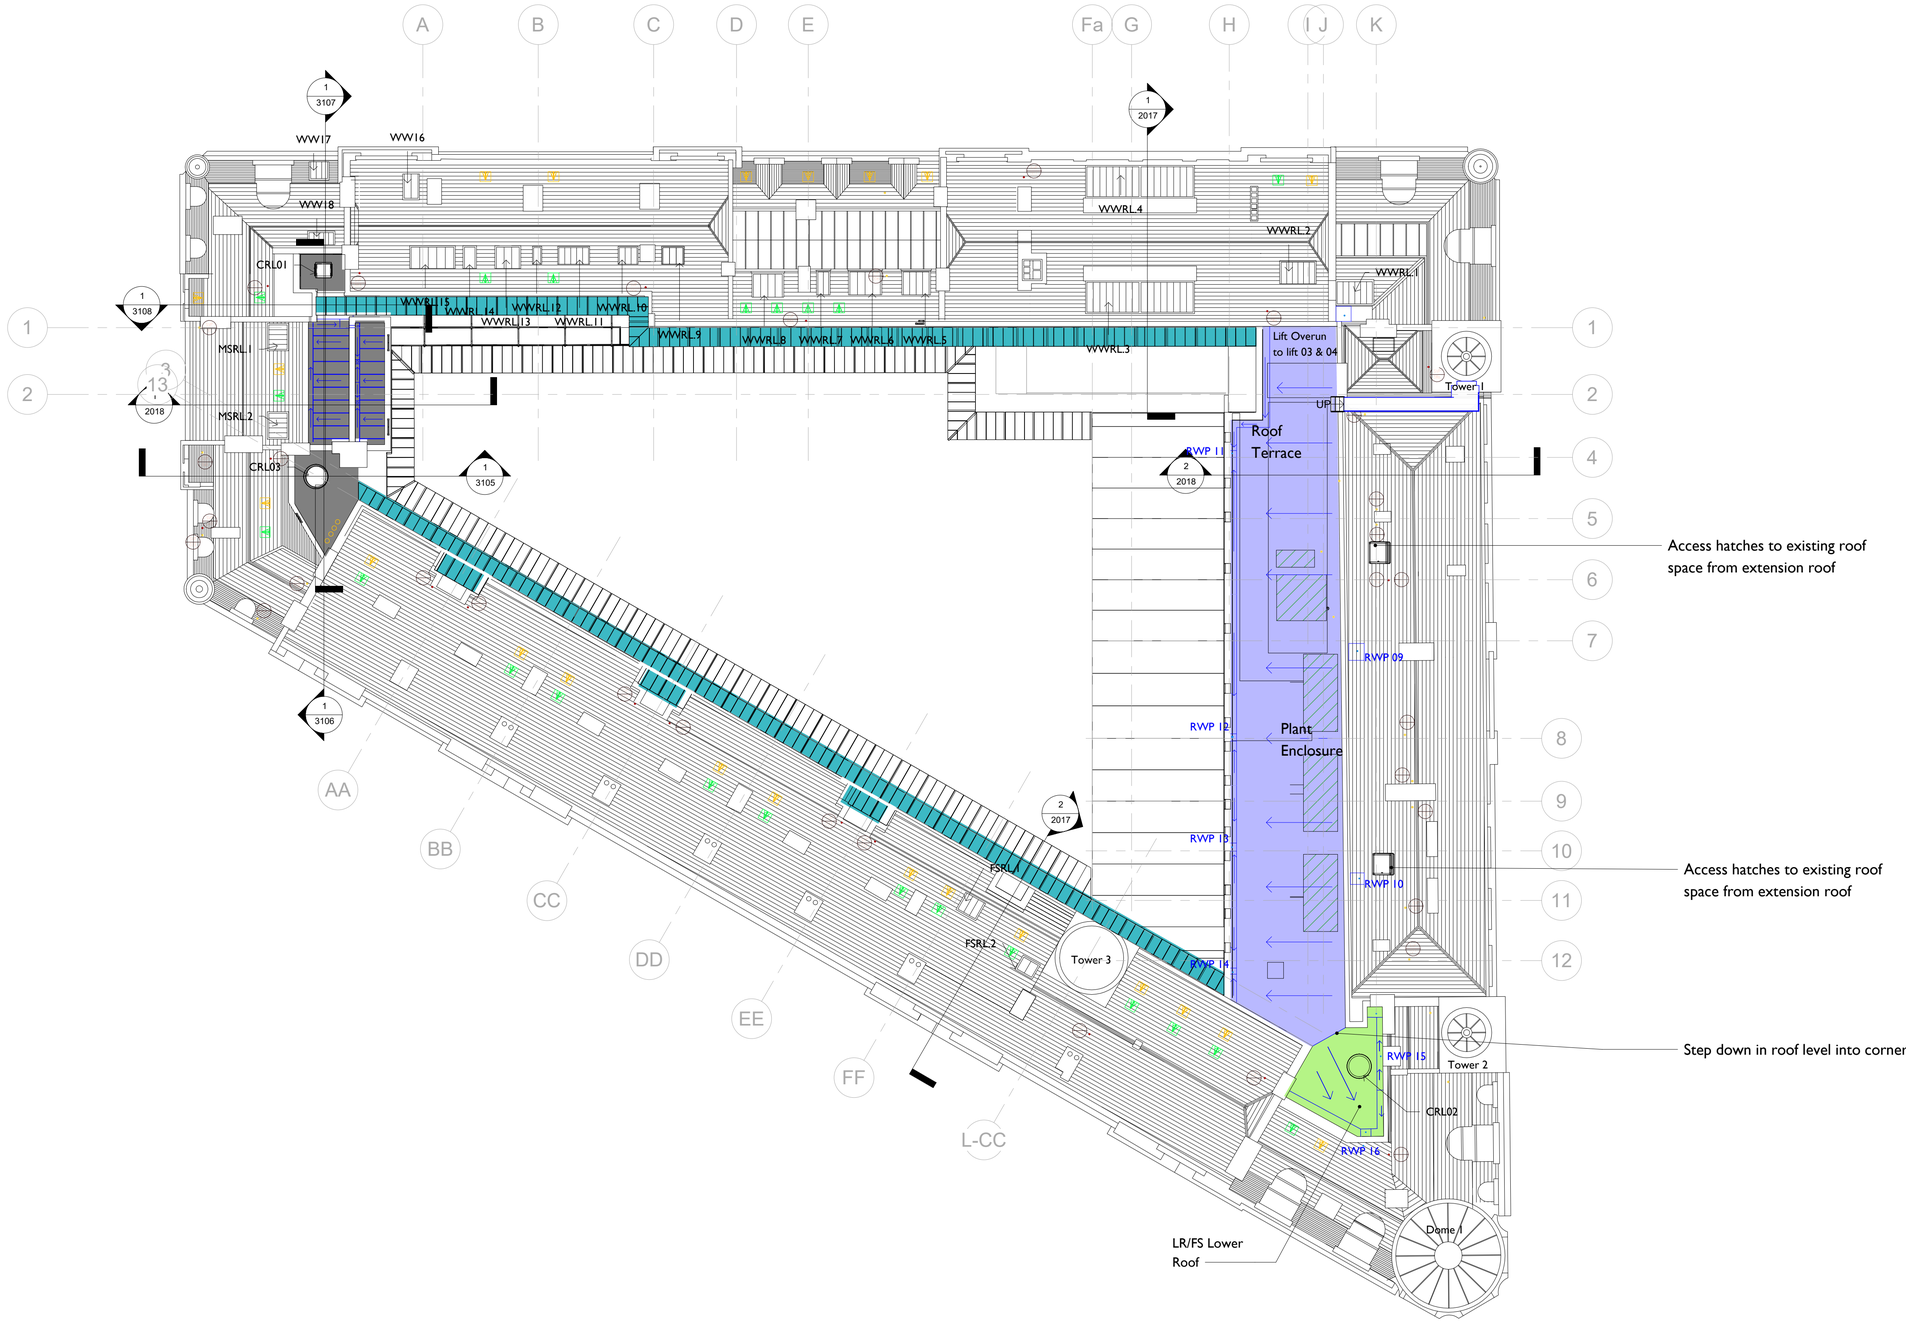

Notes:

Drawings are based on survey data and may not accurately represent what is physically present.

Do not scale from this drawing. All dimensions are to be verified on site before proceeding with the work.

All dimensions are in millimeters unless noted otherwise.

Purcell shall be notified in writing of any discrepancies.

Wall Key

- Existing Fabric
- Proposed Fabric

Proposals Key

- Air intake louvres
- Air extrat louvres
- SVP penetrations through roof.
- Location of flues
- Plant located on flat roof
- Internal RWPs

Notes:

To be read in conjunction with MEP engineers drawings

SVP pop ups to be agreed

- Third floor walkway - covered areas - glass canopy
- Third floor walkway - covered areas - lead roof
- New flat roof - Bauder roof system, warm roof on composite structural deck
- New flat roof - Bauder roof system, warm room on lightweight deck with tapered insulation

Rev Note 17

Roof to hotel extension and corner of LR/FS amended

REV	DATE	DESCRIPTION
15	28/05/2021	ISSUED FOR WS4
16	16/07/2021	WS4 UPDATE
17	14/12/2021	ISSUED FOR PLANNING

CLIENT
Allied London

PROJECT
London Road Fire Station

JOB NUMBER
240242

PURCELL

TITLE
Proposed Roof Plan

SIZE	SCALE	LAST REVISED	DRAWN	CHECKED
A1L	As indicated	14/12/2021 14:58:17	SA	TB

REV 17 **SUITABILITY/REASON FOR ISSUE** S4 - PLANNING

DRAWING NUMBER
LRFS-PUR-01-RF-DR-A-2007

St James', 79 Oxford Street, Manchester, M1 6FQ

© PURCELL 2019. PURCELL ® IS THE TRADING NAME OF PURCELL ARCHITECTURE LTD.

I 2007 05 Roof Level GA

1 : 200

0 2m 4m 6m 8m 10m 20m