

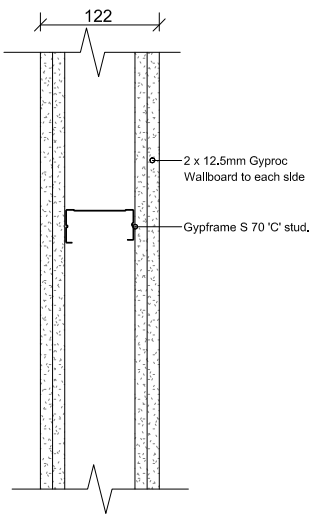


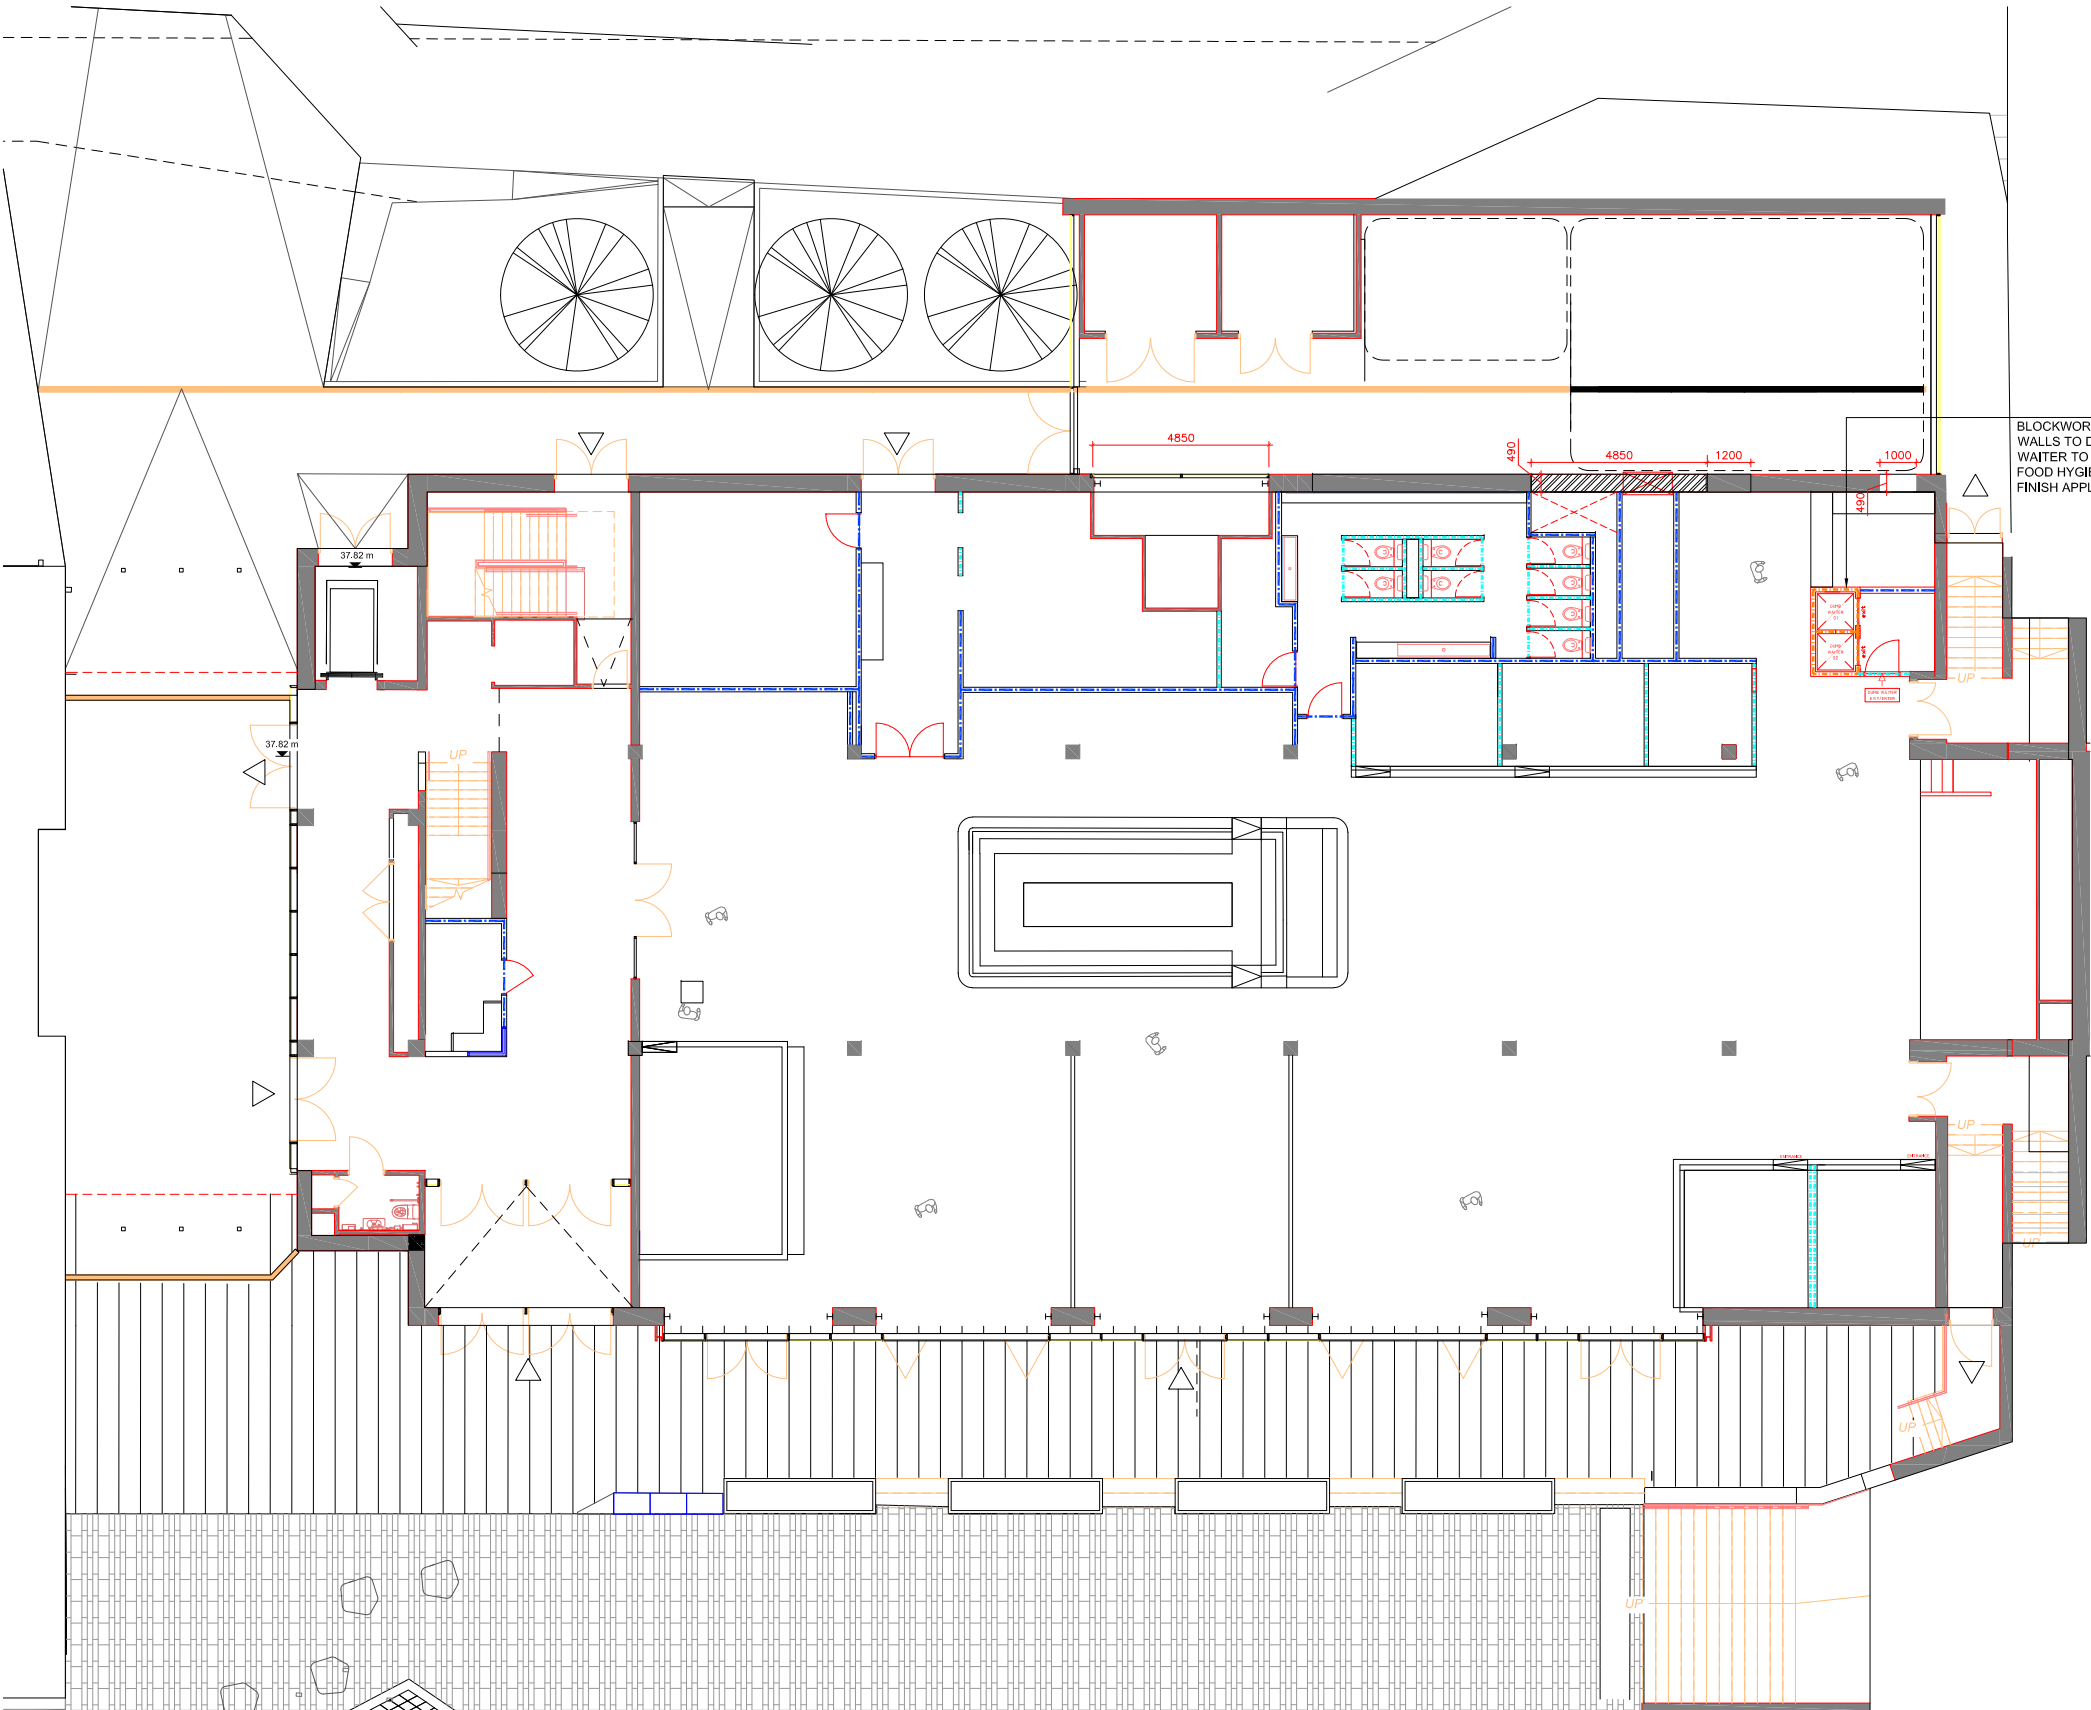

PARTITION TYPE 1 

Description: Partition
Thickness: ~122mm
Fire Req. n/a
Acoustic Requirement: tbc
Duty Rating: Severe
British Gypsum reference: A206015
Typical Location: WCs

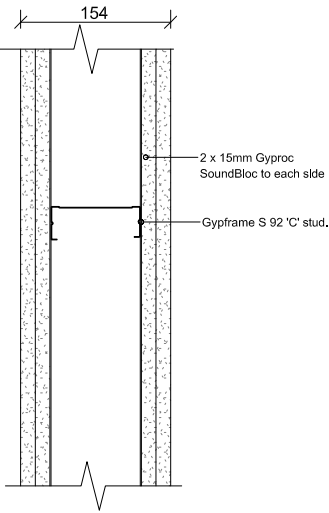

PARTITION TYPE 1A 

Description: Partition
Thickness: ~154mm
Fire Req. n/a
Acoustic Requirement: tbc
Duty Rating: Severe
British Gypsum reference: A206269
Typical Location: WCs

notes
SUBJECT TO BE CONFIRMED BY BUILDING CONTROL

J	05/11/2021	Partitions to support planning
H	02/11/2021	Coffee pod omission
G	27/10/2021	Pod Layout revisions
F	14/10/2021	Layout revisions submitted by client
E	06/10/2021	Layout revisions submitted by client
D	08/09/2021	Service Riser inclusion
C	02/09/2021	Revised partition position - POD 4
B	17/08/2021	Design intent submission
A	16/07/2021	Revisions following client comments
-	16/06/2021	1st issue
rev	date	comment

client **CBRE**
project name **NEW CENTURY HALL, MANCHESTER**
drawing title **GROUND FLOOR PARTITION TYPES PLAN**
project number **W1707**

scale **1:100** format **A1** revision **J**
date first drawn **16/06/2021** drawn **NP** checked **NP**
drawing number **103** drawing status **Stage 4 - Technical**

Workspace Design & Build Ltd
t 0161 710 3700
web www.workspacedesign.co.uk
Manchester:
Northspring, suite 1C, 70 Spring gardens, Manchester M2 2BQ
Midlands:
Cornwall Buildings, 45-51 Newhall Street, Birmingham, B3 3QR

