
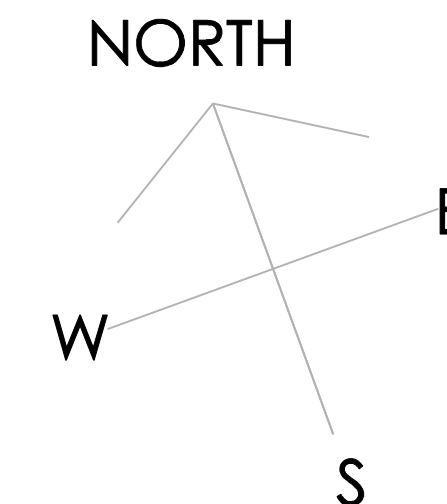
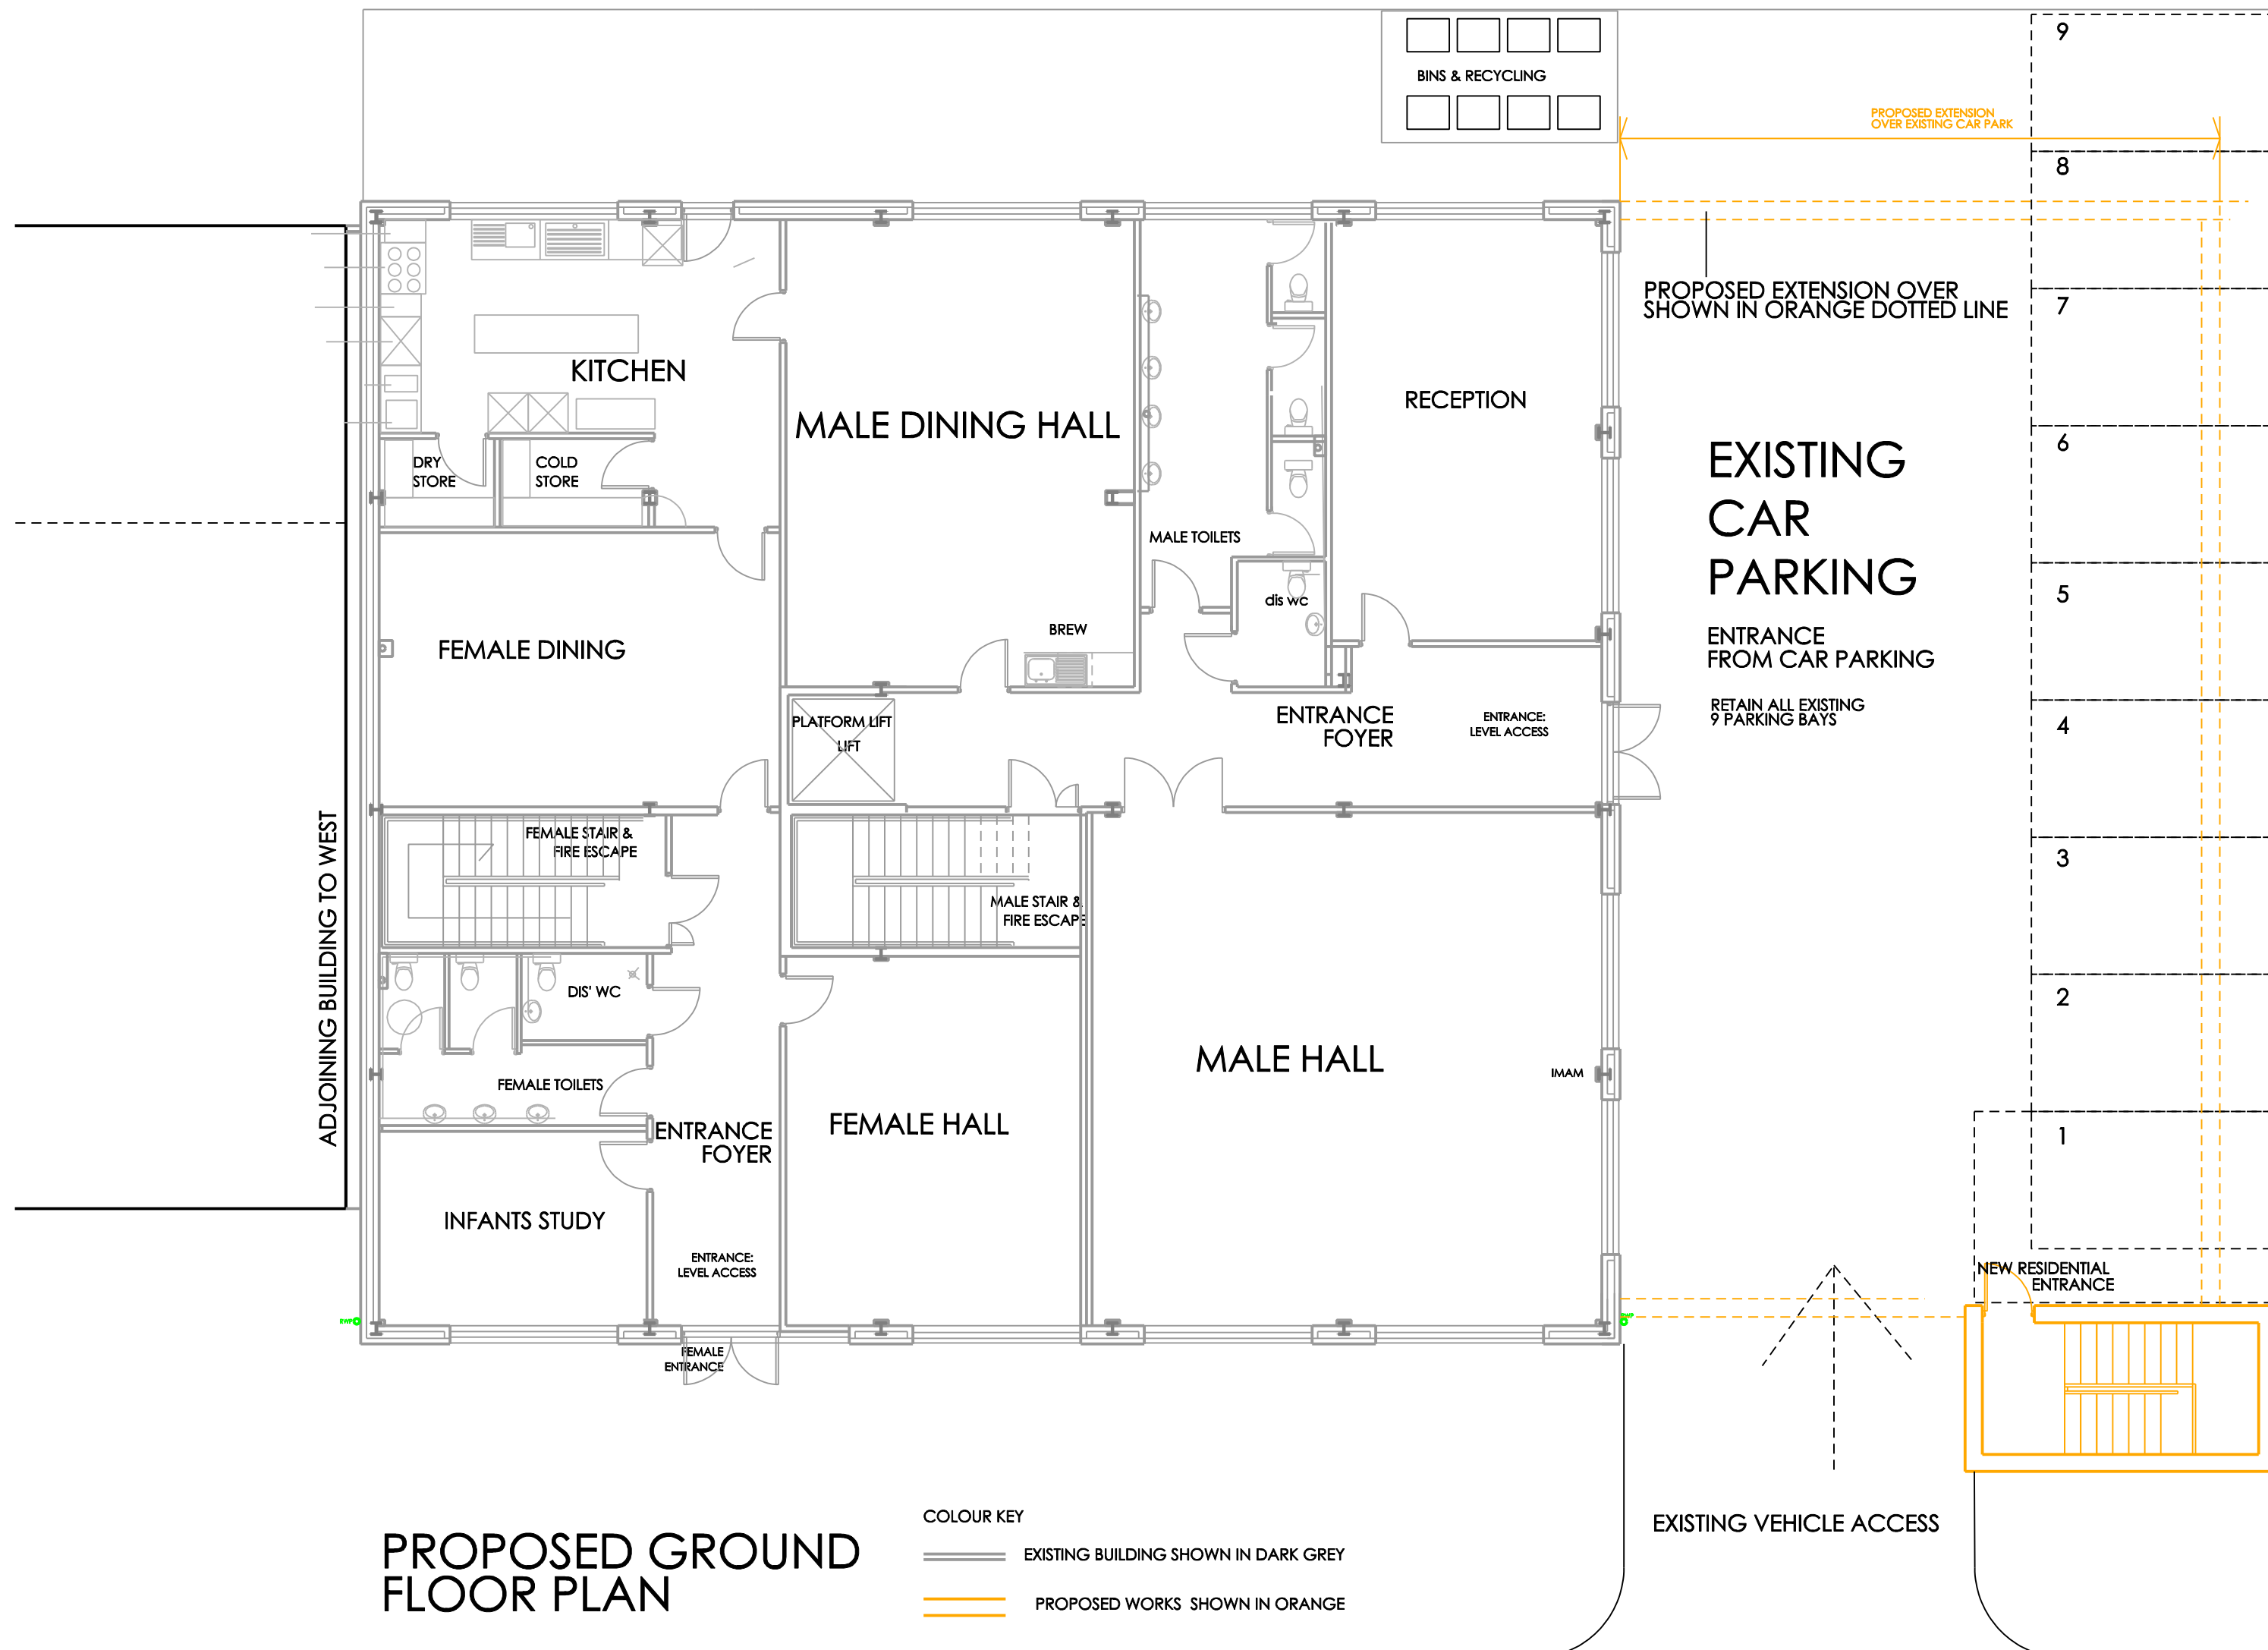
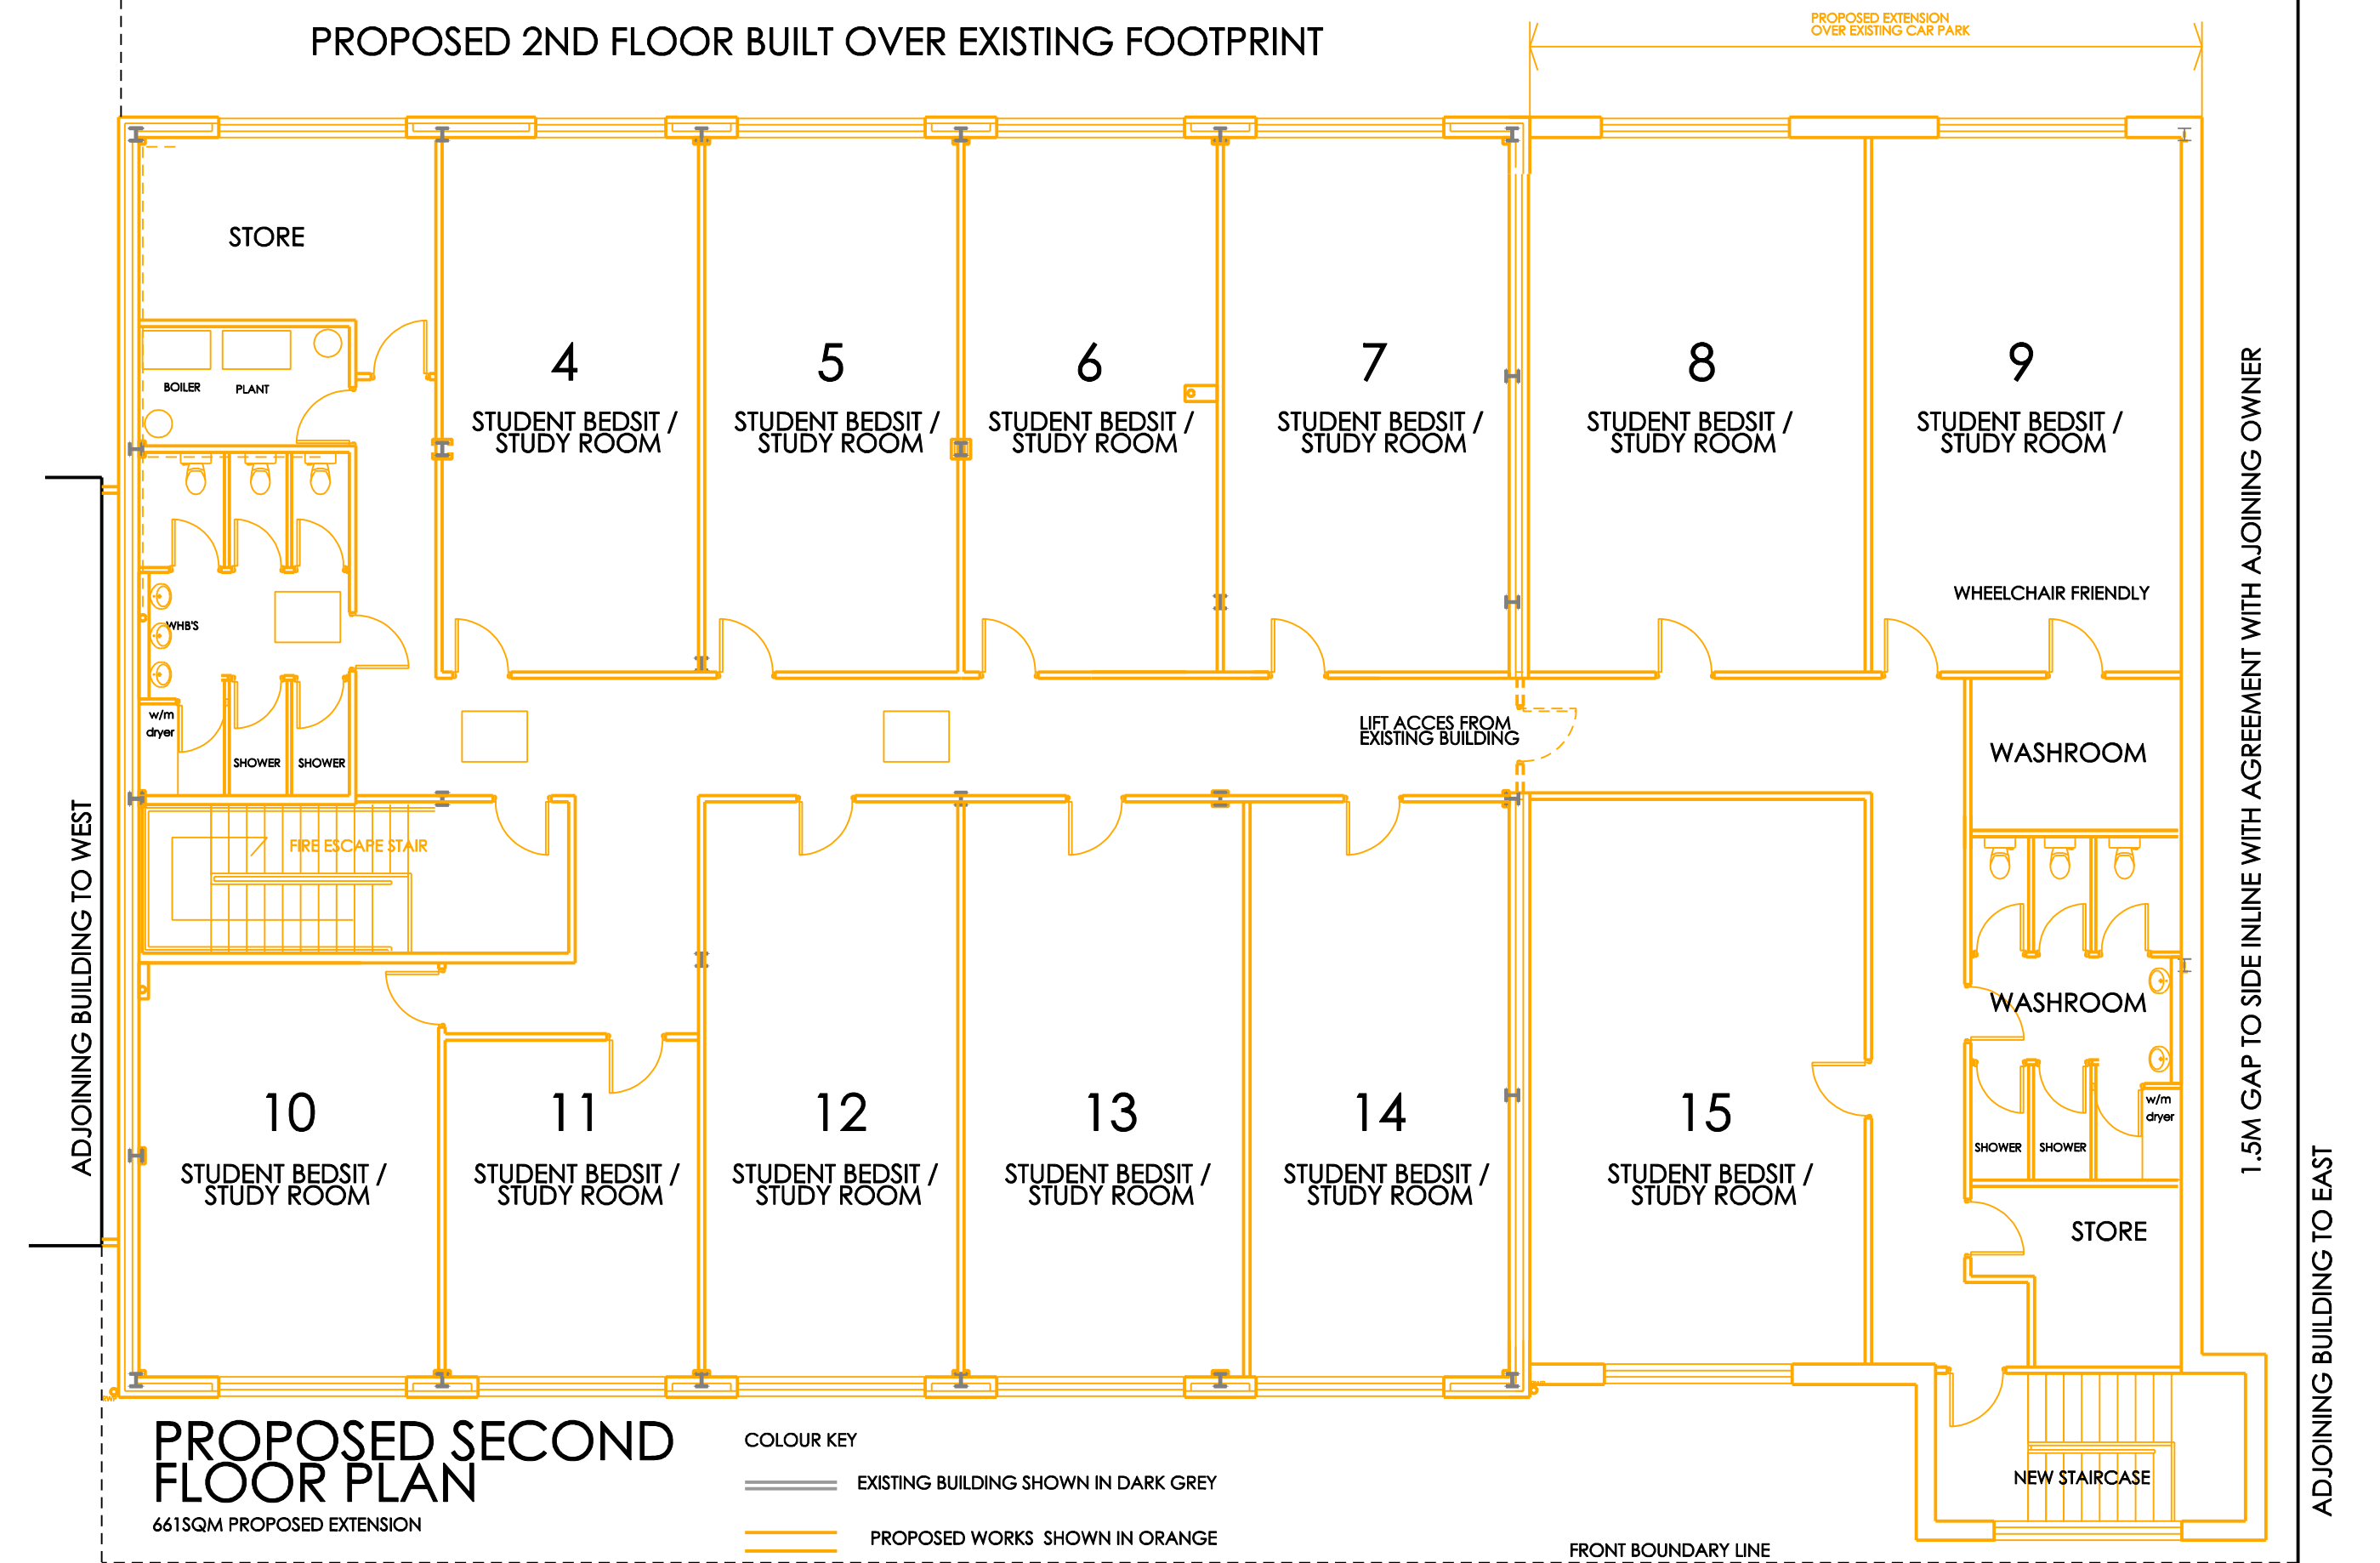


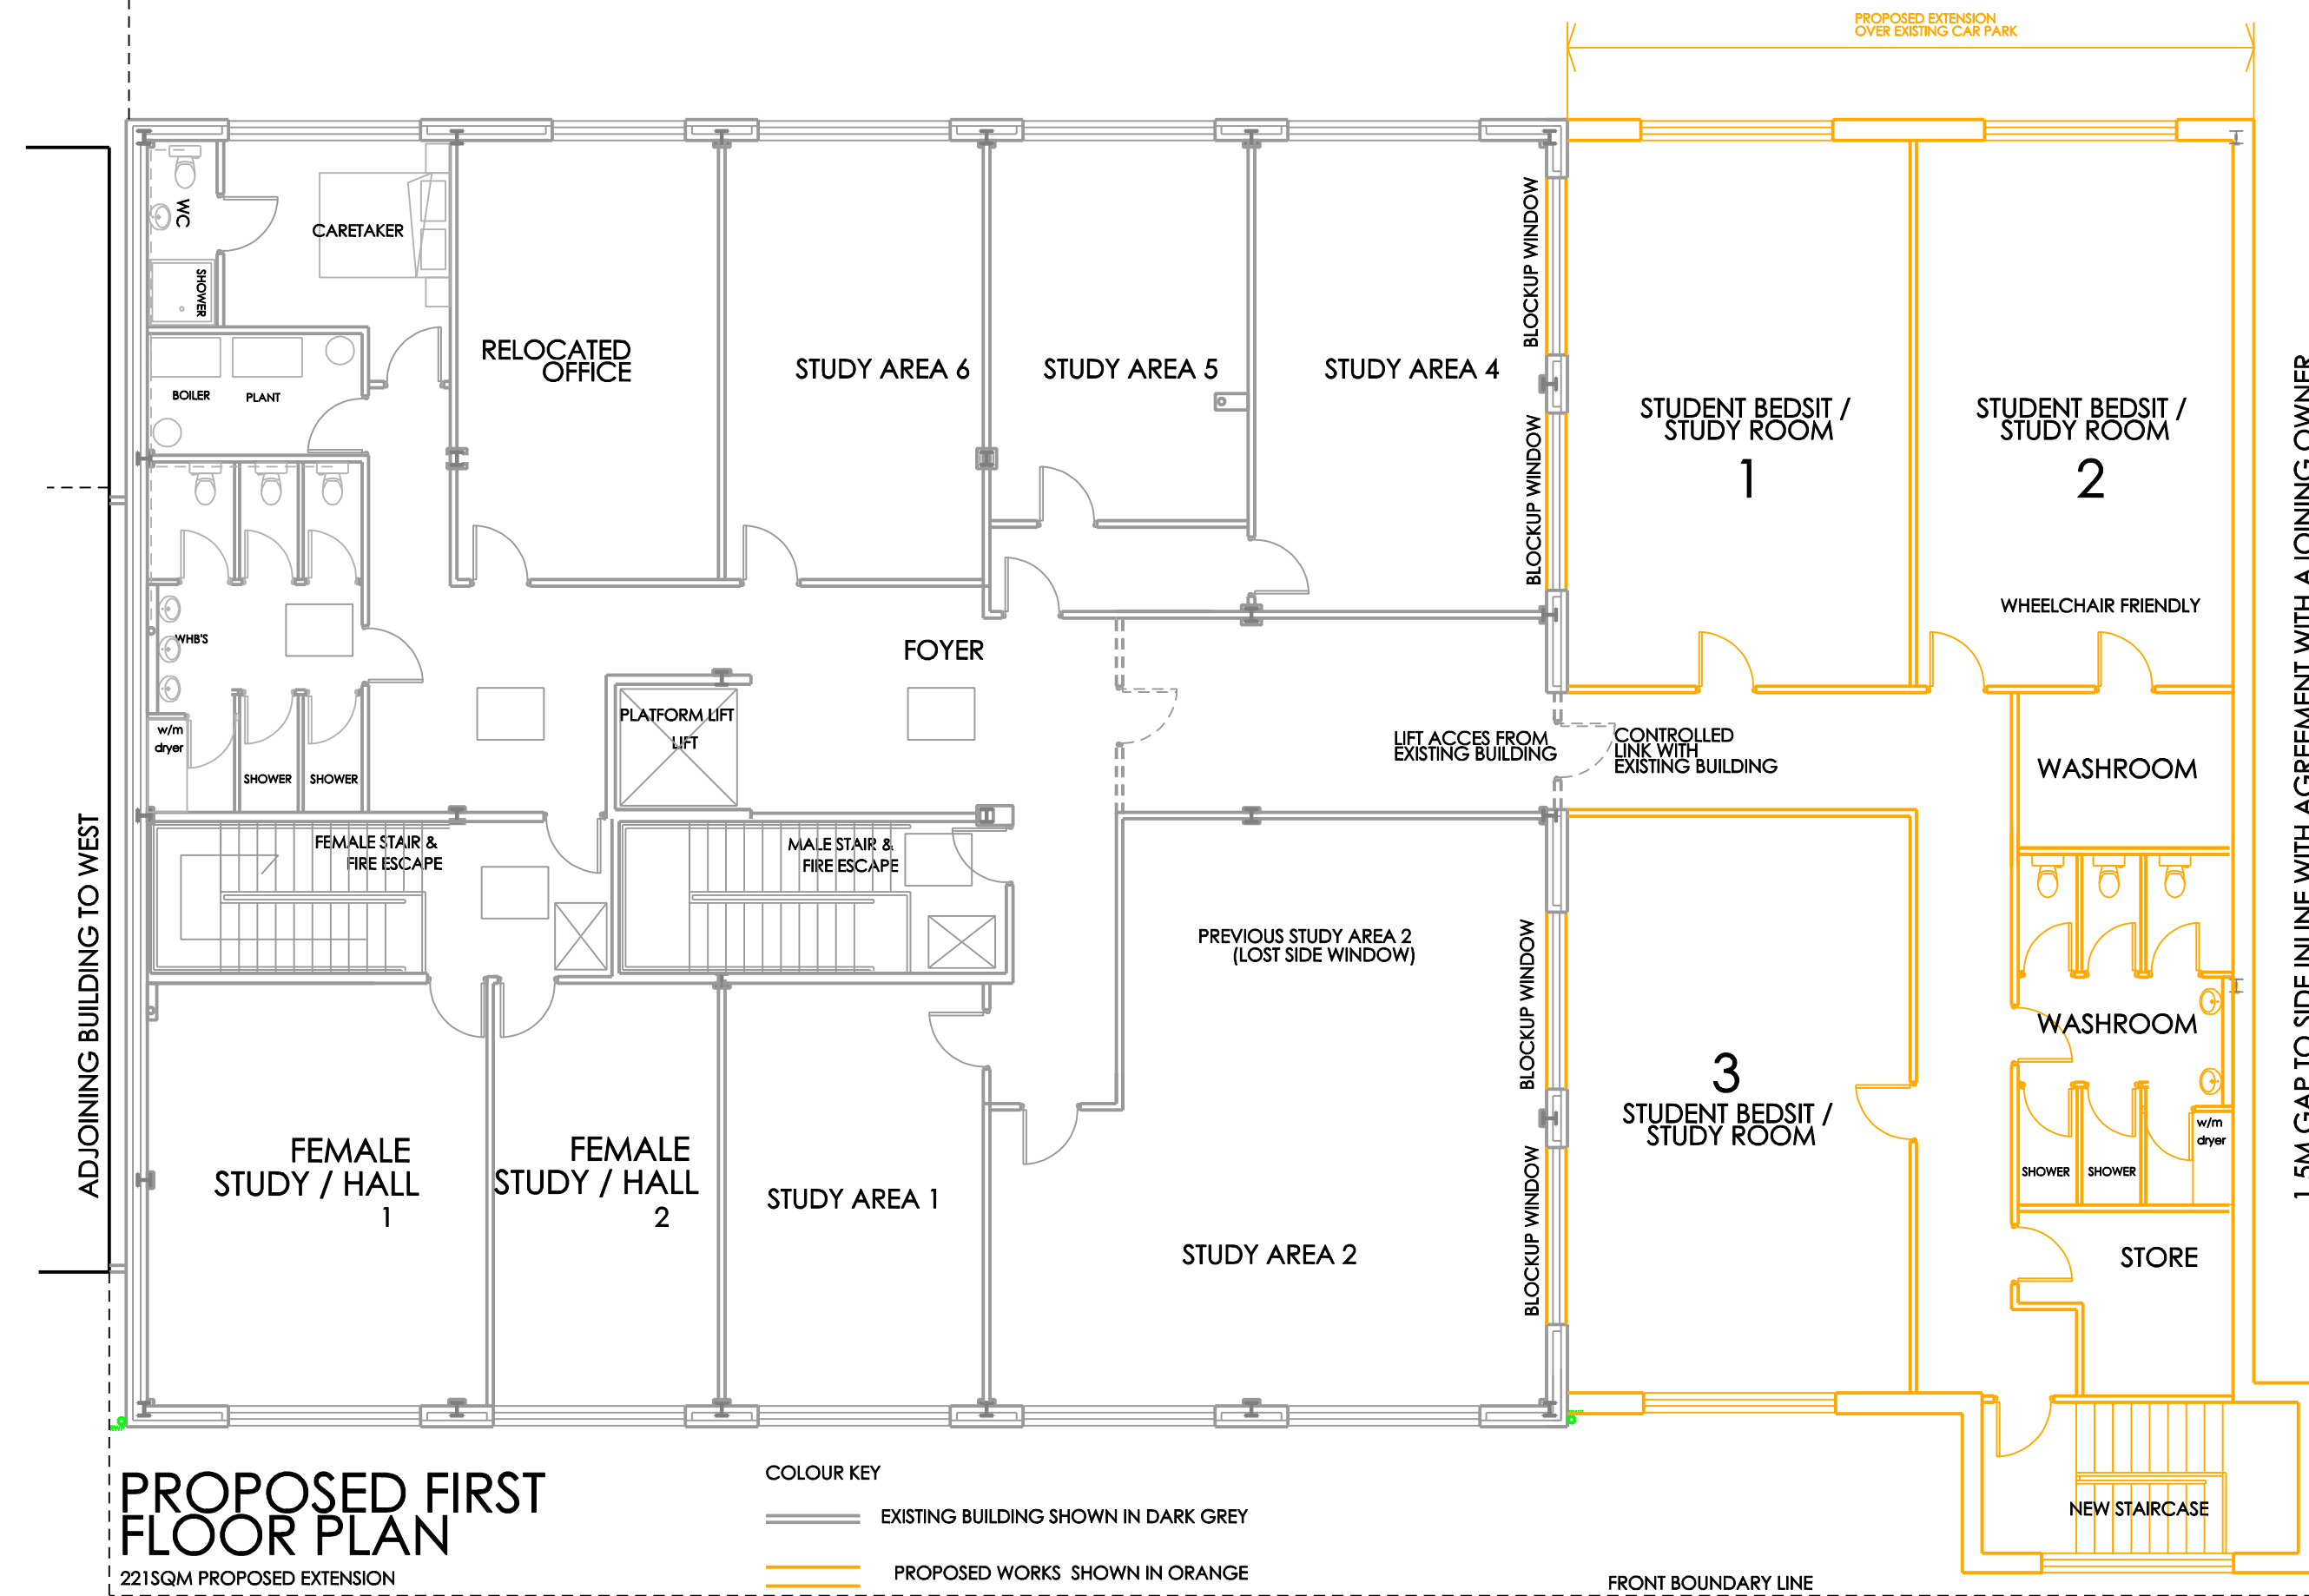

PROPOSED PLANS

BLACK LINES ON PLAN INDICATE EXISTING TO BE RETAINED.
 ORANGE LINES ON PLAN INDICATE PROPOSED WORKS.

PROPOSED TURKISH COMMUNITY CENTRE
 9 DOLPHIN STREET, MANCHESTER, M12 6BG

Drwg. No: 2021/ 10 / 04 REV' 8TH JAN 2022

Date : 8TH JAN 2022 Scale 1:100 @ A1

