
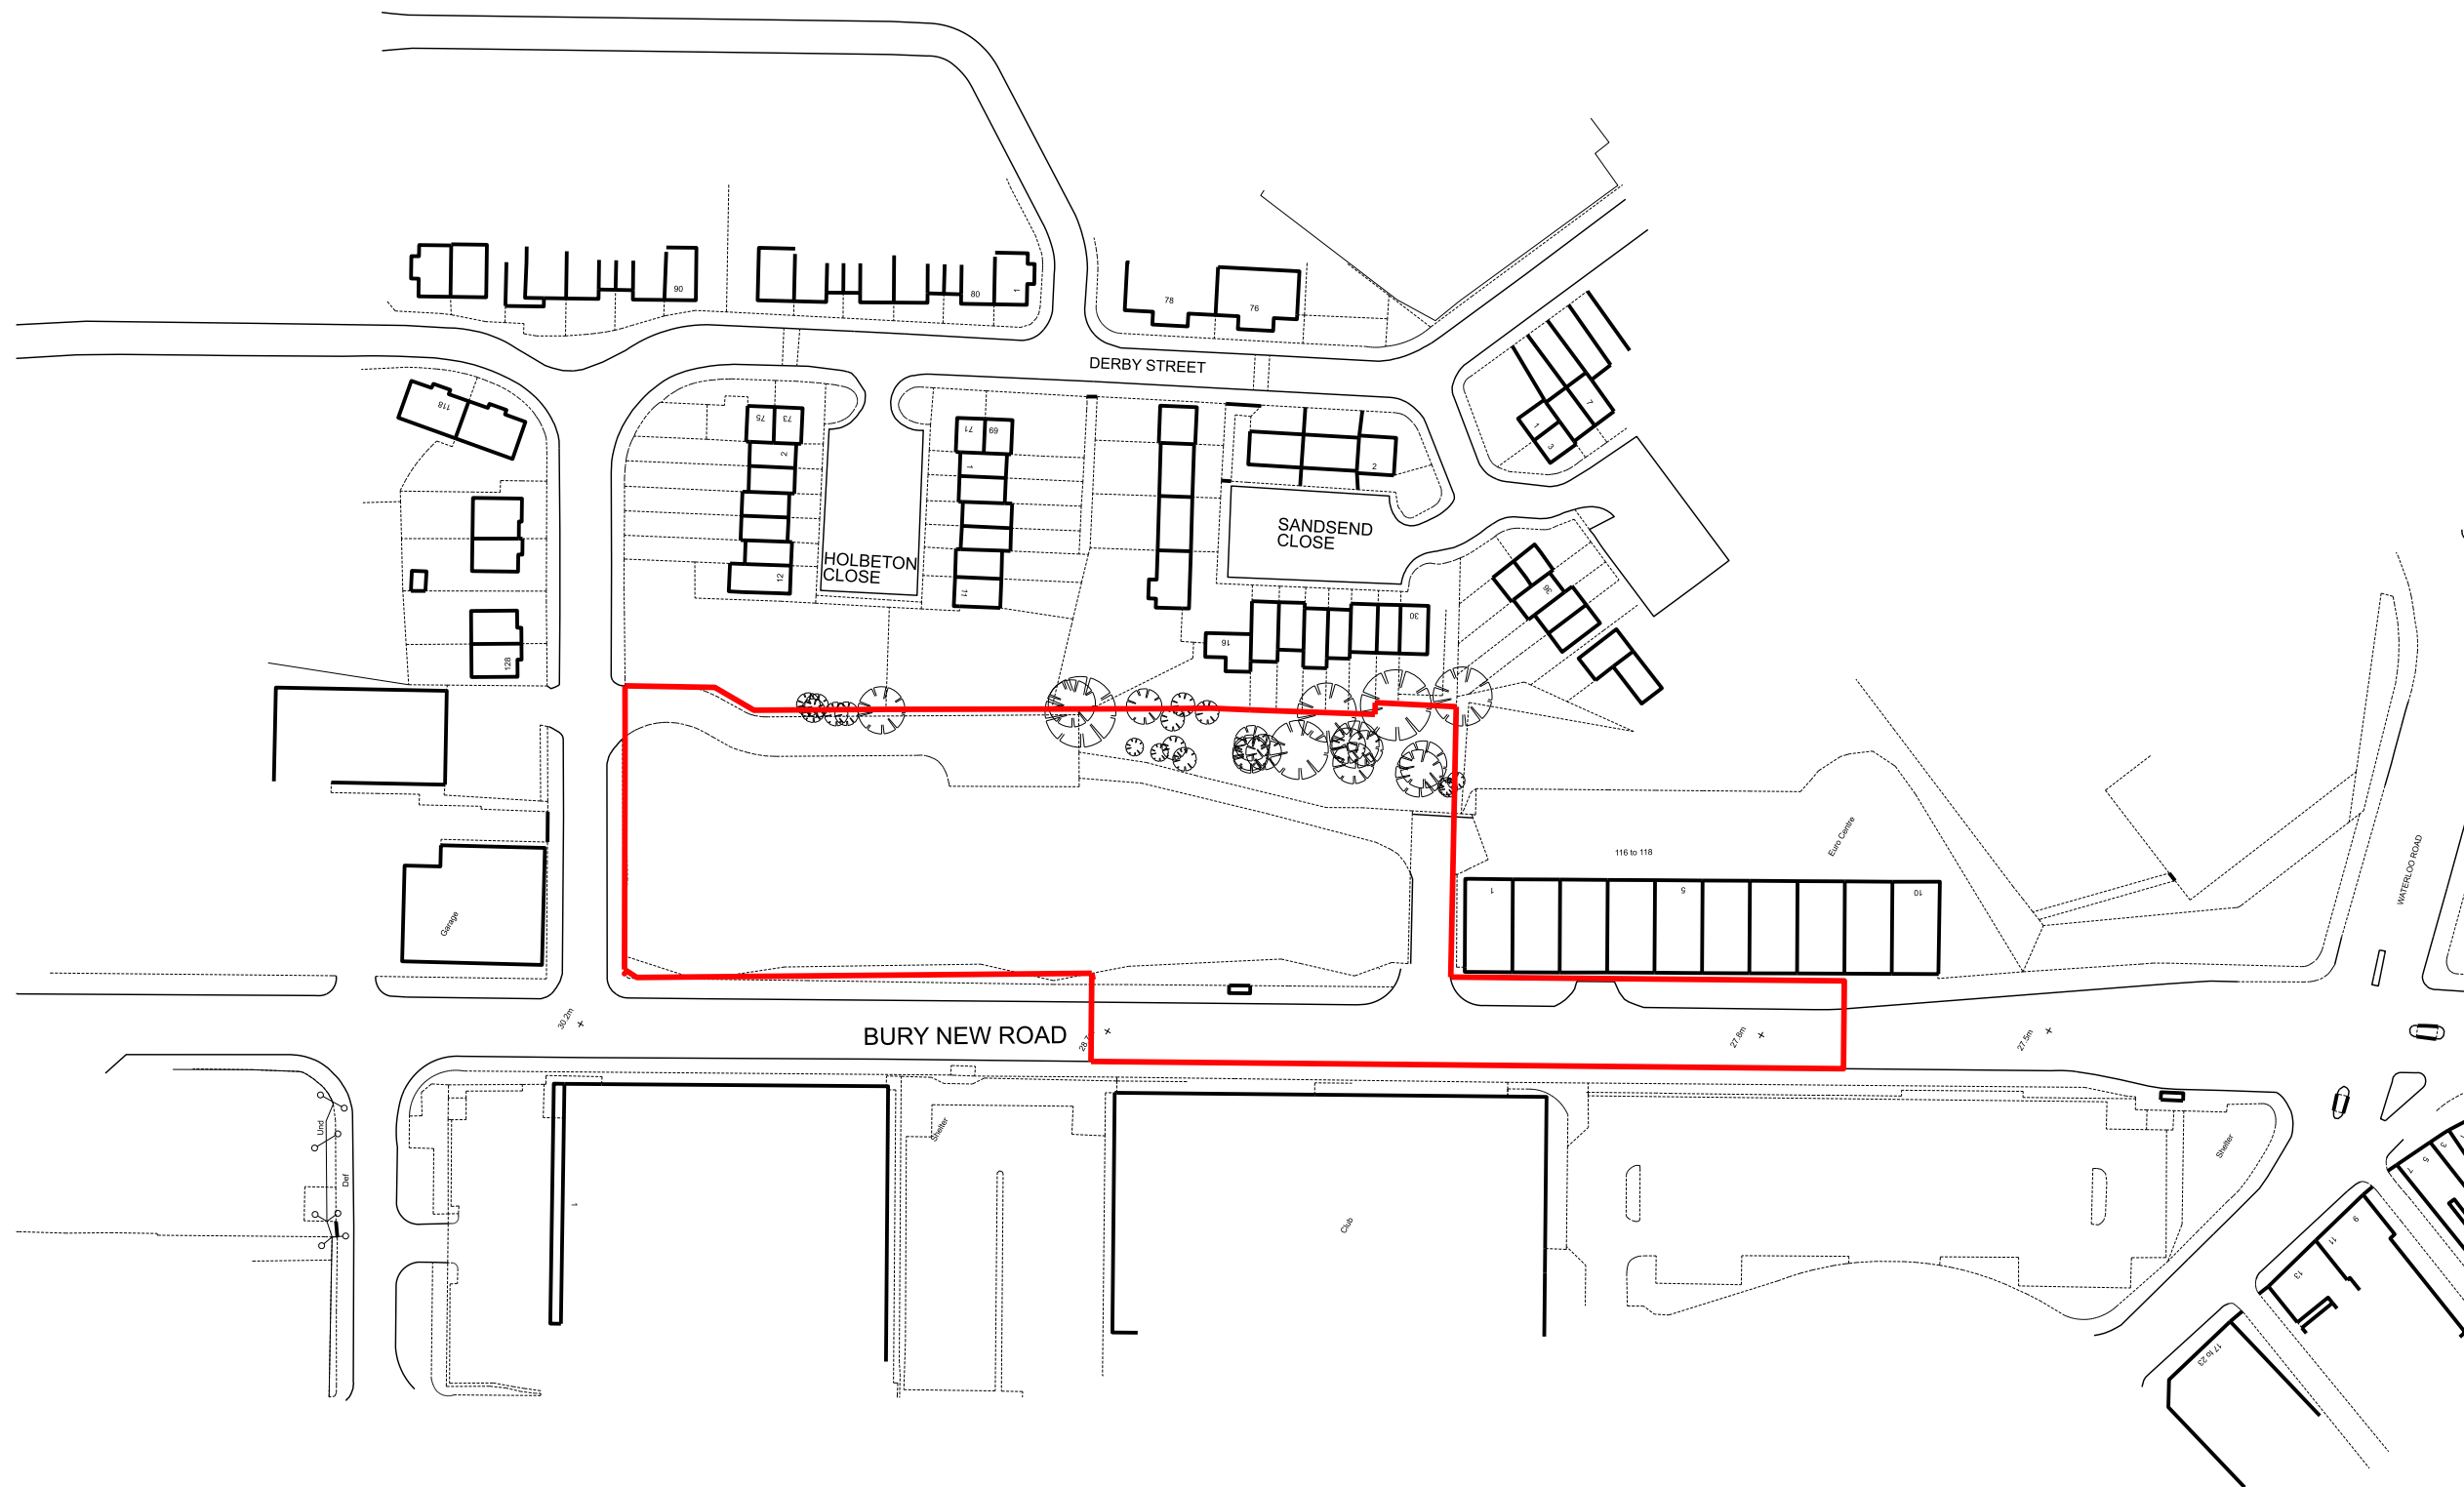
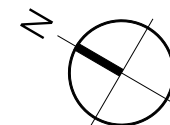


NOTES

APPLICATION SITE
AREA: 8298.4 sq.m. (or 0.8 Ha)

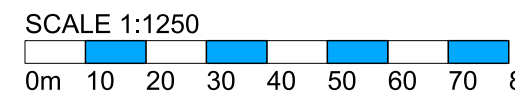

REV.A 200601 UPDATED SITE BOUNDARY AAS
REV. DATE NOTES INIT.

CLIENT / PROJECT
BOI TRADING COMPANY LTD
BURY NEW ROAD, MANCHESTER

DRAWING TITLE
LOCATION PLAN

STATUS
FOR INFORMATION

DATE	DRAWN	SCALE @ A3
22.02.19	MB	1:1250

PROJECT NUMBER	CI / SFB CODE	UNIT / BLOCK	TYPE & NUMBER	REVISION LETTER

DRAWING NO.

10763	01	A
-------	----	---

Site Location Plans	L	GA Plans	P	Elevations	E
Sections	S	Details	D	Prefix: Colour	C

THE RATCLIFFE GROVES PARTNERSHIP

MANCHESTER
105 MANCHESTER ROAD
BURY LANCASHIRE BL9 0TD
T. 0161 797 6000 E. manchester@rgp.uk.com
www.rgp.uk.com

LONDON
19 BEDFORD ROW
LONDON WC1R 4EB
T. 020 7600 6666 E. london@rgp.uk.com

