


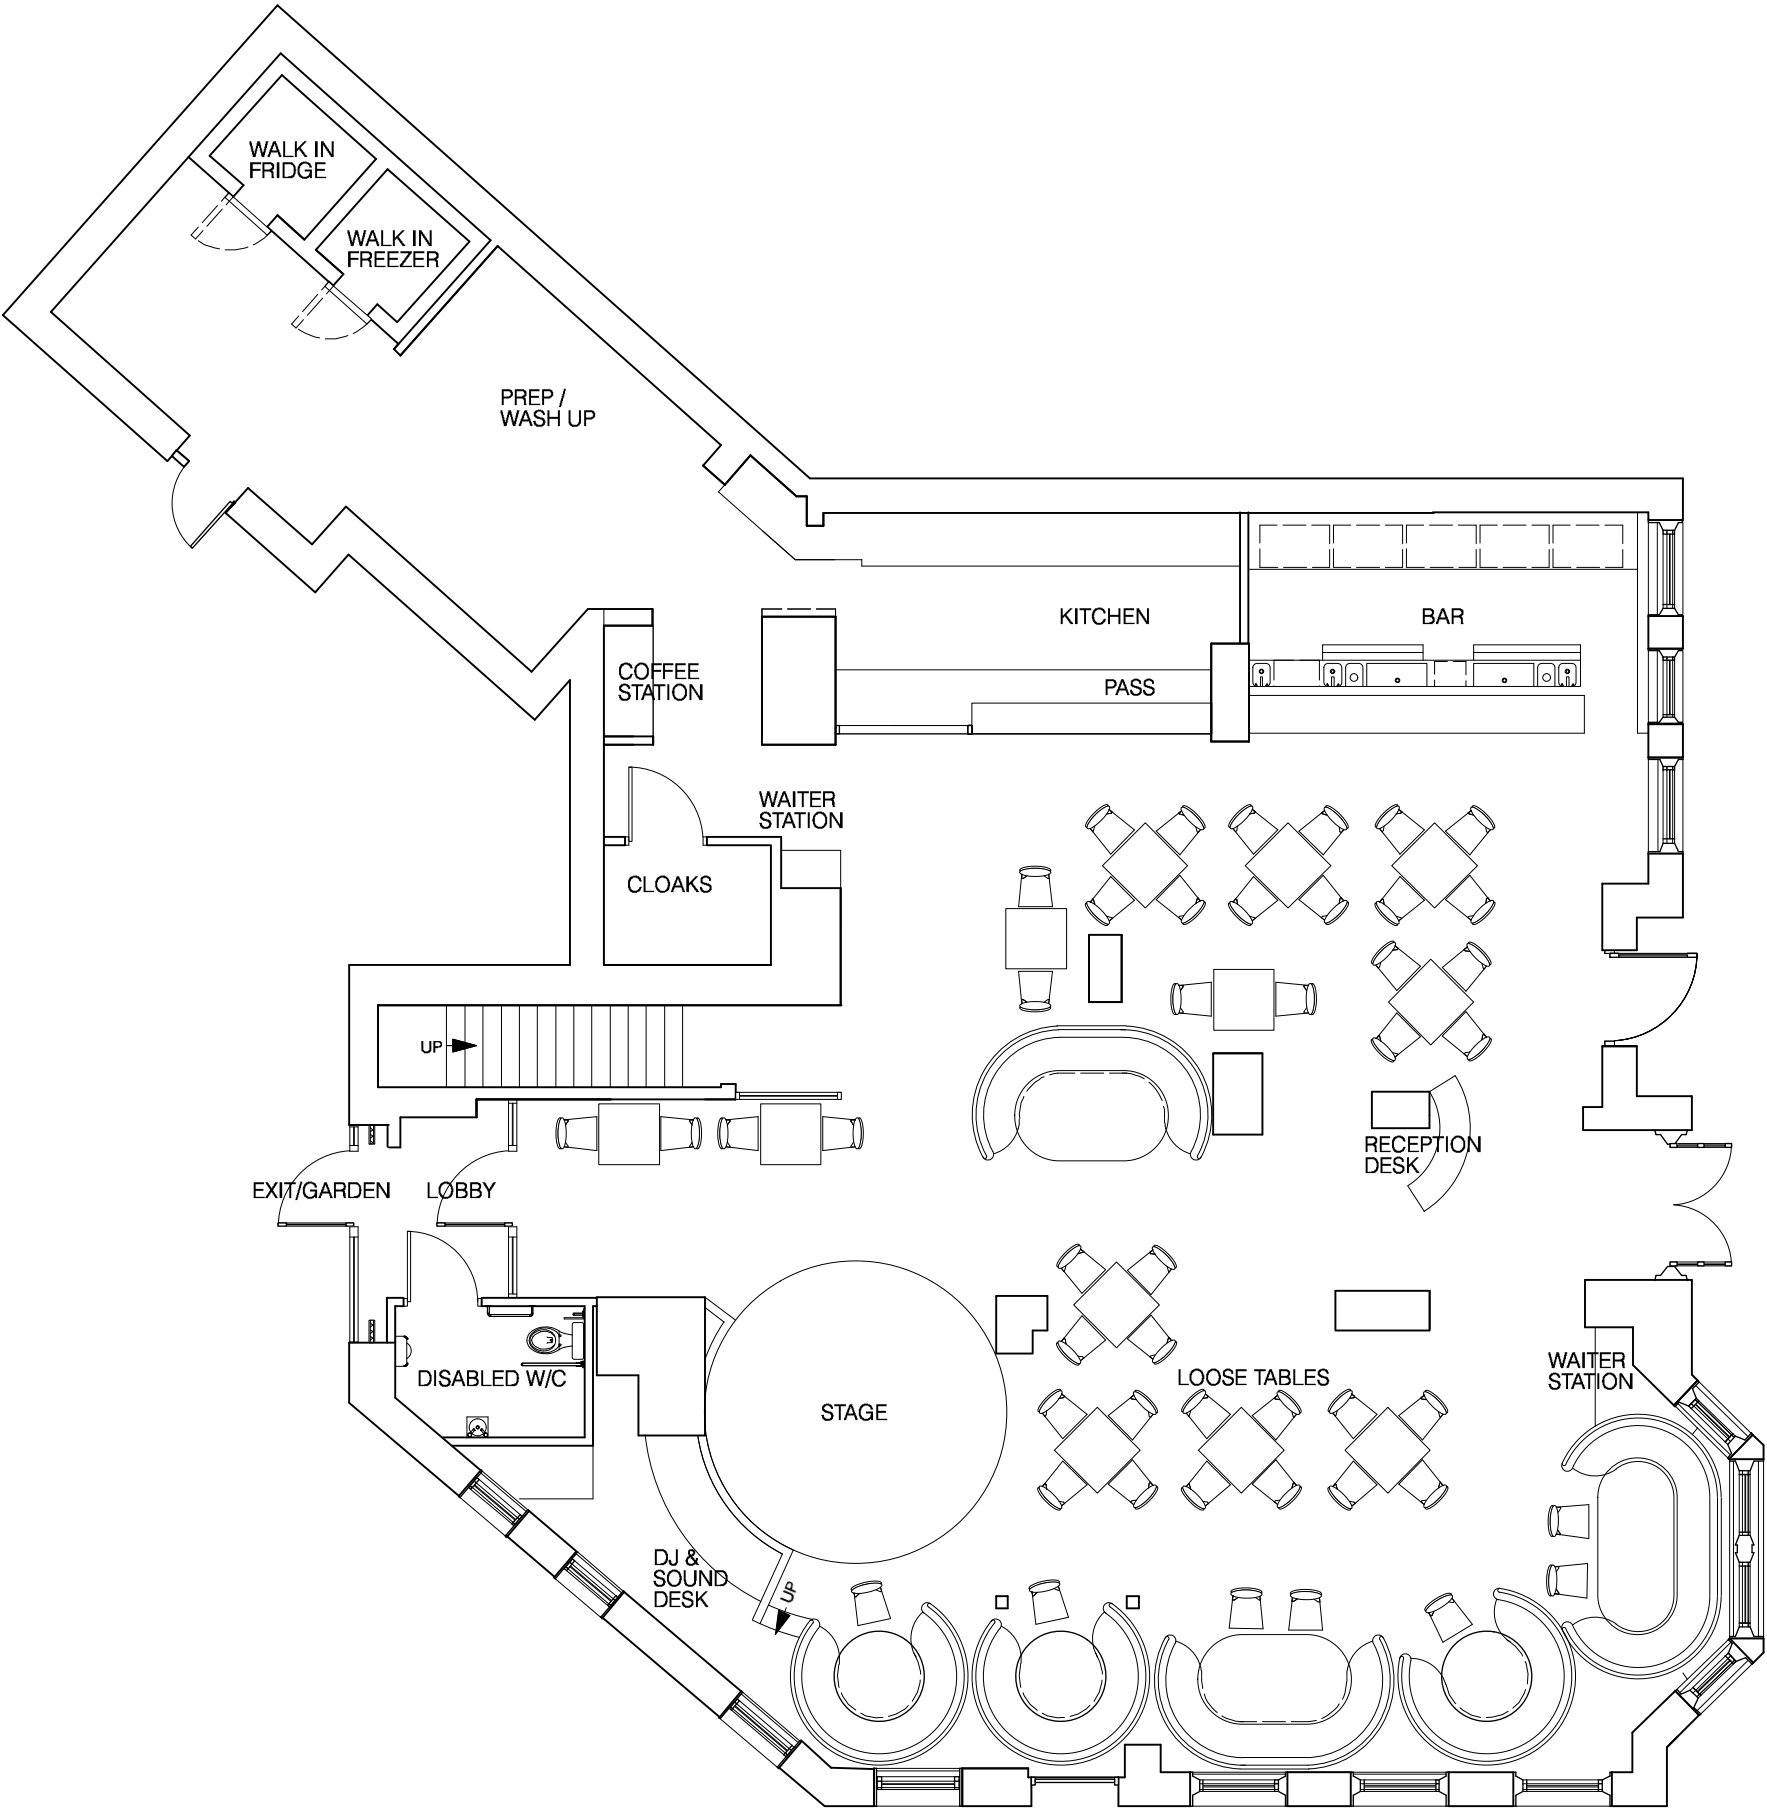

CENTRAL BOOTH 6
ORIGINAL BOOTHS 29
LOOSE FURNITURE 40

TOTAL SEATING 75



**Paul Astill
& Associates**
Tel: 07956 922257
www.astillassociates.com

Check all measurements prior to any works
being carried out. This drawing remains the copyright
of Paul Astill & Associates LTD. There must
be no reproduction or use of this drawing without
the express written consent. Ensure all works
comply with current building regulations.

PROVIDENCE HOUSE
MANCHESTER ROAD
MANCHESTER
M40 1QQ

PROJECT
CLIENT
DATE
JOB NO
DRAWING NO
TITLE
SCALE

ONE EIGHT SIX DIDSBURY MANCHESTER
PROHIBITION NINETEEN20 LTD
OCTOBER 2021
186/1/20
186 - 01 - 12
PLAN GROUND FLOOR PROPOSED REV 20
1 : 100 (AT A3)