
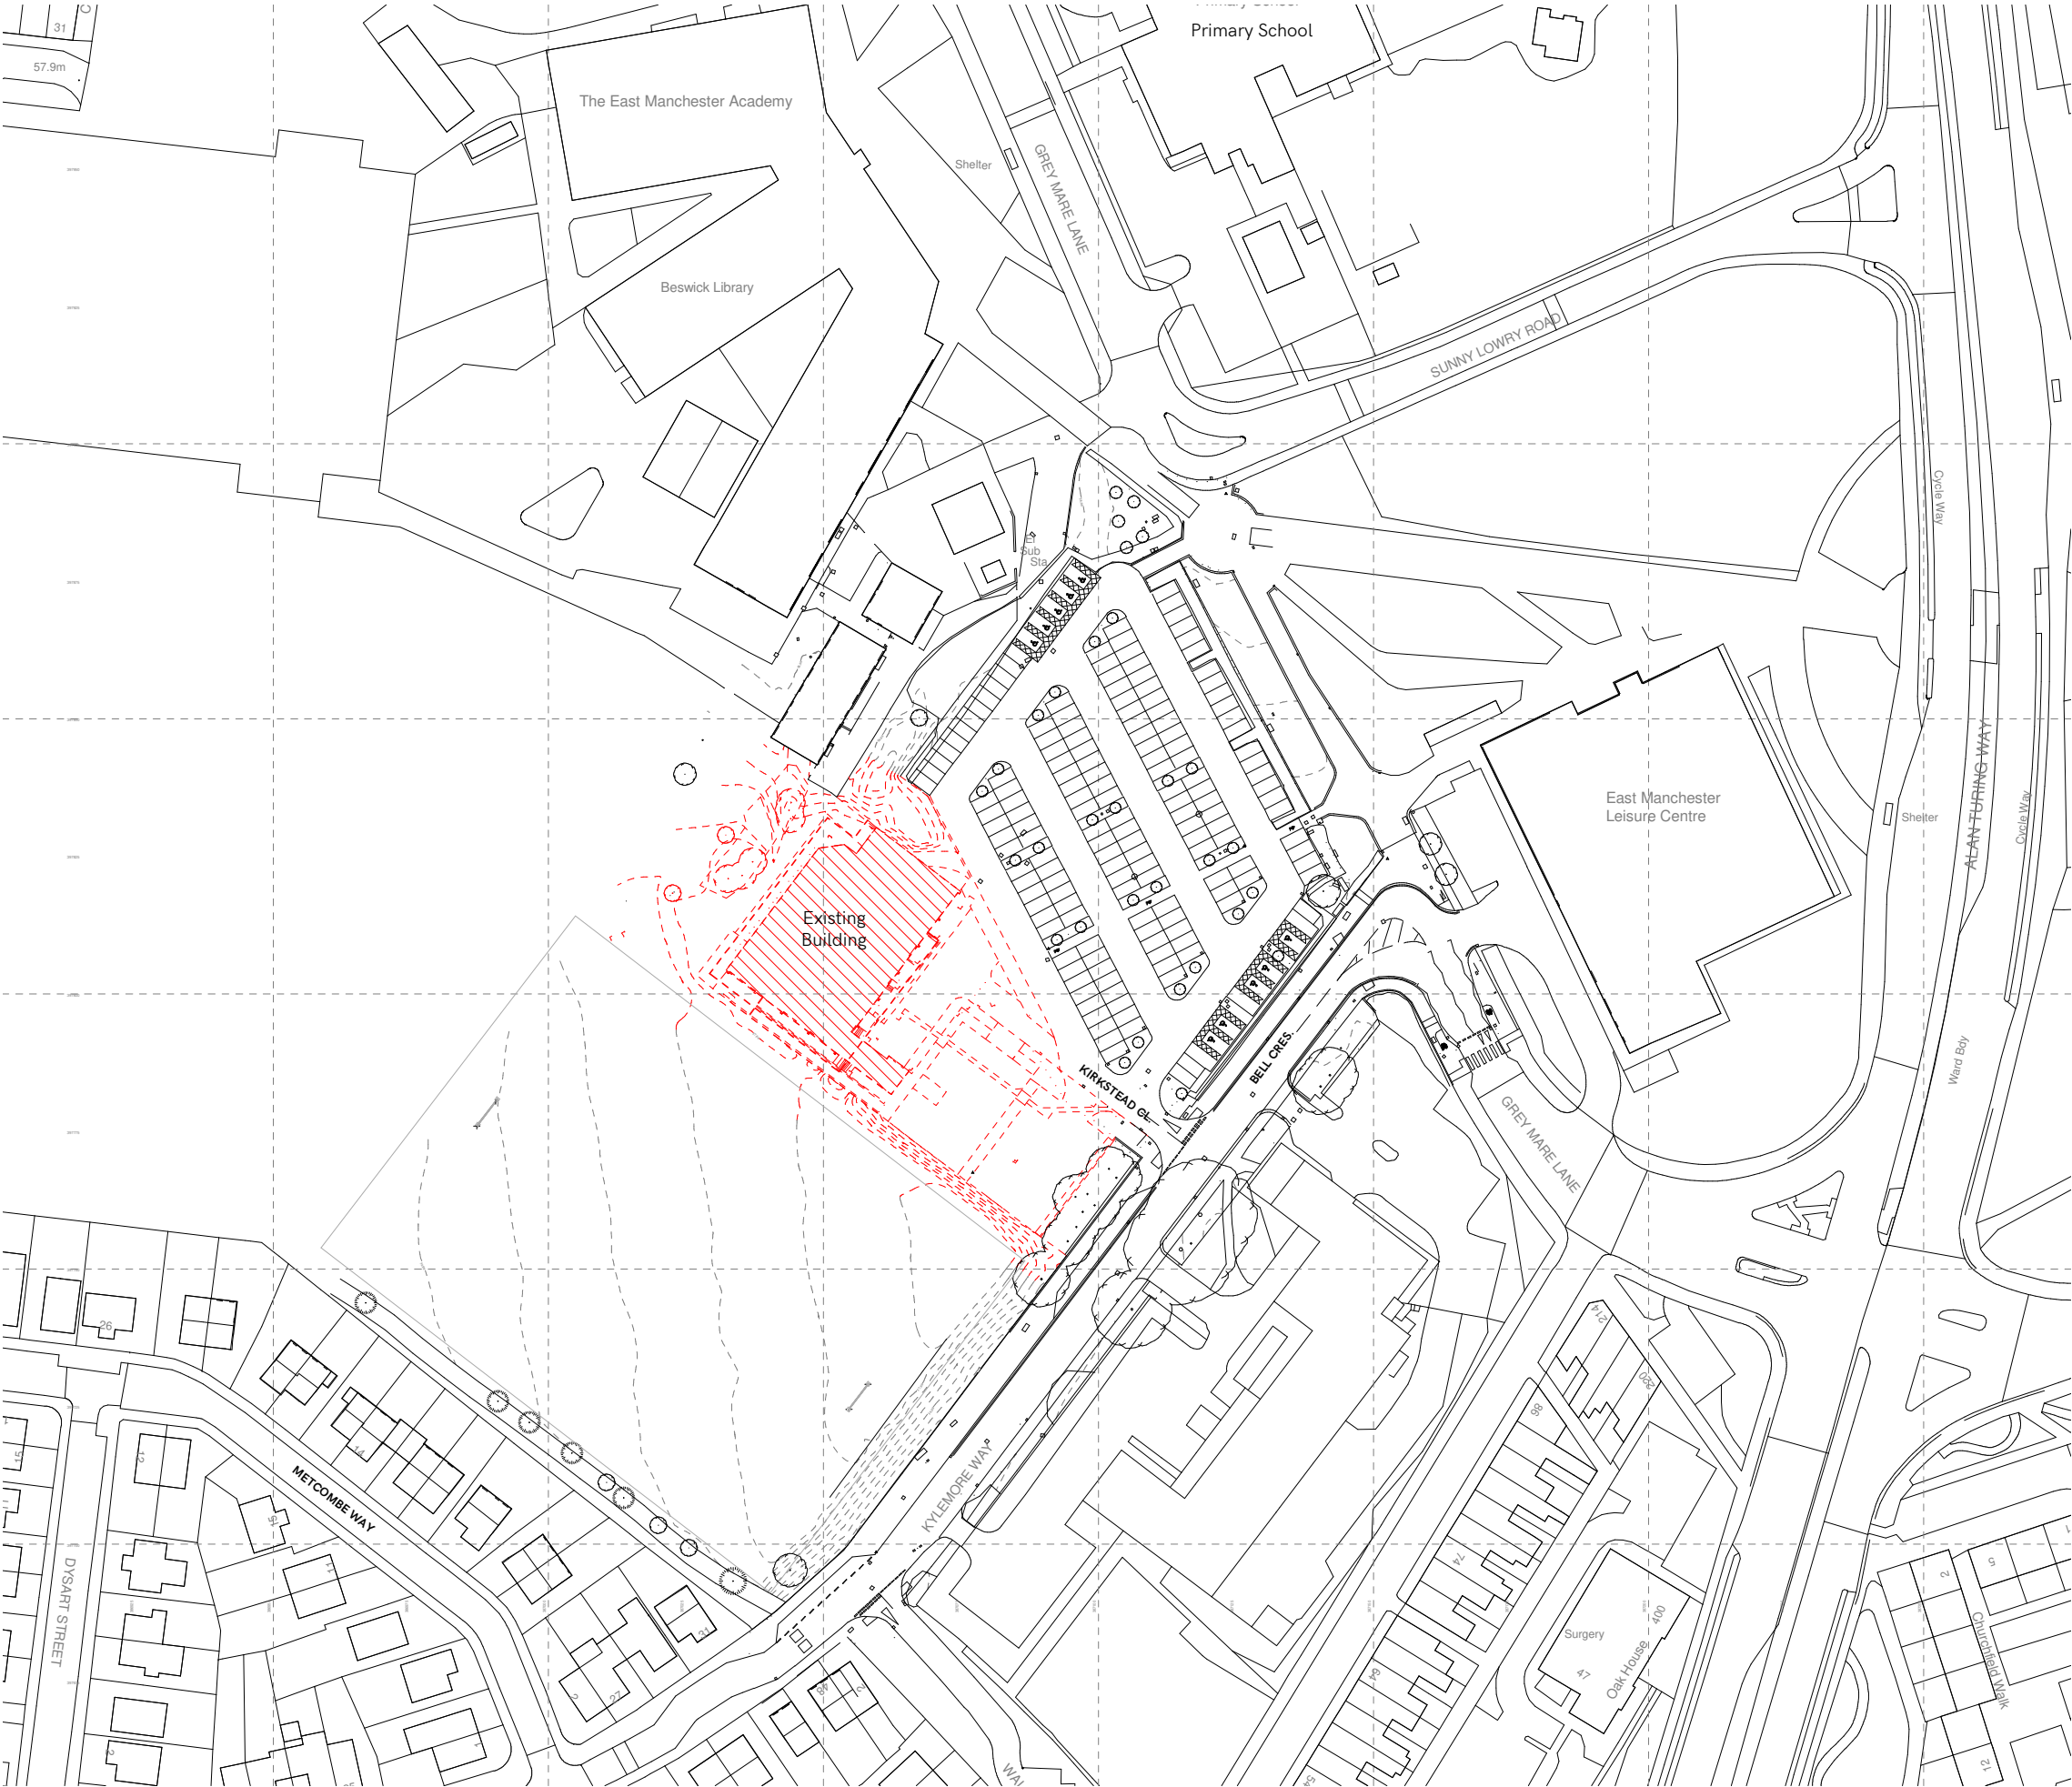


Notes
Copyright and not to be reproduced without the consent of Holmes Miller Holmes Miller accepts responsibility for this document only to the commissioning Party and not to any other. Holmes Miller does not accept liability for accuracy or veracity of survey information provided by others and horizontal dimensions and levels provided by Holmes Miller and based on survey information provided by others must be verified on site
DO NOT SCALE: Use figured dimensions only

Masonry Construction
Refer to F30 specification (which includes SE input) together with SE drawings and specifications for full details of wall ties, supports, restrains and similar

Demolition Key
 Buildings to be Demolished
 External Works to be Demolished

P02	Updated to reflect Deloitte Planning comments.	RN	RH	16.11.21
P01	First Issue	RN	RH	03.11.21
Rev	Notes	Drawn	Appr	Date

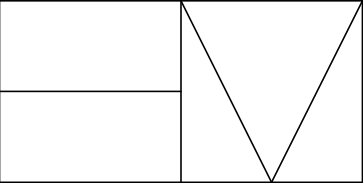

Holmes Miller
89 Minerva Street
Glasgow
G3 8LE
0141 204 2080
www.holmesmiller.com

Project 4740

OuRLeague National Hub

Drawing Name
Demolition Plan

Scale @A3	Checked	Revision
1 : 1250	RH	P02

Drawing Number
4740-HML-01-ZZ-DR-A-10001