


# JS01 - 133 Kerscott Rd, Location Plan

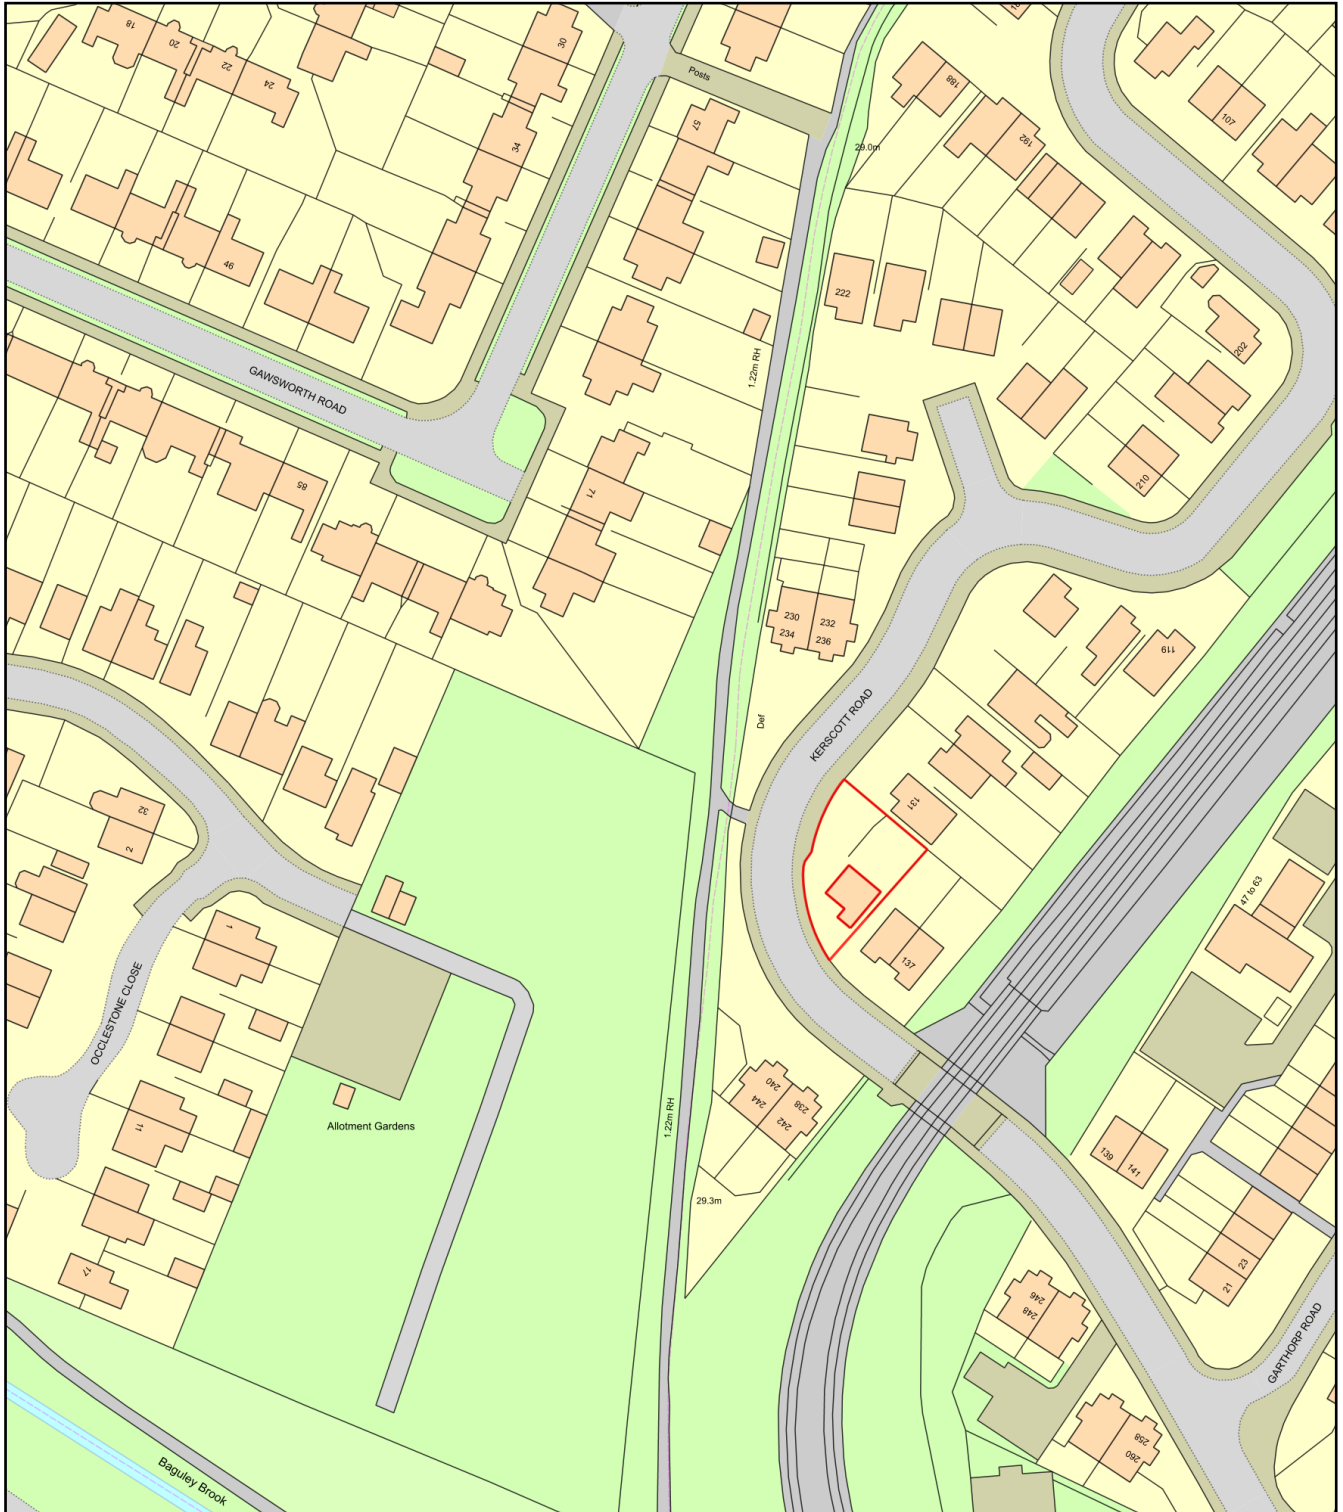

0 50  
Metres



Plan Produced for: Jonathan Saunders

Date Produced: 31 Dec 2021

Plan Reference Number: TQRQM21365131626119

Scale: 1:1250 @ A4