


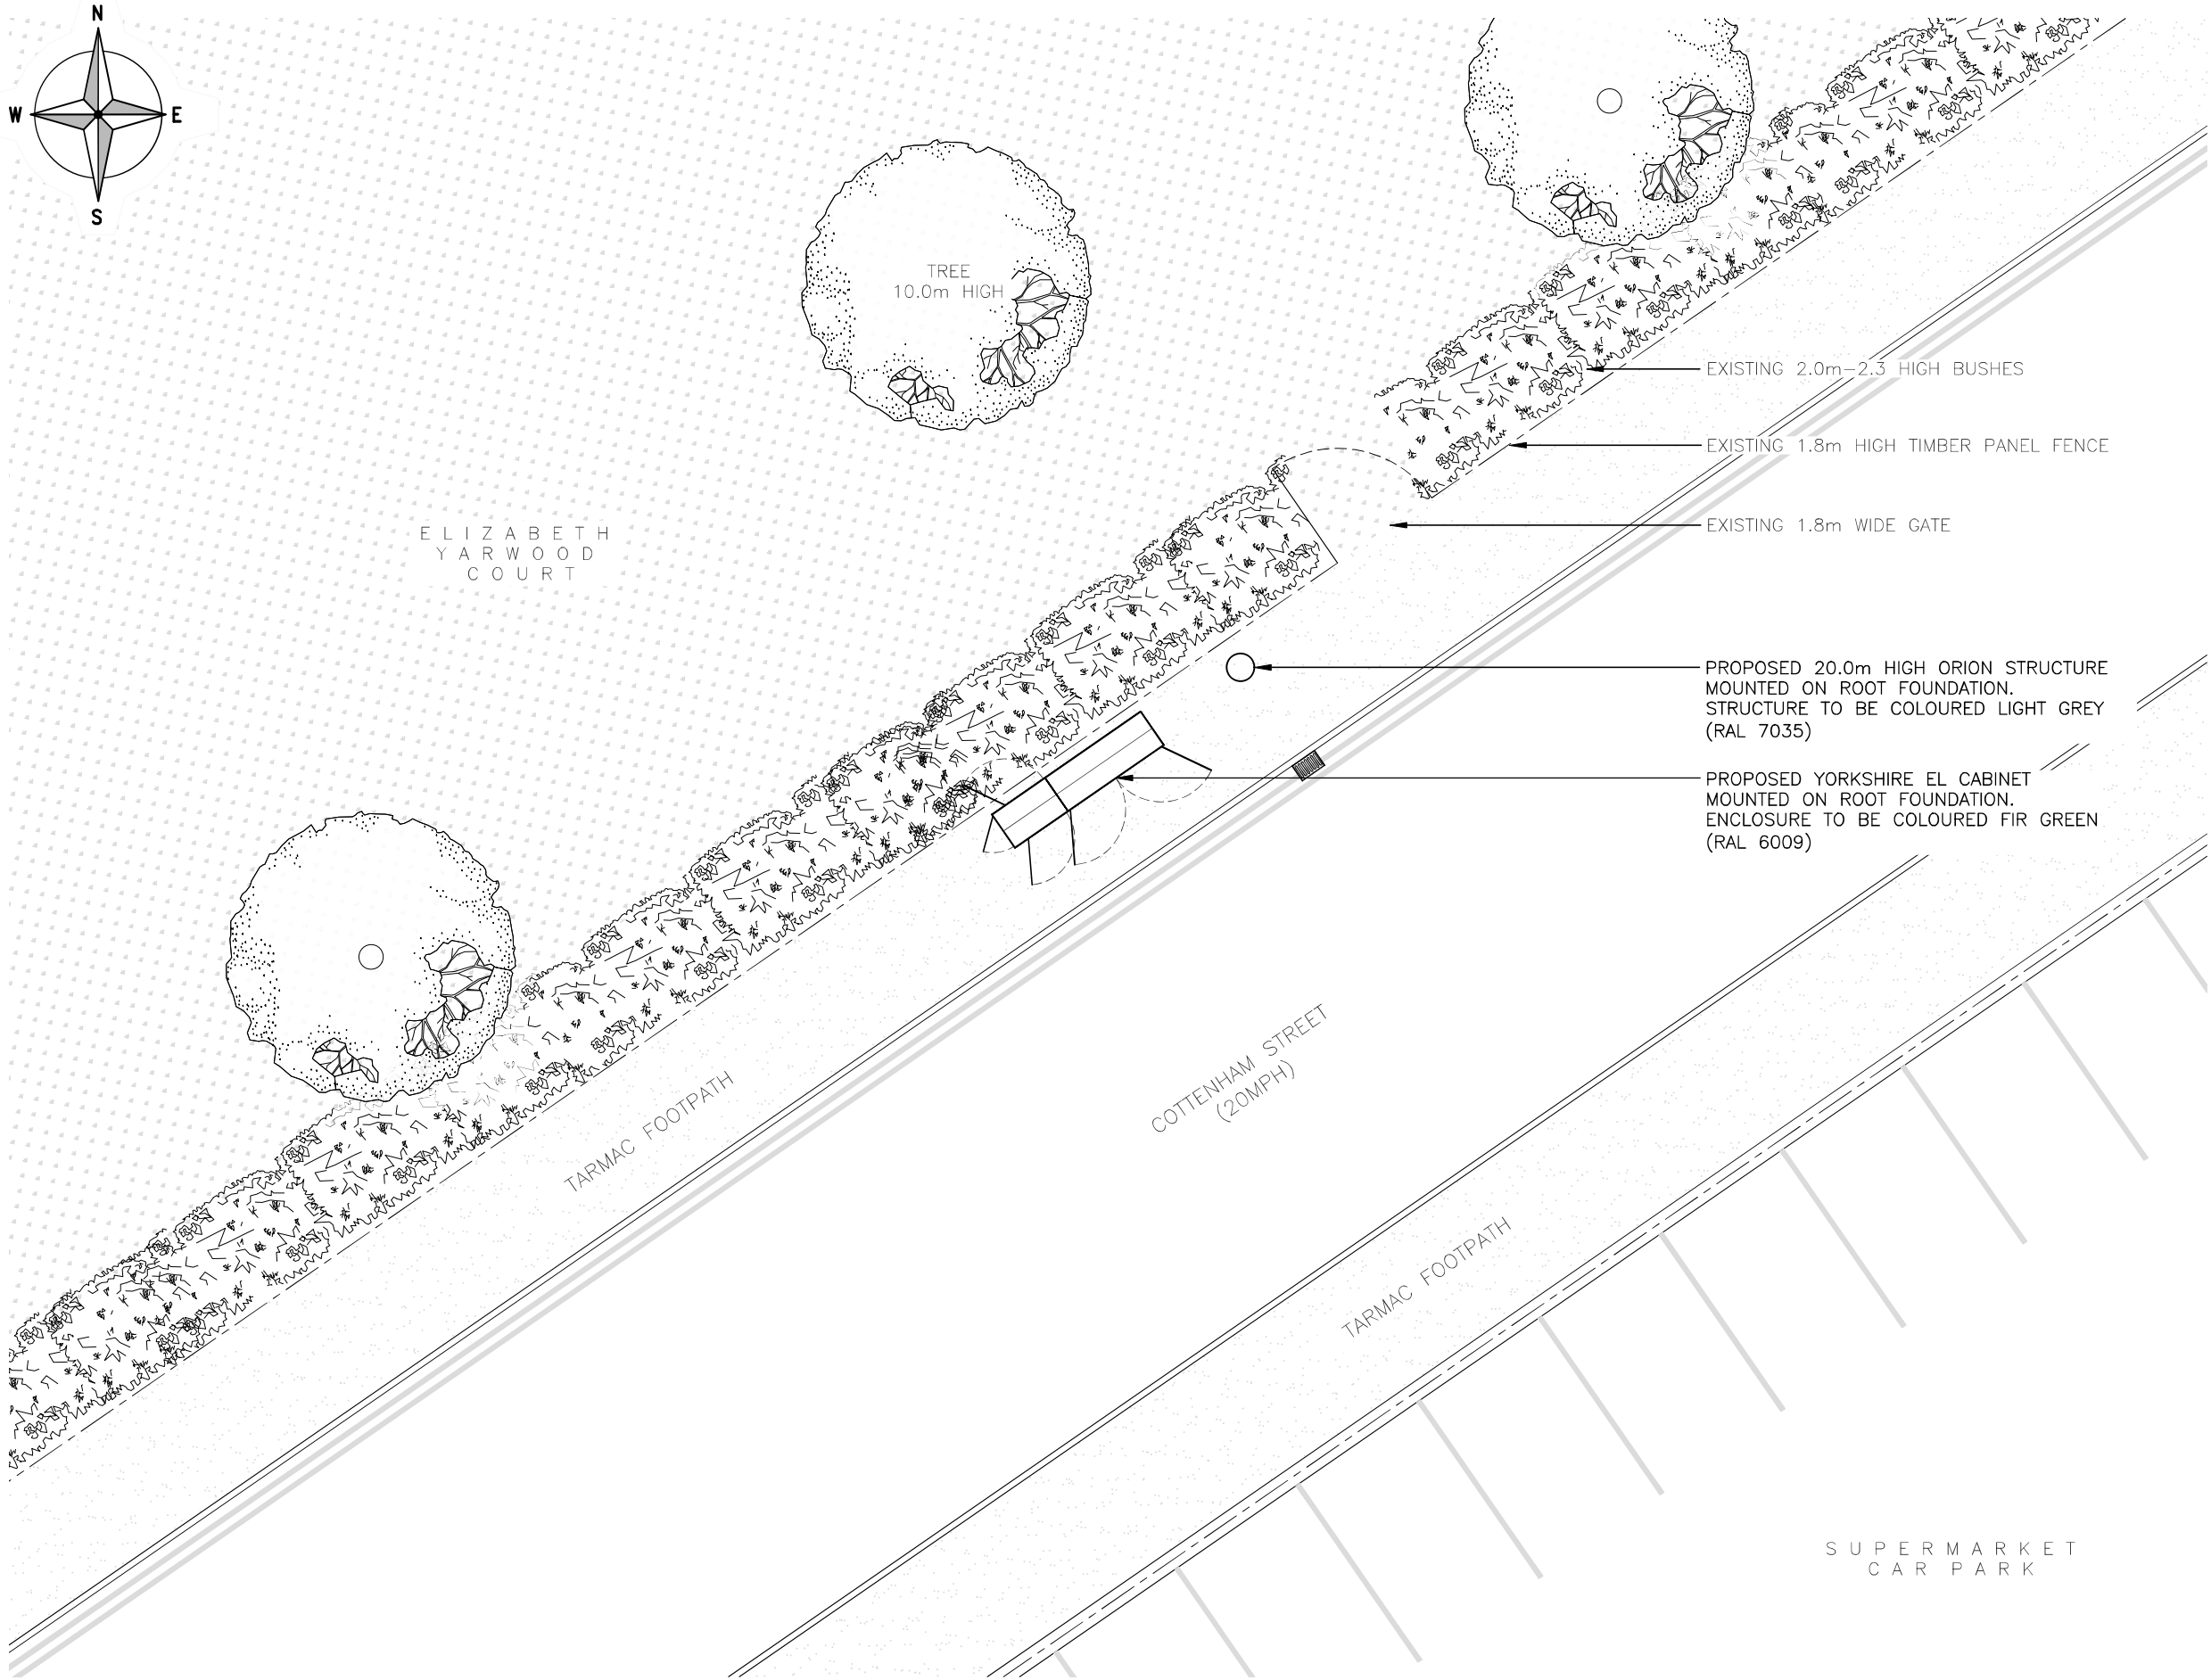

PROPOSED SITE PLAN
(1:100)

5000 0 5000 10000
ORIGINAL SCALE AT A3 – 1:100 ALL DIMENSIONS IN MILLIMETRES

The drawings comply with TEF & Vodafone Standard ICNIRP guidelines.
Designed in accordance with CORNERSTONE document: SDN0008

ALL DIMENSIONS ARE IN mm UNLESS NOTED OTHERWISE

N.G.R E: 384865 N: 396819

NOTES:

A	Issued for Approval	DW	UP	25.01.21
REV	MODIFICATION	BY	CH	DATE



Unit E, Madison Place, Northampton Road,
Manchester, M40 5AG
Tel: 0161 785 4500
Fax: 0161 785 4501
Web: www.clarke-telecom.com



BEACON 3

Cell Name	Opt.
SW ON COTTENHAM STREET	A

Cell ID No		
CORNERSTONE	TEF	VF
30286601	088909	N/A

Site Address / Contact Details		
COTTENHAM STREET MANCHESTER GREATER MANCHESTER M13 9TX		

Drawing Title: PROPOSED SITE PLAN		
Purpose of issue: PLANNING		Dwg Rev: A
Drawing Number: 200		Pack Issue: B
Surveyed By: MS	Original Sheet Size: A3	
Drawn: DW	Date: 25.01.21	Checked: UP Date: 25.01.21

